


SURVEY NOTES

© This survey is copyright and must not be used/copied without written permission.

GRID Local Plane Metric
 Aligned North.

LEVELS Metric Relative to Ordnance Datum, Newlyn

BENCH Located on Travelers Inn, Mark 131.65m A.O.D.

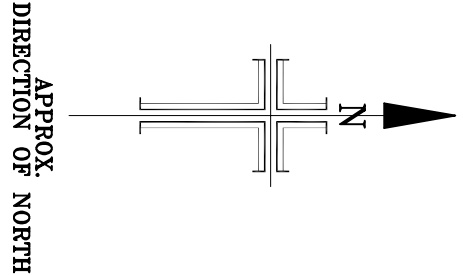

- KEY
- BH Borehole
 - BM Bench Mark
 - EP Electricity Pole
 - FP Fire Hydrant
 - FHS Fire Hydrant Sign
 - GS Gas Valve
 - G Gully
 - GP Gate Post
 - IC Inspection Cover
 - IL Invert Level
 - KD Kerb Duttlet
 - LP Lampost
 - MH Manhole
 - STN Survey Station
 - SVN Sound Vent Pipe
 - SVP Sounding Pole
 - TP Top of Wall Level
 - WM Water Meter
-
- Top of Batter
 - Bottom of Batter
 - Edge of General
 - Edge of General
 - Tree Canopy Line
 - Edge of Planting
 - Diverhead Cables

PROJECT TITLE
GREEN ROAD
DODWORTH

DRAWING TITLE
TOPOGRAPHICAL
SURVEY

benchmark

LAND SURVEYS

7 Blenheim Terrace Tel 0113 2268 666
Leeds LS2 9HZ Fax 0113 2260 658

FILE NAME	SCALE
2005	1:500 at A1
DRAWN	DATE
DK	22/11/05
CHECKED	DATE
GC	22/11/05
DRAWING	REVISION
BM2005/01	DATE

STATION SCHEDULE			
NAME	EASTING	NORTHING	DESC.
S1	1000.000	2000.000	ROAD NAIL
S2	1020.261	2050.147	ROAD NAIL
S3	917.571	1945.020	ROAD NAIL

