

415000.000000 416000.000000 417000.000000 418000.000000 419000.000000

404000.000000 403000.000000 402000.000000 401000.000000

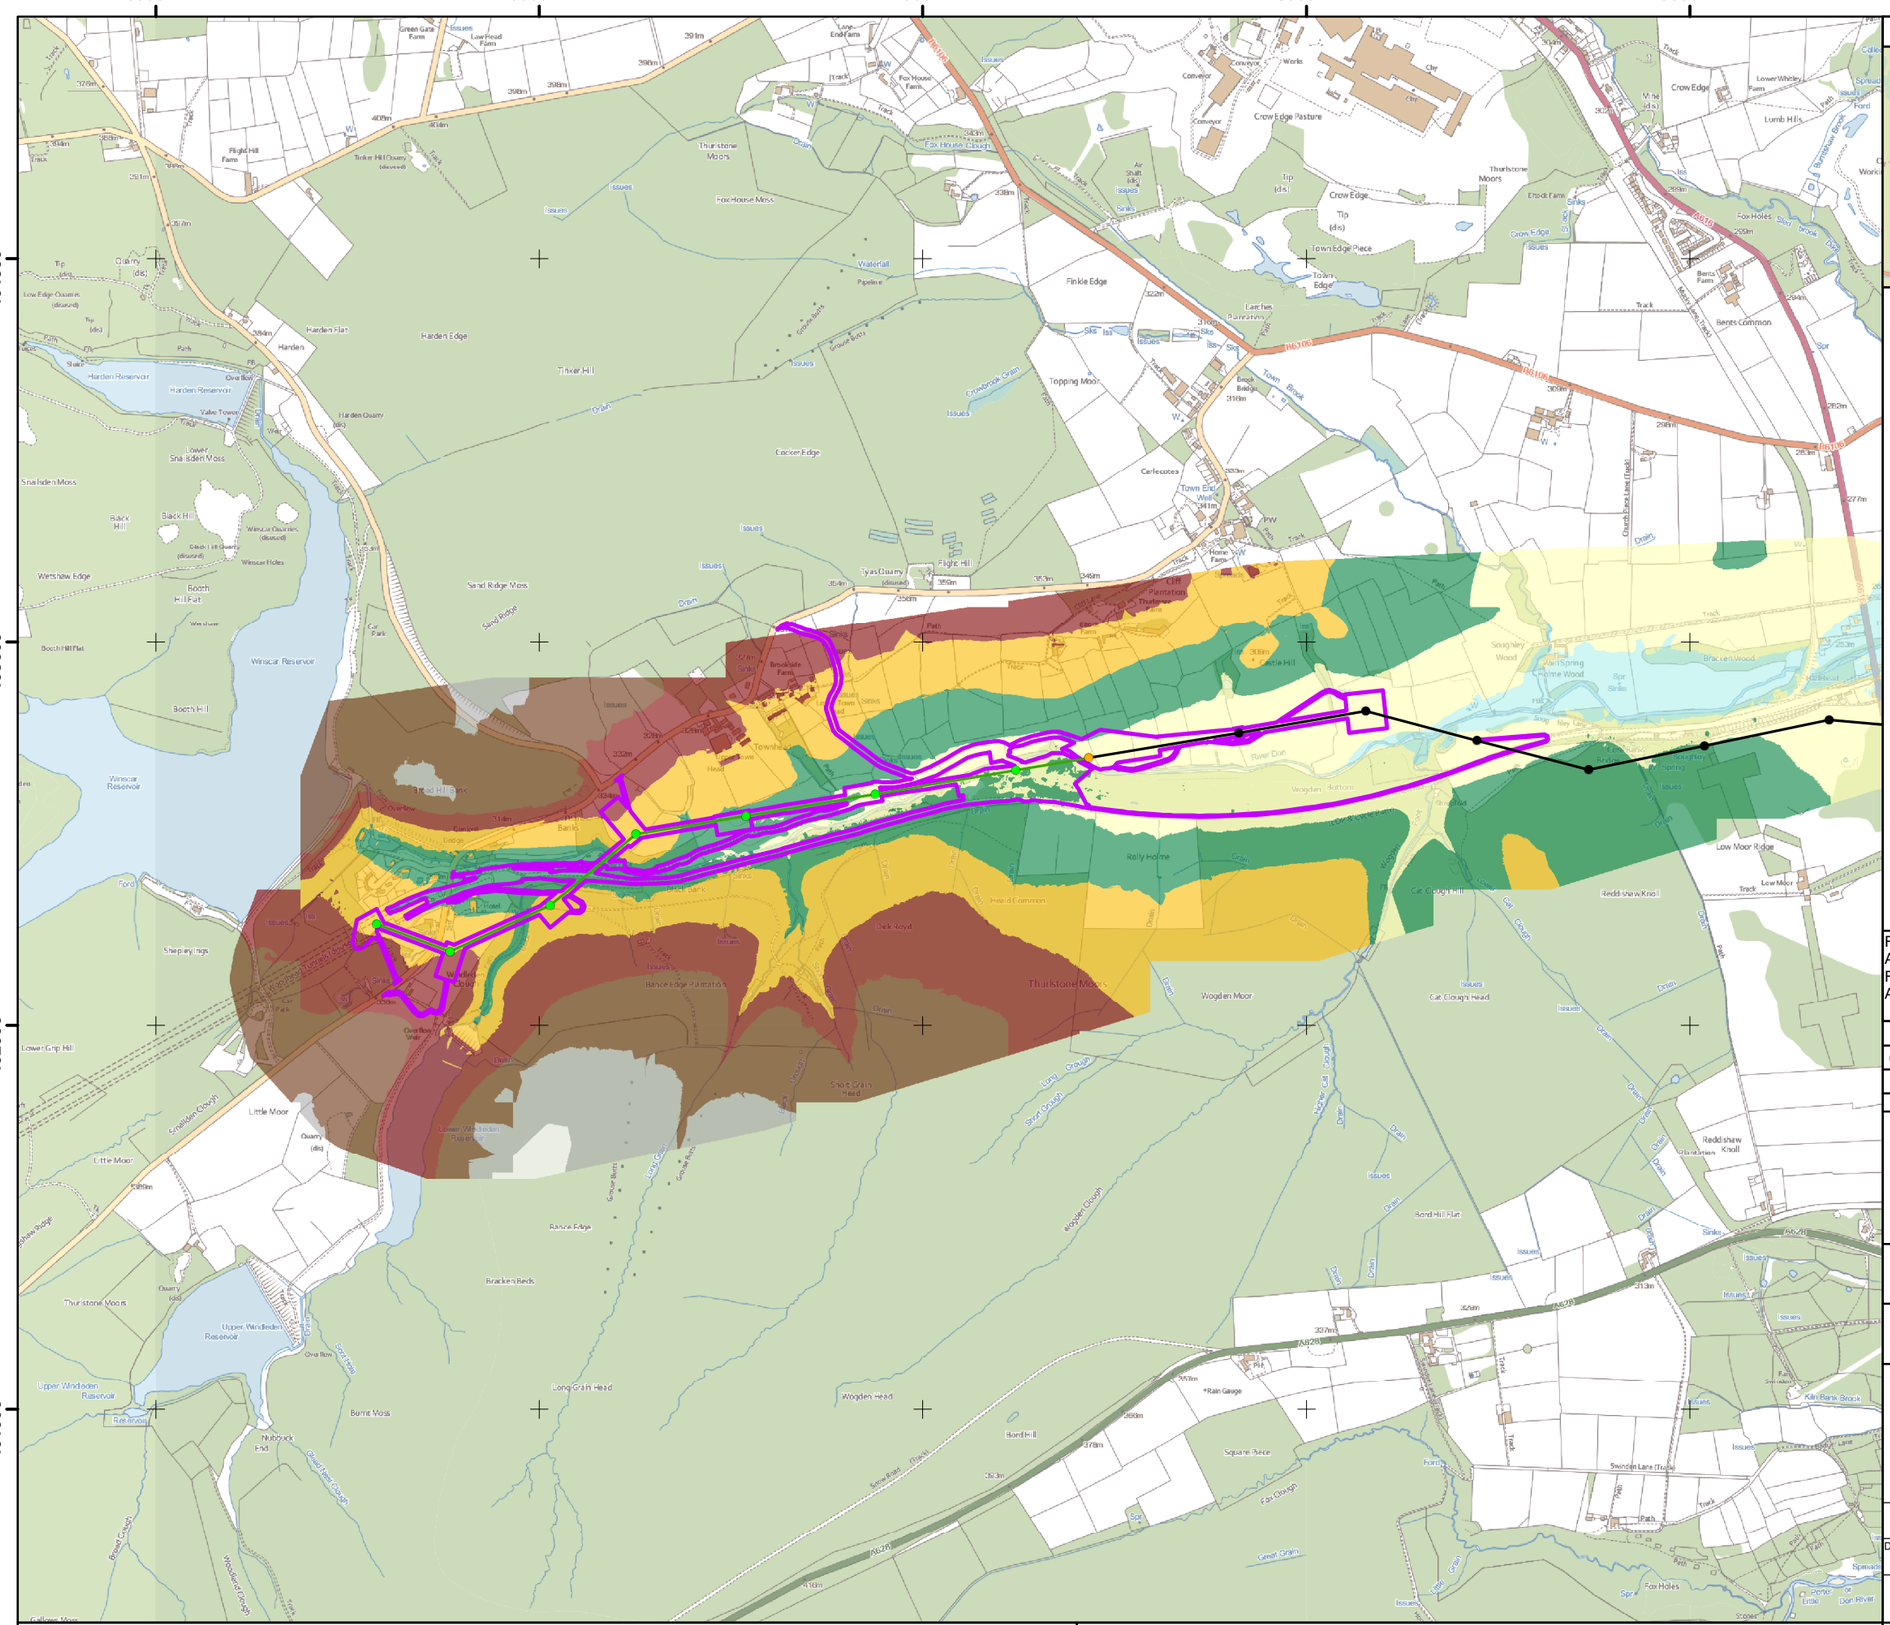

Overview

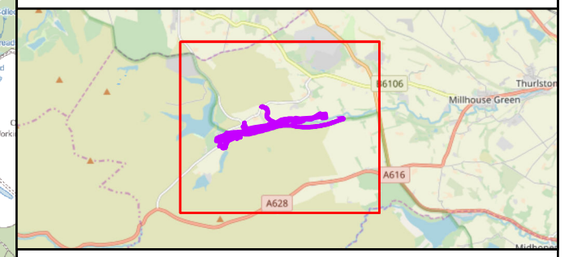

Site Boundary

Existing Infrastructure

- Existing pylon to remain
- Existing pylon to be removed
- Existing pylon to be replaced
- Existing overhead line to be retained
- Existing overhead line to be removed

Ground Levels (mAOD)

- 243 - 260
- 260 - 280
- 280 - 300
- 300 - 320
- 320 - 340
- 340 - 360
- 360 - 380
- 380 - 400

Source:
Tower and overhead line: National Grid, 2015.
Site Boundary: Combined_Site_Boundary_24052019
Topographic Data: Surveyed DTM data.

Reproduced from Ordnance Survey digital map data © Crown copyright 2015. All rights reserved. Licence number National Grid Electricity - 100024241
Reproduced from Ordnance Survey digital map data © Crown copyright 2016. All rights reserved. Licence number 0100031673

Rev	Description	Cre'd	Chk'd	App'd	Date
002	For information	GS	JH	KL	21/06/19
001	For information	GS	LA	KL	18/08/18

nationalgrid

Master Scheme No:	Sub-Scheme No:	Site:
Not Provided	Not Provided	Peak District

Scheme Name:
Visual Impact Provision - Peak District (East) Project

Document Title:

Appendix 9I.B: Topography

Created by:	Date:	Checked by:	Date:	Approved by:	Date:
GS	21/06/19	JH	21/06/19	KL	21/06/19

Development Eng:	Document Type:	Scale:	Format:	Sheet(s):	Rev:
C. Carr	-	1:16,000	A3	1 of 1	002

National Grid Document Number:
PDD--LAY-012

FEED Document Number:
MMD-362981-C-GIS--XX-0012

Stantec UK Ltd

The plan / drawing is for the purpose of the Environmental Impacts Assessment (EIA) and represents the proposed project. The design, scale and layout shown on this plan / drawing are indicative.

0 0.125 0.25 0.5 0.75 1 Kilometer

Co-ordinate System:
British National Grid

R:\41523774 - National Grid VIP Hydrology\Technical (T)\T5- GIS\Peak District\Maps\ES\Appendix C Peak District Topography.mxd