


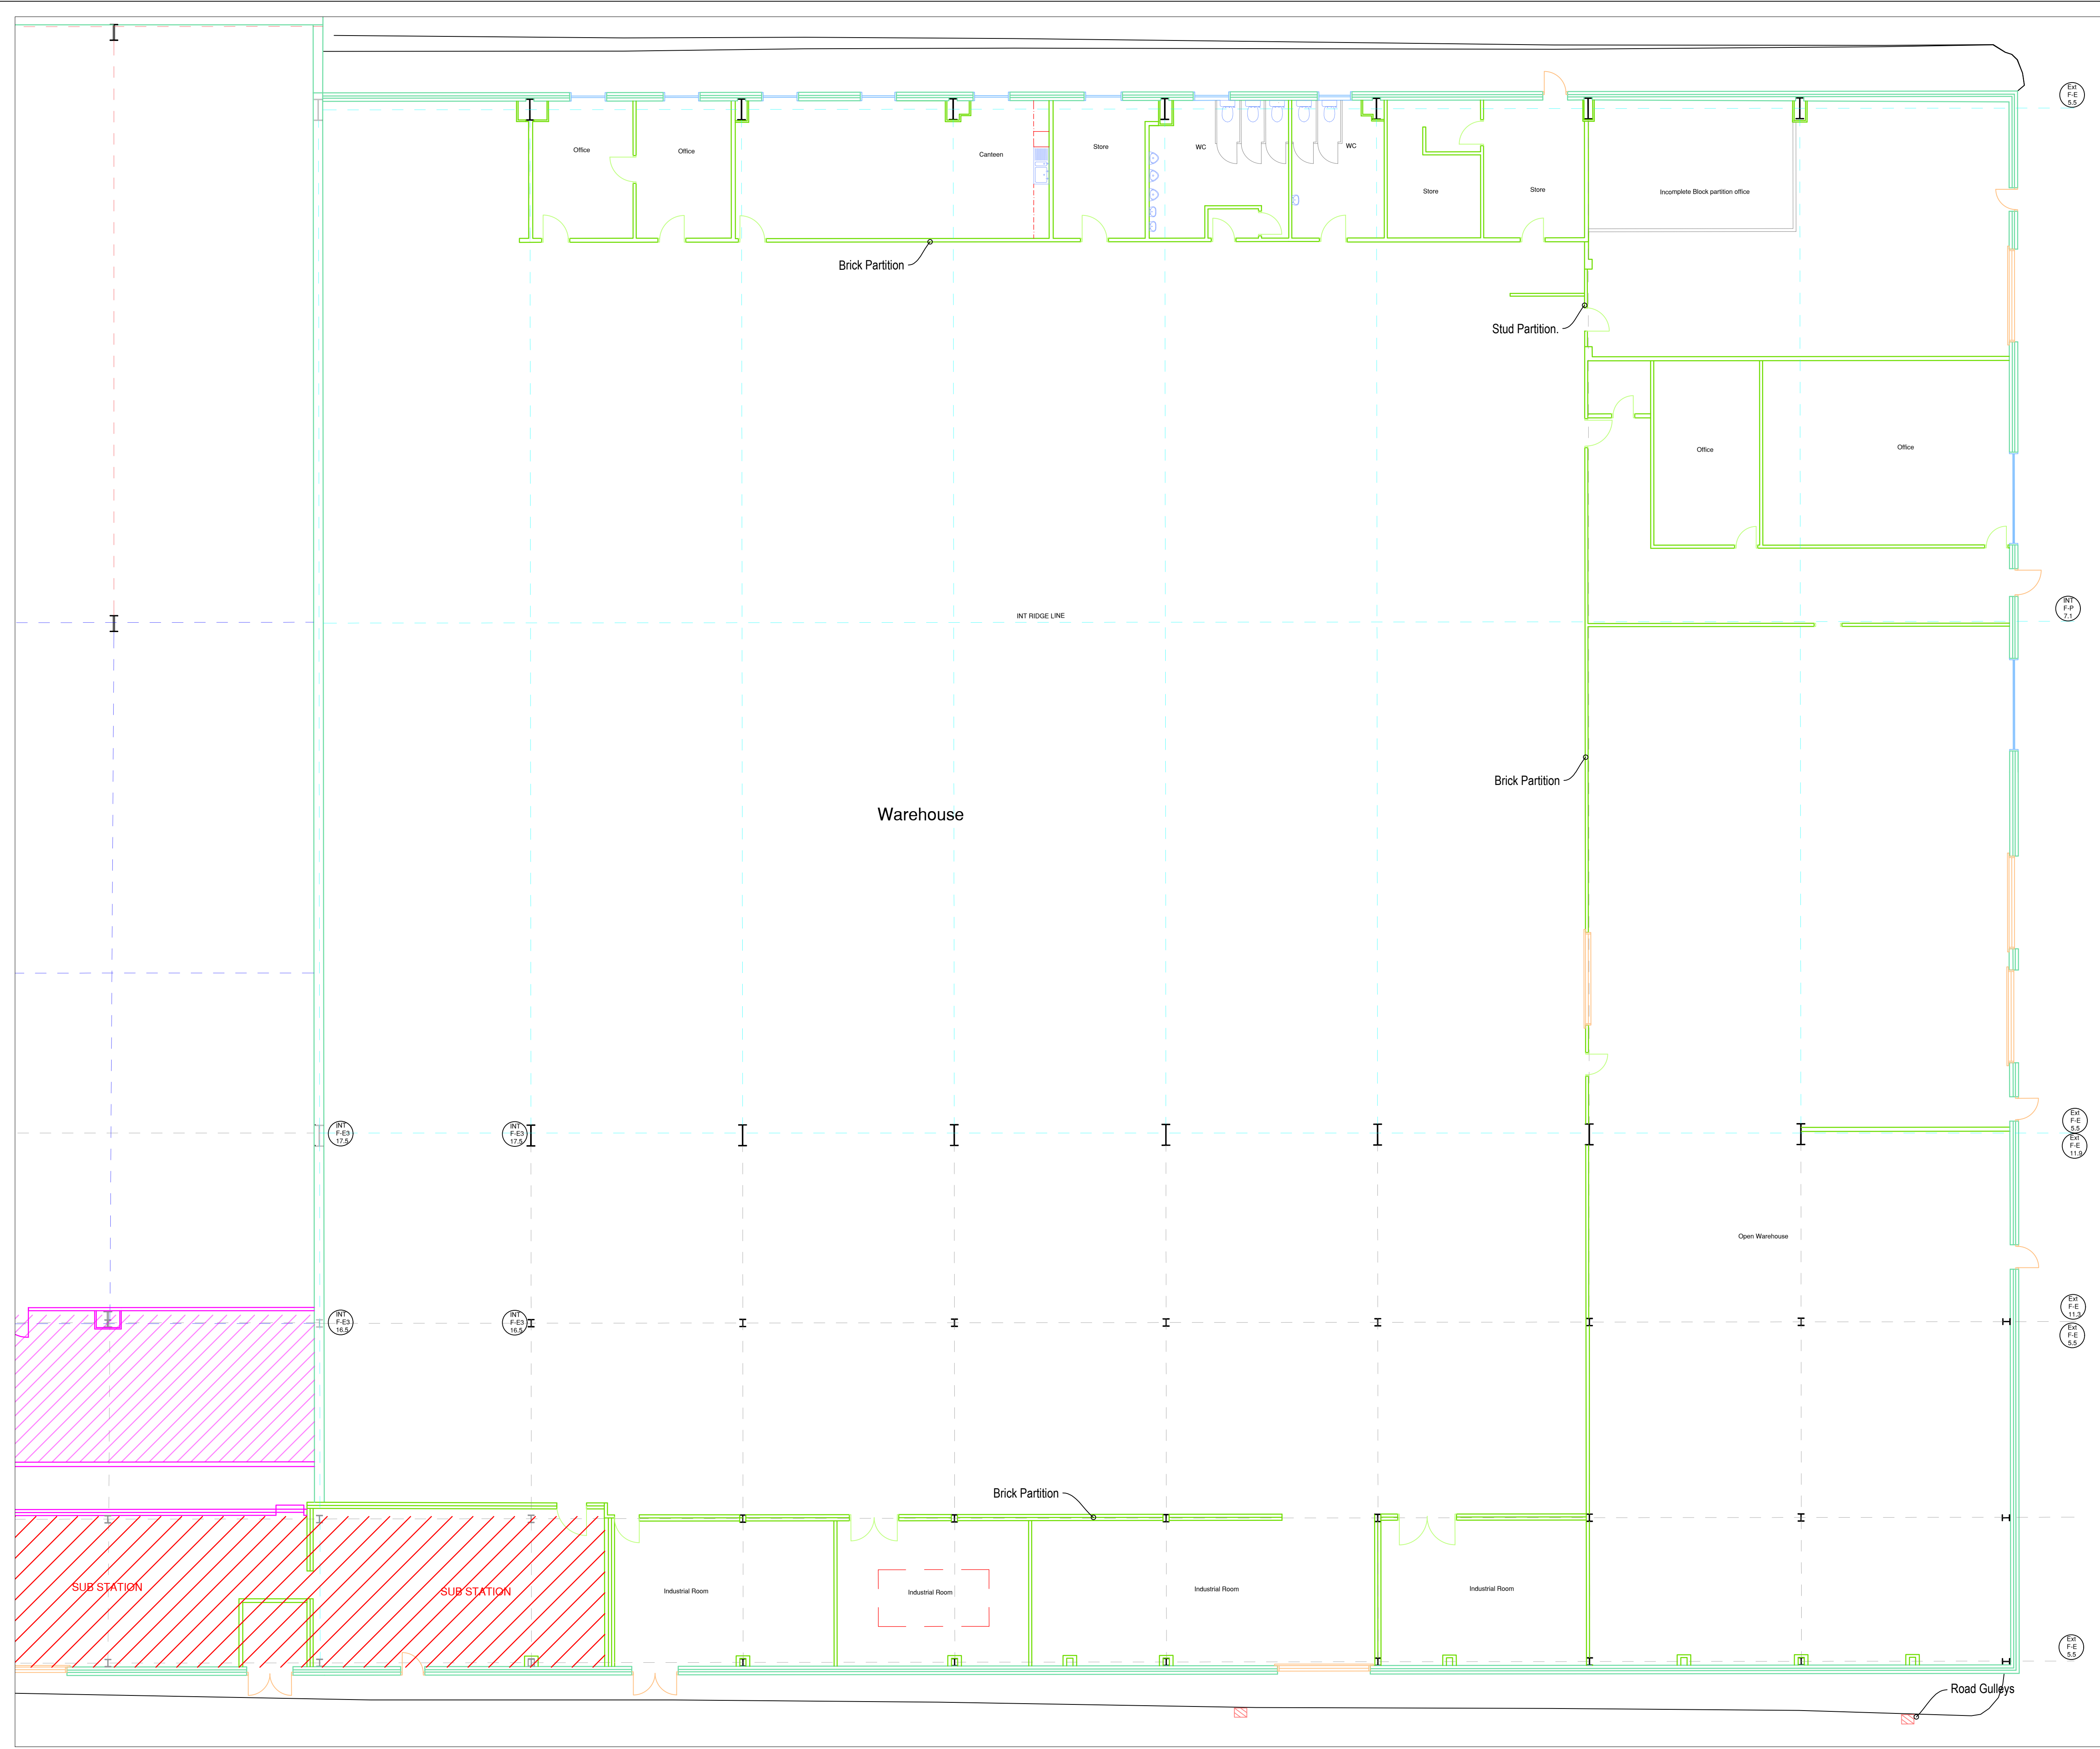

NOTES:
This drawing is produced for use in this project only and may not be used for any other purpose. Wainwright & Co (Chartered Surveyors) accept no liability for the use of this drawing other than for the purpose for which it was intended in connection with this project as recorded on the title block fields 'Purpose for Issue' and 'File Status Code'.
This drawing may not be reproduced in any form without prior written agreement.
Do not scale from the drawing, use written dimensions only.

© COPYRIGHT WAINWRIGHT & CO



13 Park Place, Leeds, LS1 2SJ
T - 0113 3453933
W - www.wainwrightandco.co.uk

PURPOSE OF ISSUE **Tender**

CLIENT
South Street Capital

PROJECT
**Major Refurbishment Works
Unit 3, Junction 38 Business Park
Barnsley, S75 5QQ**

TITLE
Existing Int Layout

SCALES 1:100 @A1 DATE 20/04/2017 DRAWN JW CHECKED GW

FILE / DRAWING NAME PROJECT NR **WACBLD355** UNIQUE NR **02** REV CODE