



Venting can also be carried out by a connection pipe to an upstream inspection chamber.

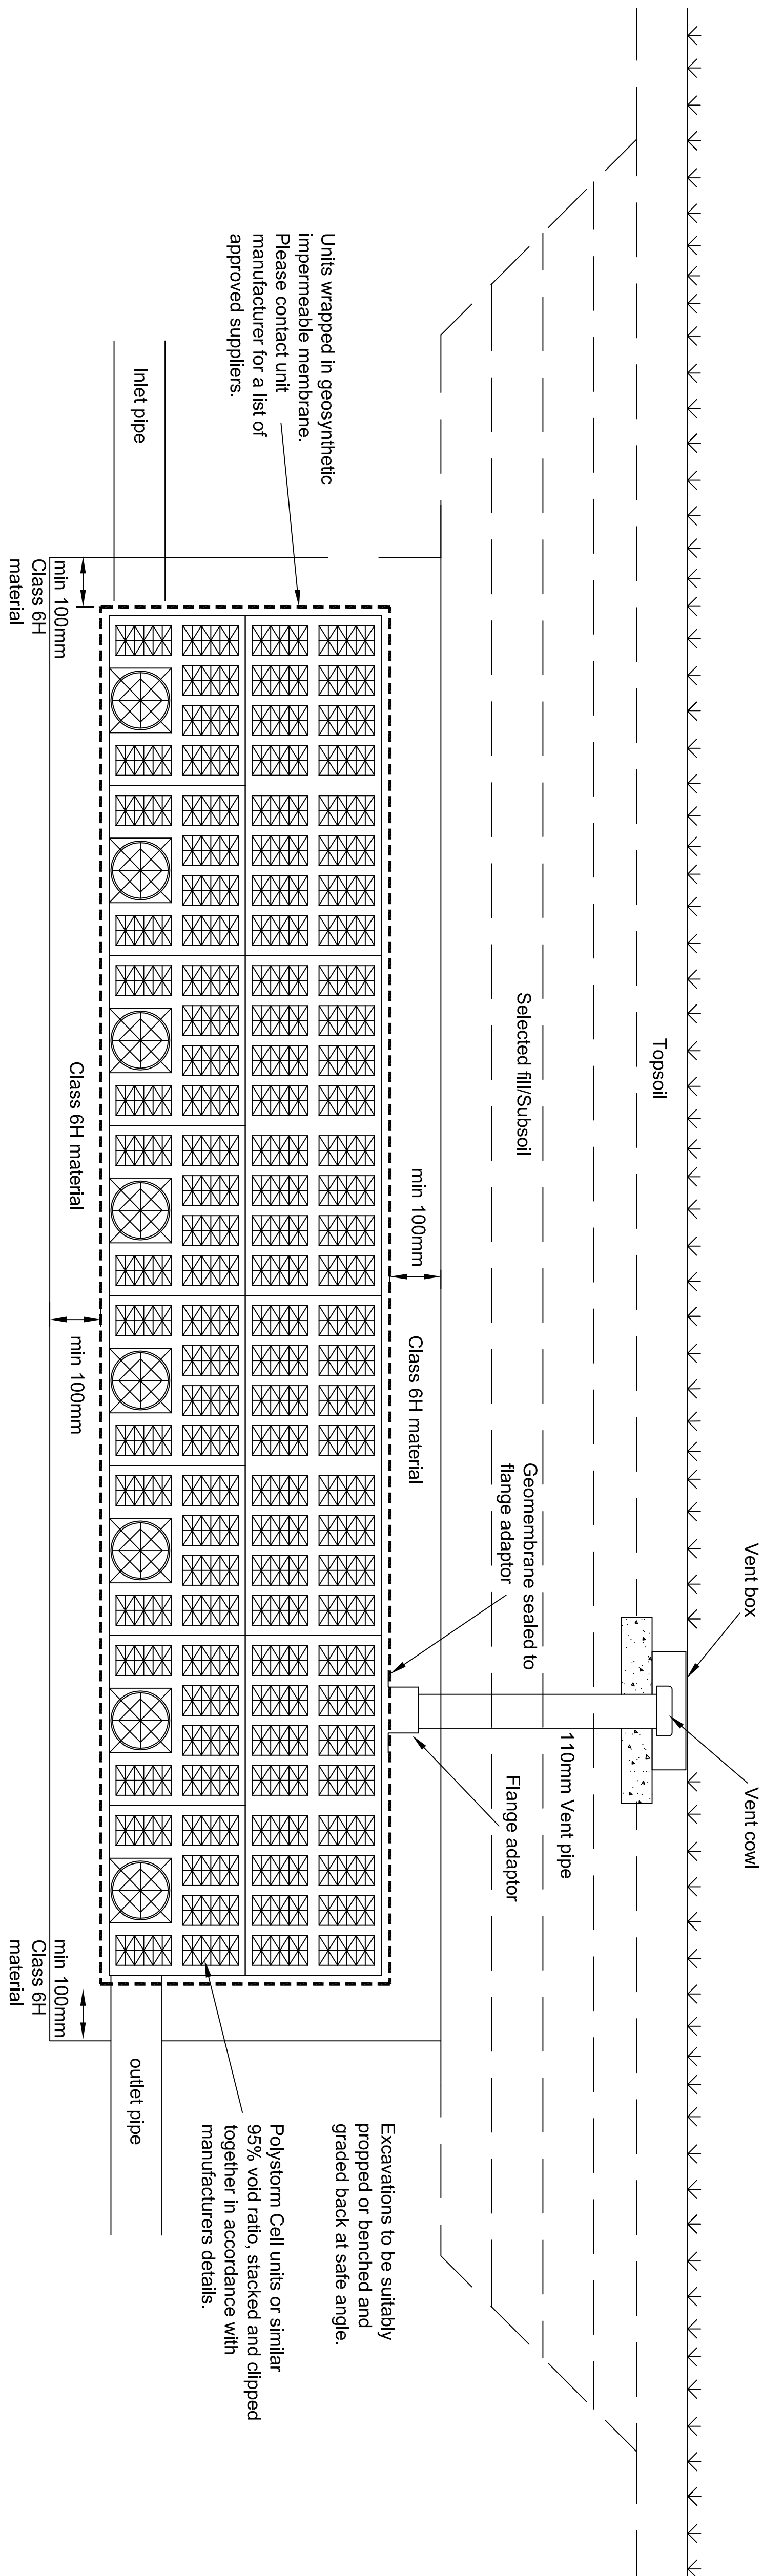

Typical Cell Unit Attenuation tank


All products to be installed in accordance with manufacturers recommendations and guidelines.

Please refer to drainage design for invert levels and sizes.

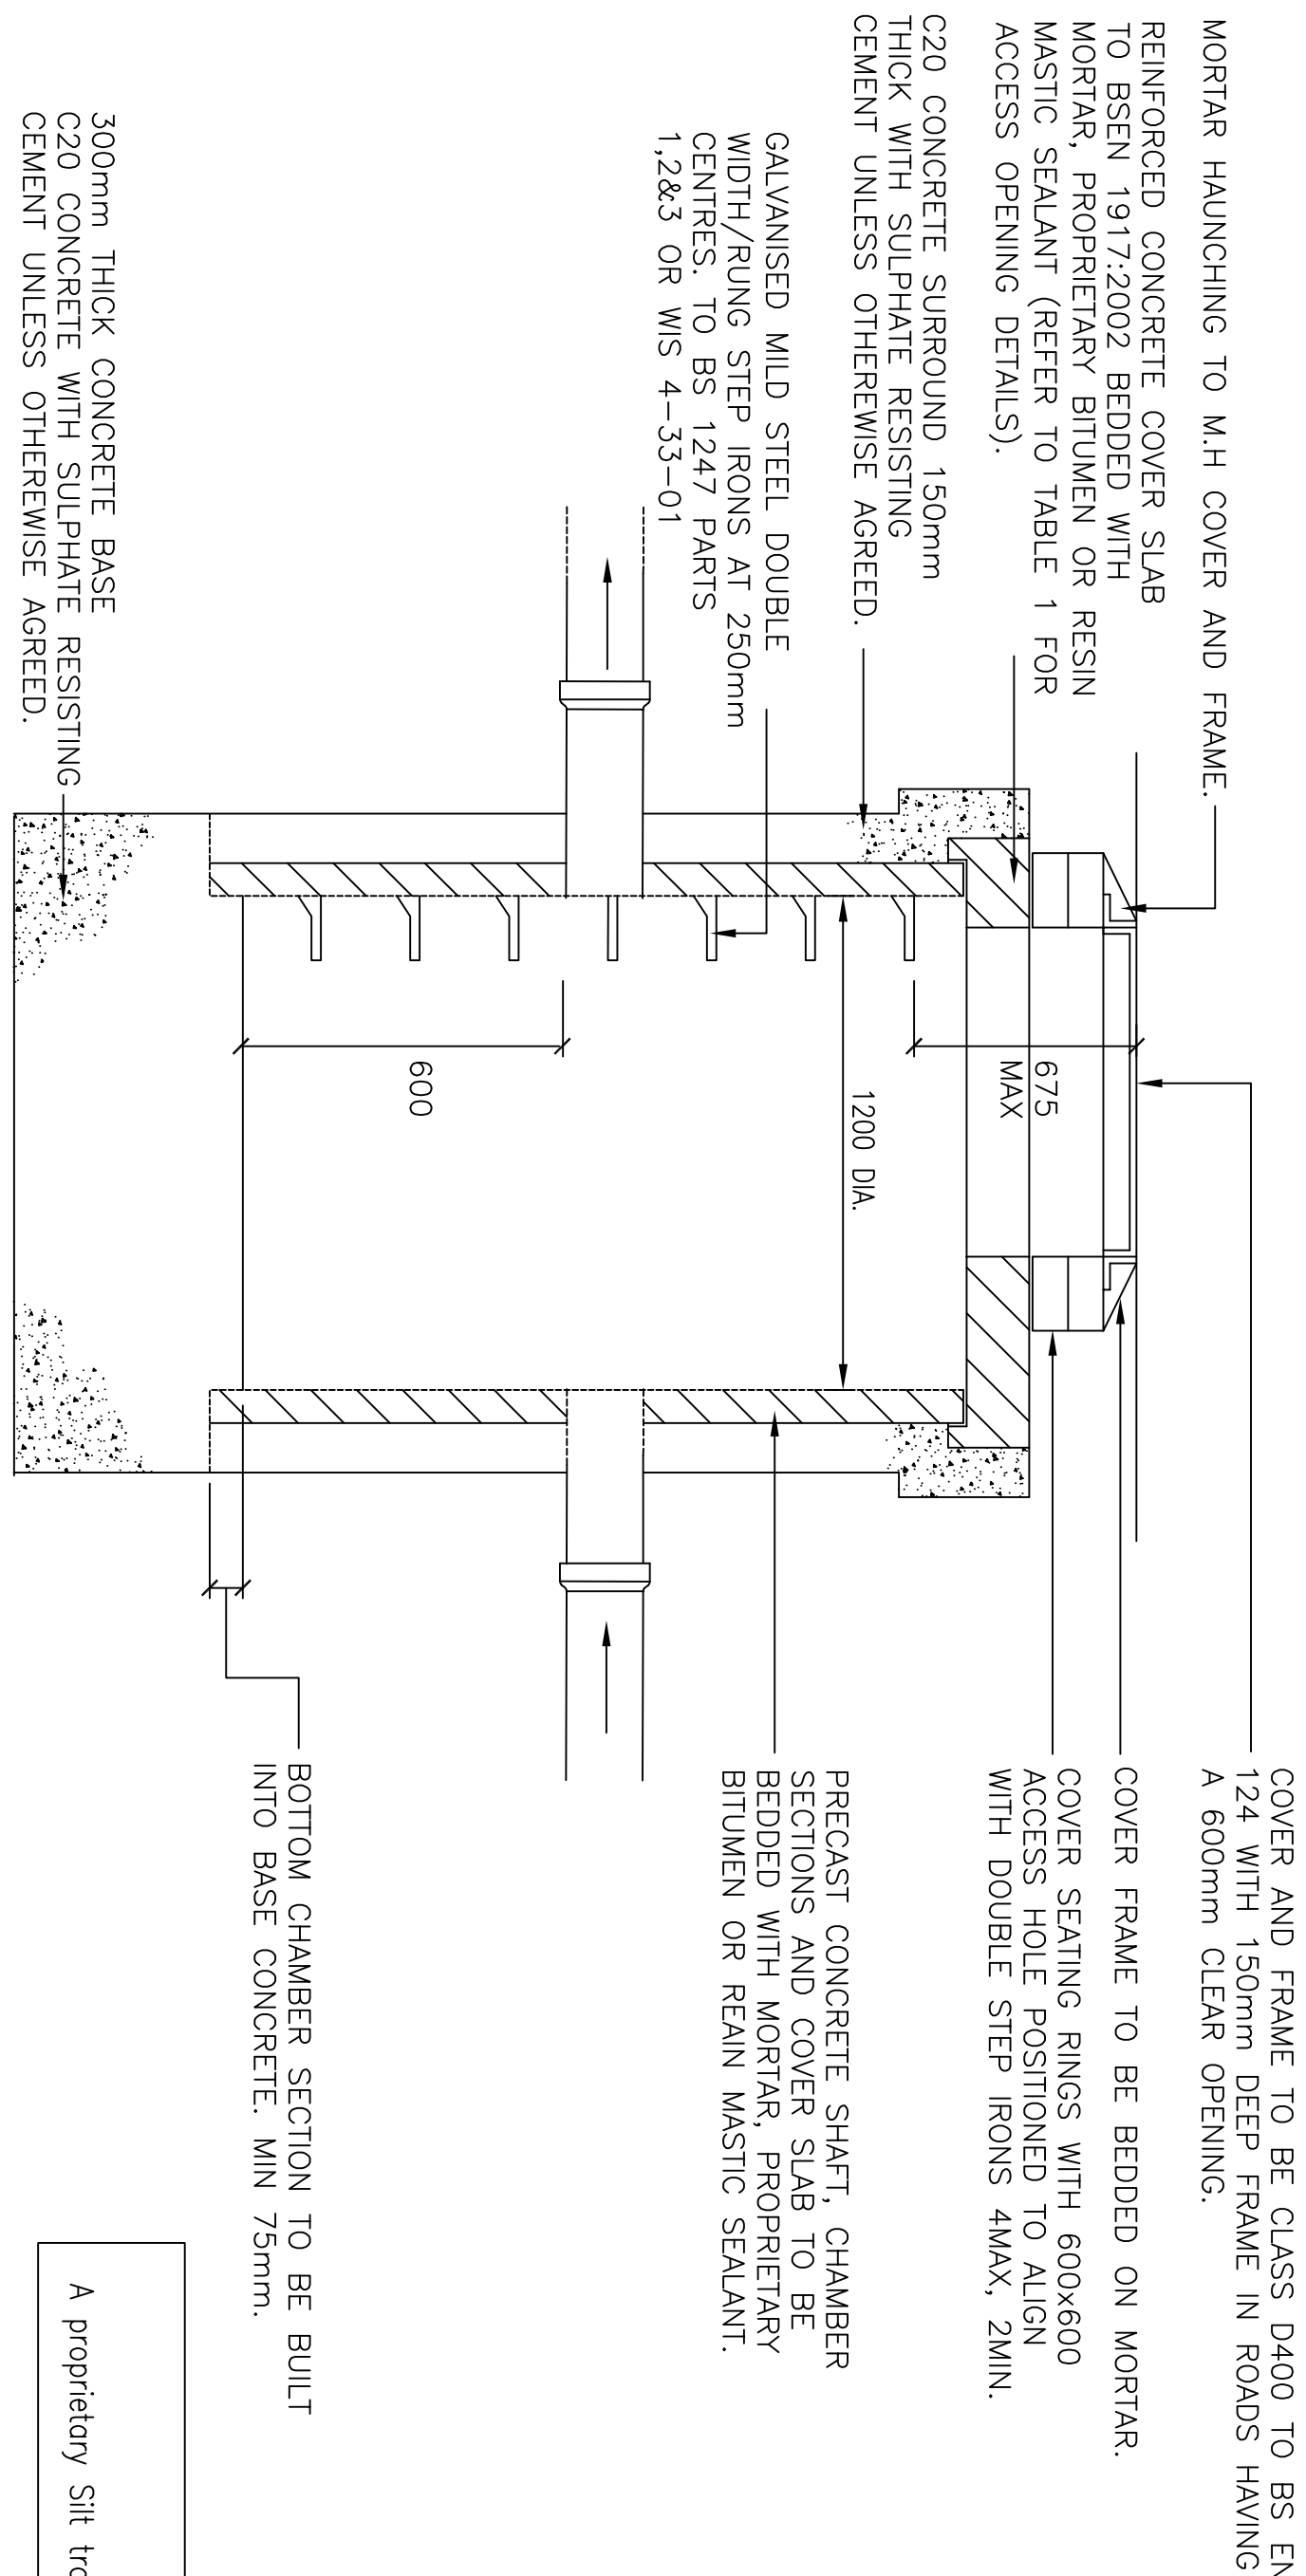

NOTES

A proprietary Silt trap can be used if connections permit.

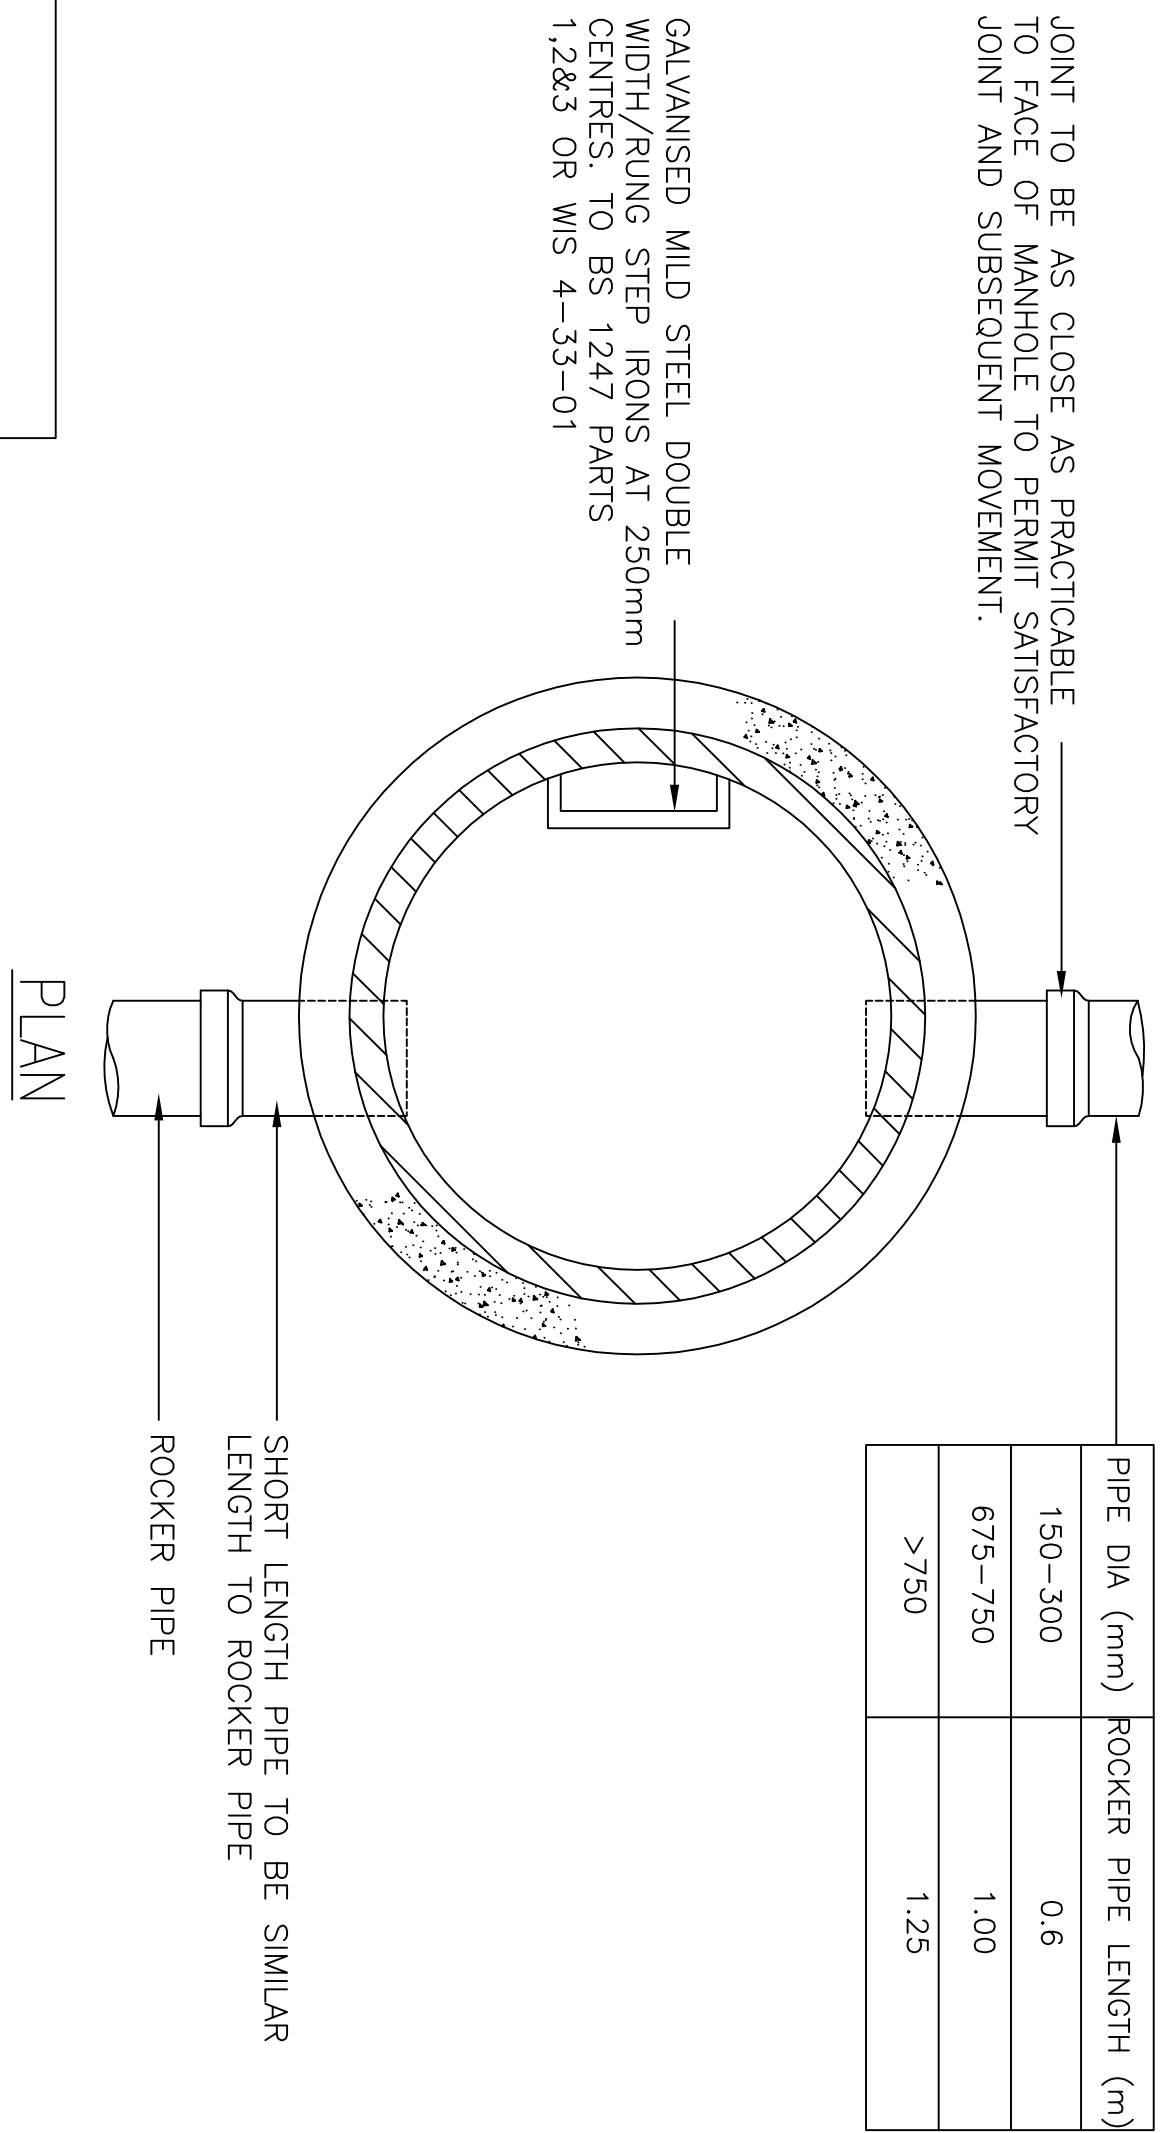

SILT TRAP

PIPE DIA (mm)	ROCKER PIPE LENGTH (m)
150-300	0.6
675-750	1.00
>750	1.25