
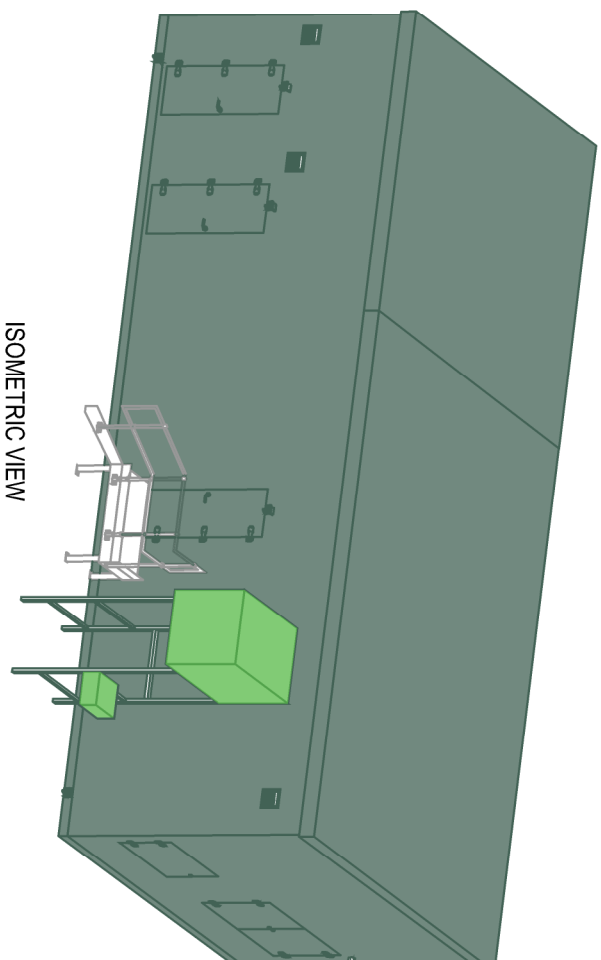
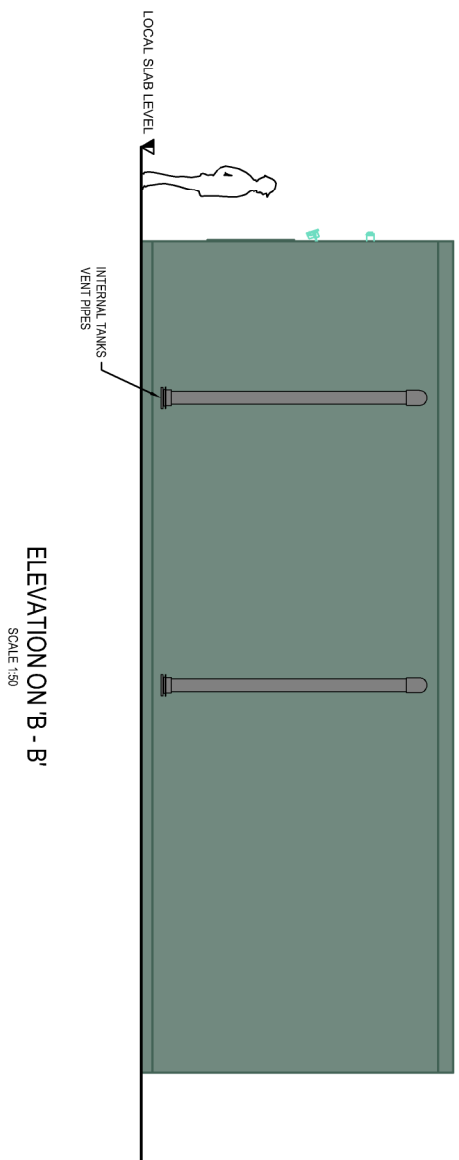
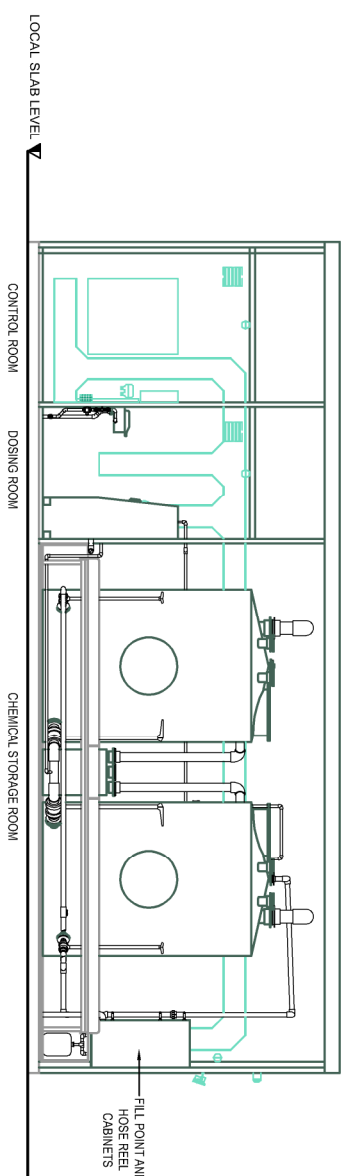
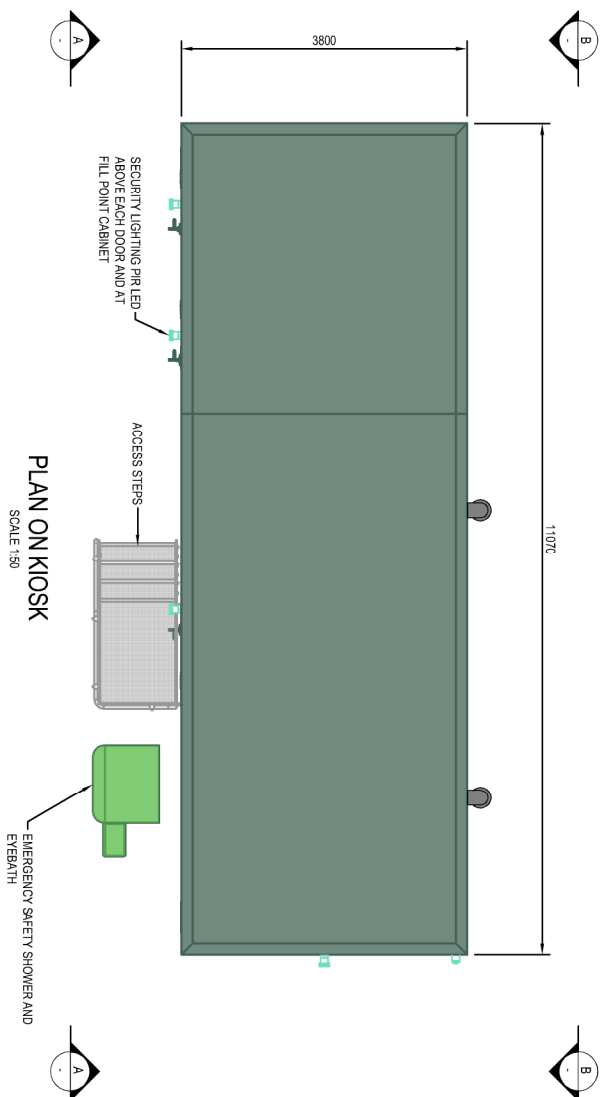
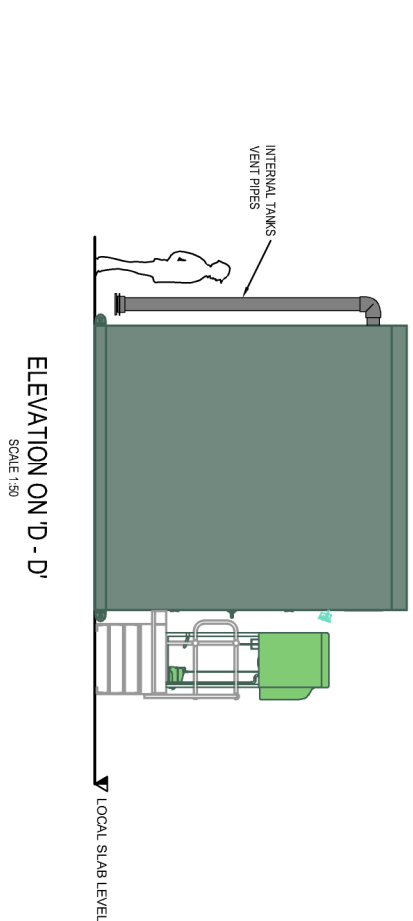
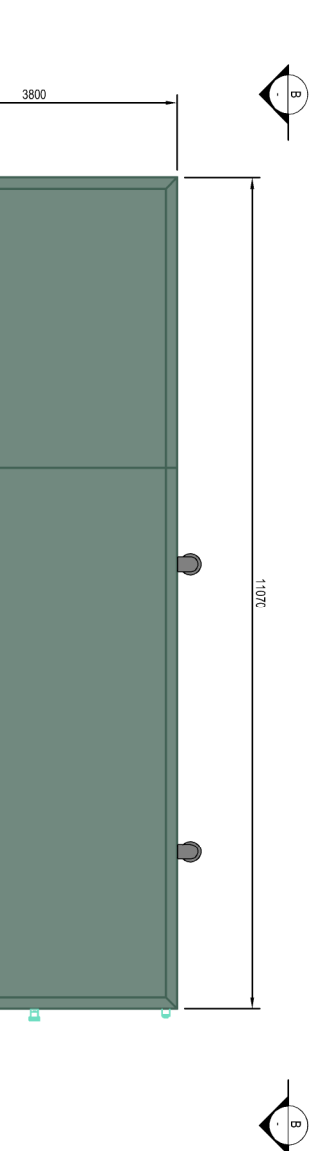
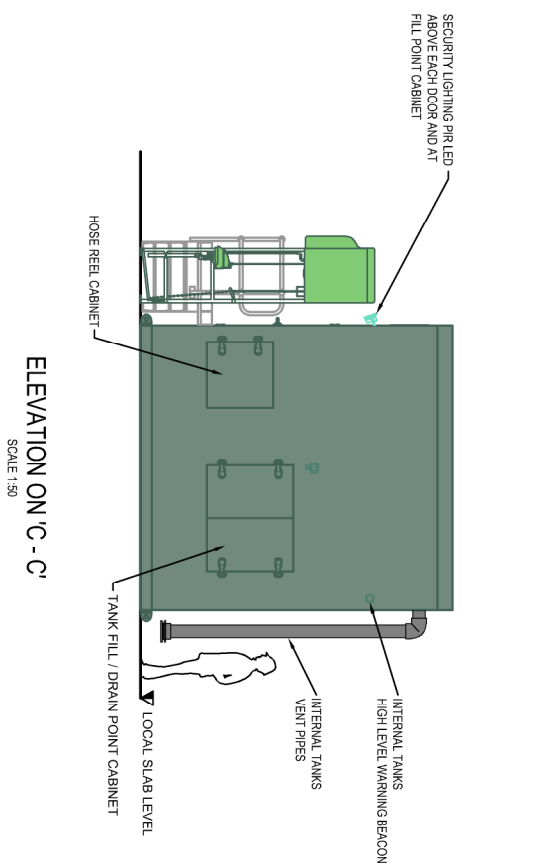


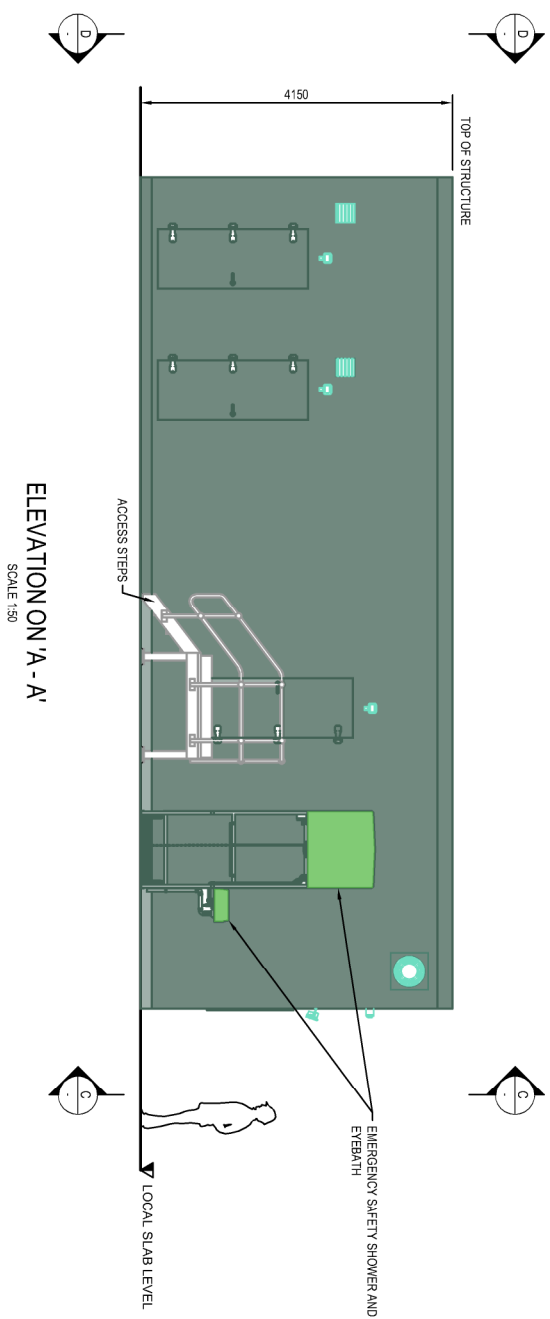

- GENERAL NOTES**
1. ALL DIMENSIONS ARE IN MILLIMETRES
  2. DESIGN WORK ON OUR B89005562 AC 20 HOLLY GREEN, HOLYBUSH.
  3. INTERNAL COLOR: B84005522 ONE IS WHITE
  4. MATERIAL OF CONSTRUCTION: KIOSK - GRP, ACCESS STEPS: MILD STEEL NOT DIPPED GALVANISED
  5. FLOOR AREA: 42.08m<sup>2</sup>
  6. VOLUME: 141.35m<sup>3</sup>
  7. CHEMICAL STORAGE CAPACITY: 12m<sup>3</sup>

REFERENCE DRAWINGS  
DAR/6-BND-WWT-COF-DR-M-000' PROPOSED LOCATION OF FERRIC SULPHATE DOSING KIOSK  
ON EXISTING SITE FOR PLANNING PURPOSES.

[illegible]

|   |                                     |
|---|-------------------------------------|
| <br><b>Barhale DOOSAN</b> | YOUNGHEE WALKER<br>ALWAYS CONSIDERS |
| <br>LIFE SAVING RULES     |                                     |

|                                                                                     |                                           |   |                     |
|-------------------------------------------------------------------------------------|-------------------------------------------|---|---------------------|
|  |                                           | <p><b>Yorkshire Water Services Ltd</b><br/>Western House,<br/>Western Way,<br/>Halifax Road,<br/>Bradford<br/>BD8 2SZ</p> |                     |
|                                                                                     |                                           |   |                     |
| <p><b>Telephone:</b>      <b>AMPT</b></p>                                           | <p><b>NY Water &amp; Power Co Ltd</b></p> | <p><b>NYA Station</b></p>                                                                                                 | <p><b>WINEP</b></p> |
| <p><b>YW 200402.04</b></p>                                                          |                                           | <p><b>NY Solution ID:</b></p>                                                                                             |                     |
| <p><b>SECT</b></p>                                                                  |                                           |   |                     |
| <p><b>DARTON STW</b></p>                                                            |                                           |   |                     |
| <p><b>DART16</b></p>                                                                |                                           |   |                     |
| <p><b>OS Grid Reference:</b></p>                                                    |                                           | <p><b>NYA Grid Reference:</b></p>                                                                                         |                     |
| <p><b>SE 32438 08887</b></p>                                                        |                                           |   |                     |

# PROPOSED FERRIC SULPHATE DOSING KIOSK FOR PLANNING PURPOSES

|                                   |      |       |
|-----------------------------------|------|-------|
| Original design: 100% performance | Rate | Grade |
| C20085-B-27-DEL-MEC-DR-20002      | A1   | 1:50  |
| Design: 100% performance          | Rate | Grade |
| GATE 5                            | AC   | A03   |
| DAR16 BND WWT COF DR M 0002       |      |       |