

Notes:

PLANNING DRAWINGS - THIS DRAWING SHOULD NOT BE USED FOR ANY OTHER PURPOSES THAN THAT SPECIFIED HERE
COPYRIGHT - THIS DRAWING MAY NOT BE REPRODUCED OR MODIFIED IN WHOLE OR PART BY ANY PERSON OR ORGANISATION WITHOUT THE ARCHITECTS CONSENT. ISSUING COPIES TO THIRD PARTIES MAY NOT BE DONE WITHOUT THE ARCHITECTS CONSENT

Revision:--

Revision List:




Project/ Client: Quarry Cottage, Well Hil Rd/ Fulton

Drawing Title: Floor Plans- Existing


Drawing Number: 1071/TP/003

Scale at A3: 1:100

Date: Jul 13

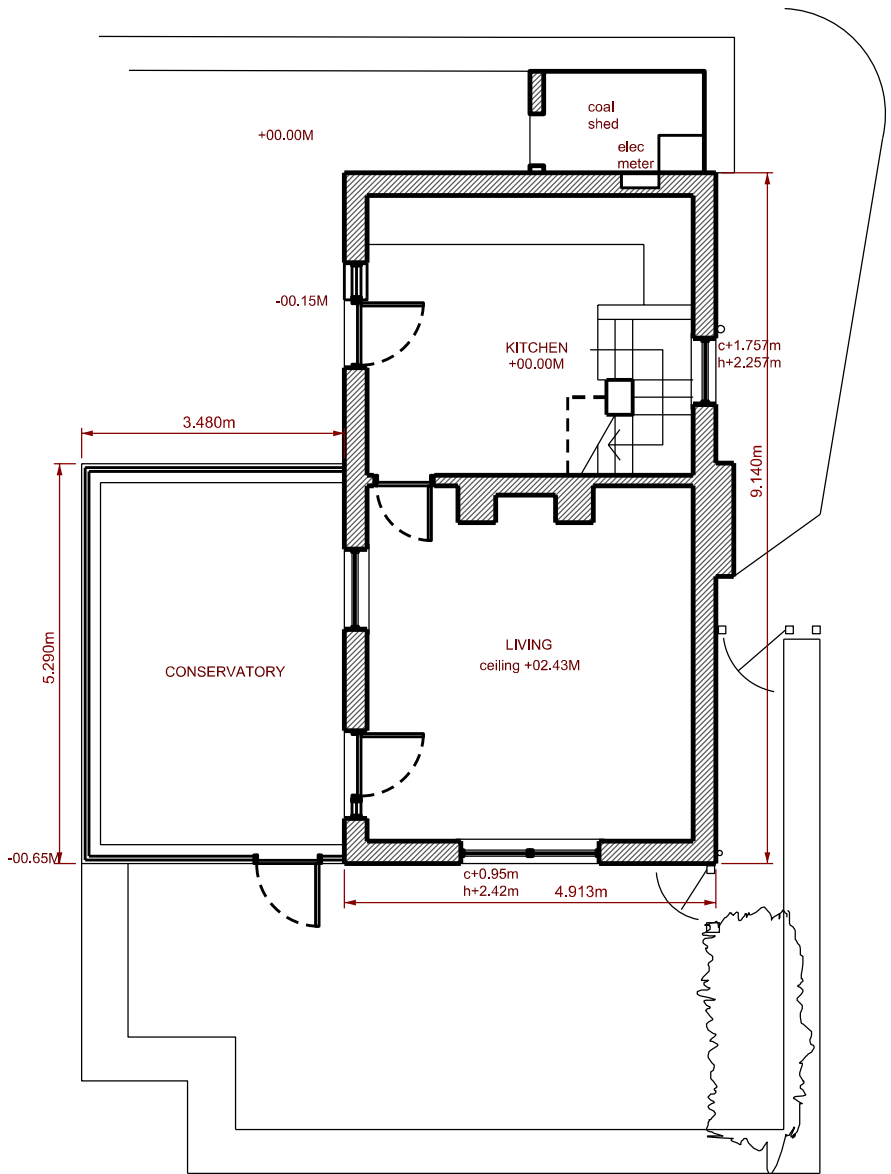

Ground Floor Plan - Existing

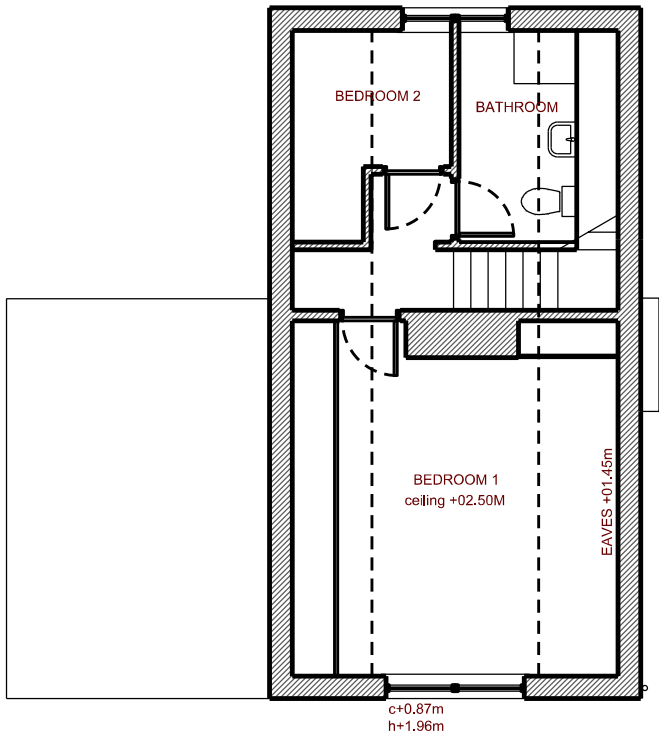

First Floor Plan - Existing