


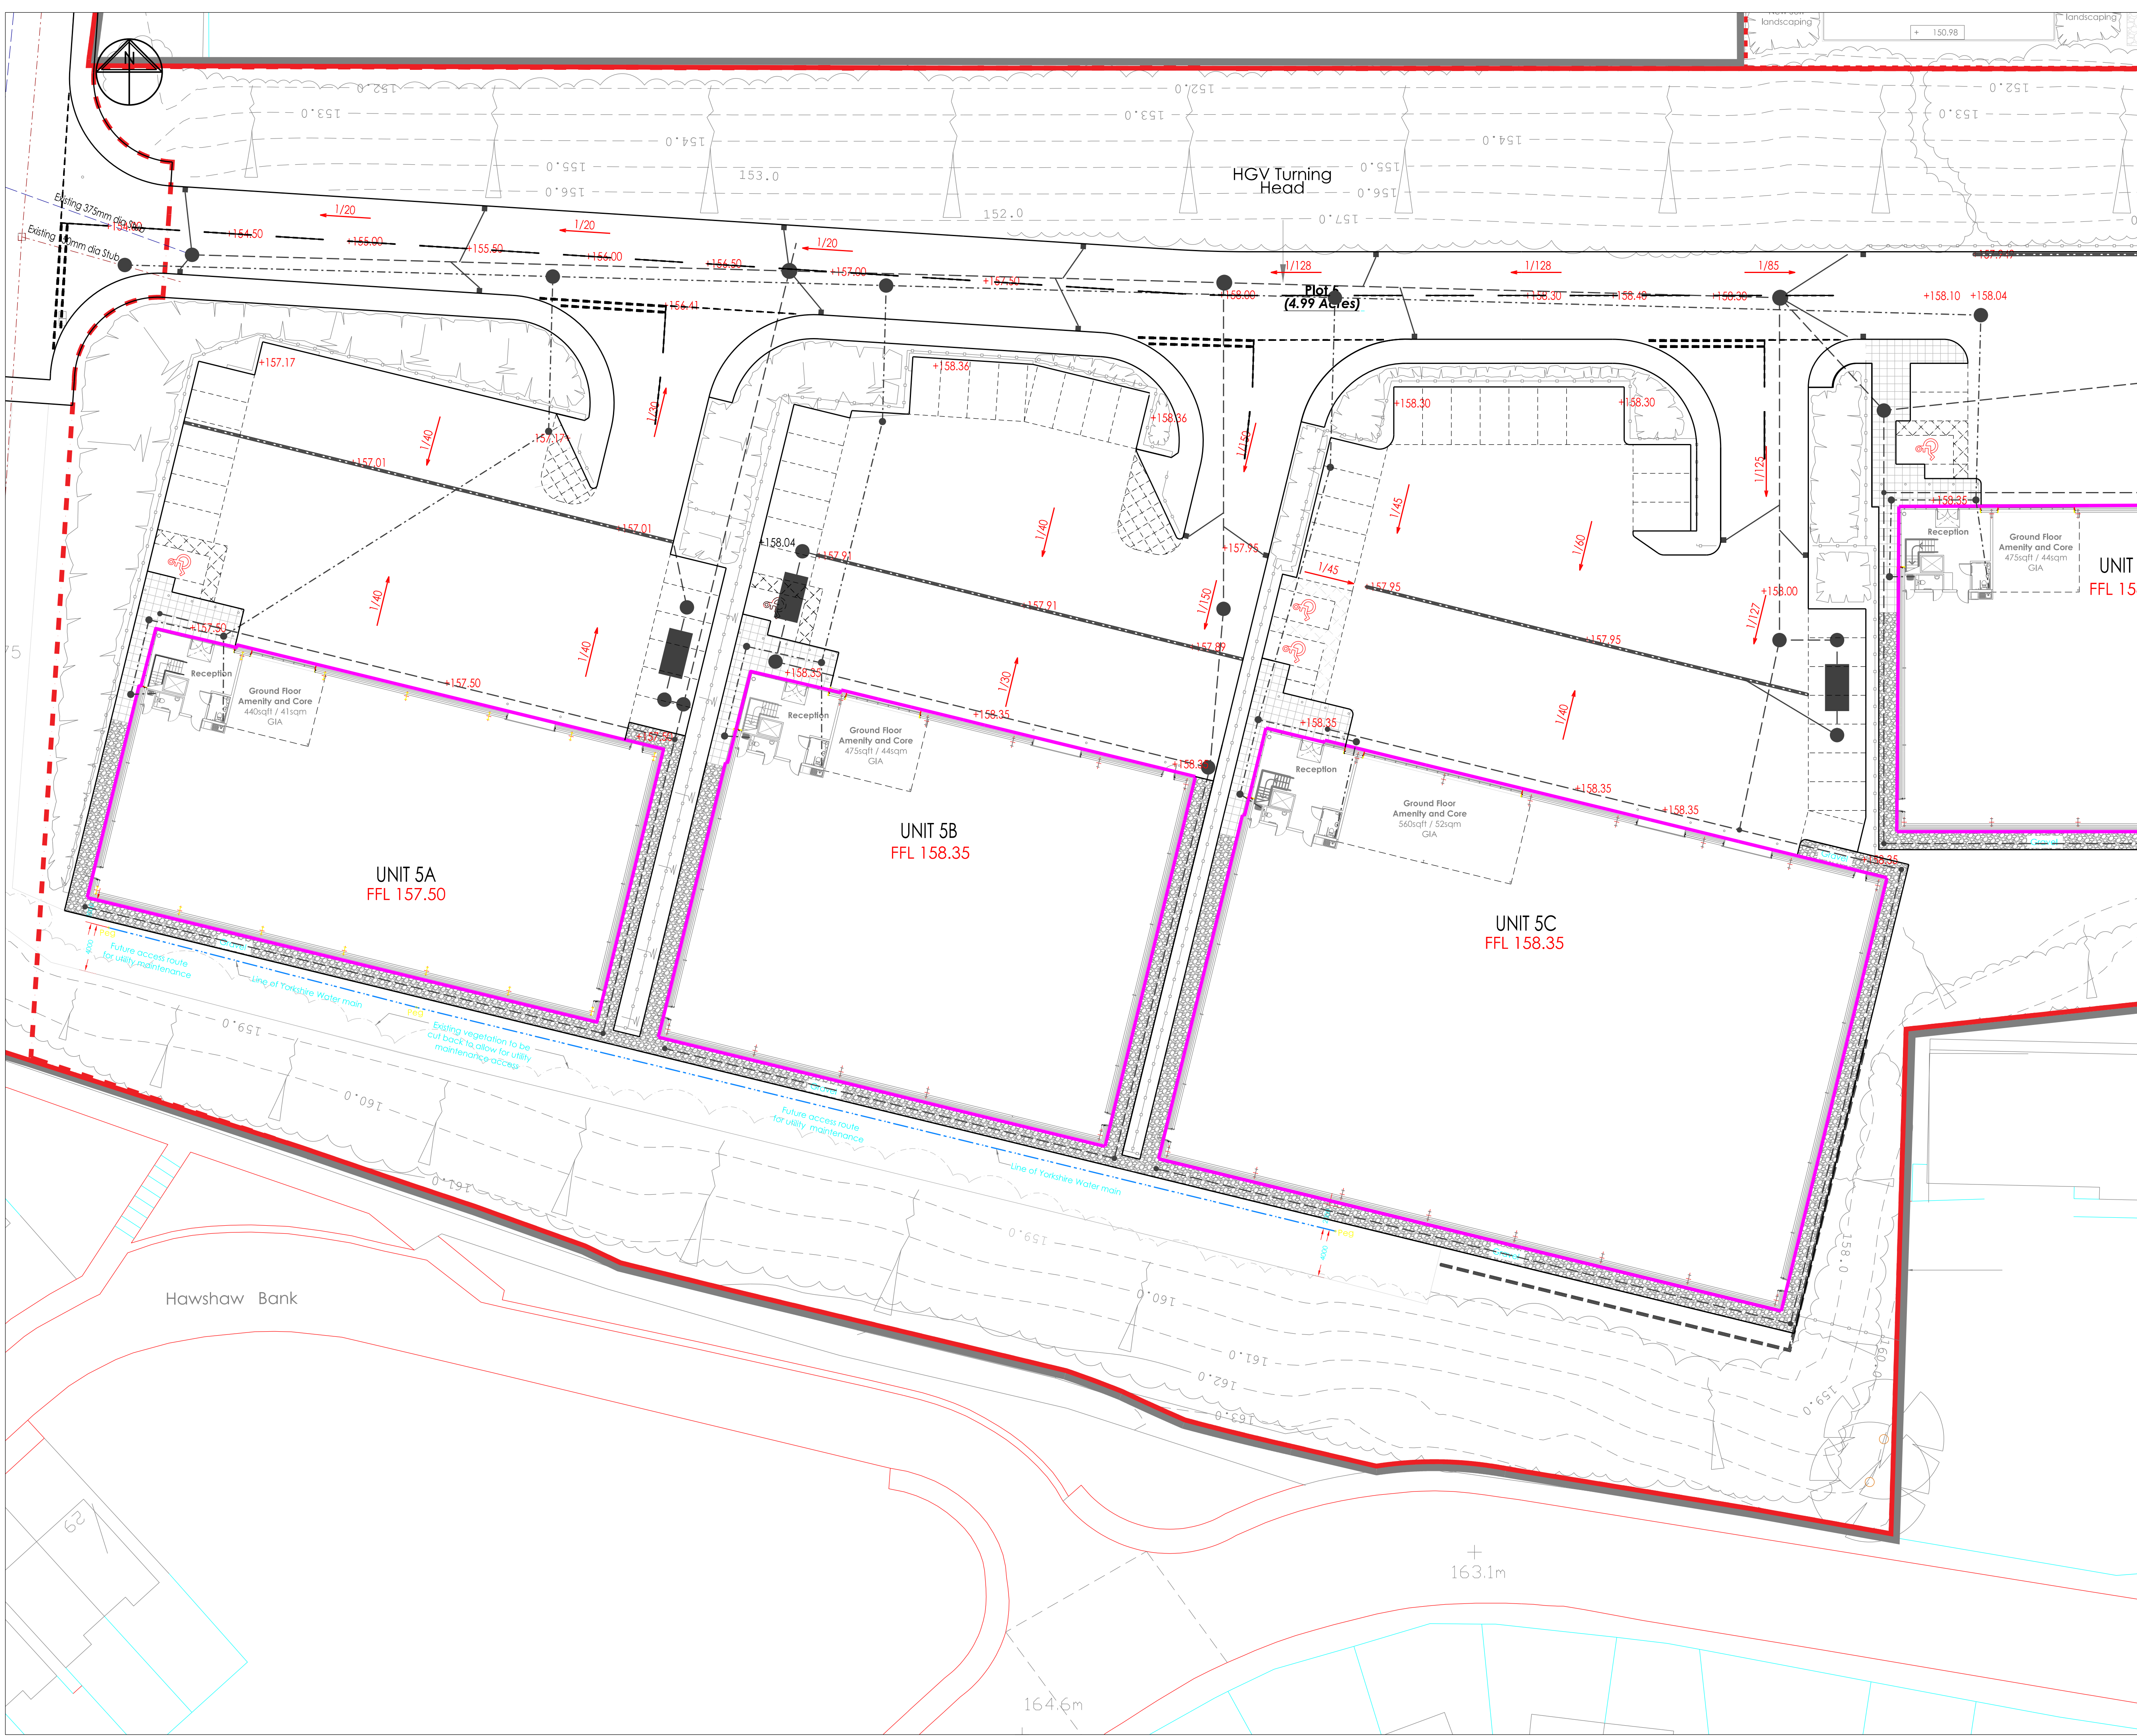

William Saunders is the trading name of Wm Saunders Partnership LLP. Wm Saunders Partnership Limited Liability Partnership is registered in England and Wales with the Registration number OC 38823. The Registered Office is Sheppard Lockton House, Cafferata Way, Newark-on-Trent, Notts, NG24 2TN.

This drawing & any design thereon is the copyright of Wm Saunders Partnership LLP and must not be reproduced without their written consent.

Contractors must verify all dimensions, levels and co-ordinates of the site before commencing any work or making any shop drawings: no dimensions to be taken from drawing.

| Rev   | Description                                       | Drm | Vfd   | Date  |
|---|---------------------------------------------------|-----|-------|-------|
| P6   | Site layout updated to latest Architect's layout. | CM  | AG    | 08/18 |
| P5   | Additional levels to doors.                       | CM  | AG    | 06/18 |
| P4   | Issued for Tender.                                | CM  | AG    | 06/18 |
| P3   | Site layout updated Architect's latest issue.     | CM  | AG    | 04/18 |
| Rev   | Description                                       | Drm | Vfd   | Date  |
| As outlined in section 2.3 of the CIB Industry Guidance to Designers, insignificant risks can usually be ignored, as can risks arising from routine construction activities, unless the design compounds or significantly alters these risks. In accordance with CDM Regulations 8.9 and 11, any significant risks relating to the design features shown on this drawing have been identified and are annotated thus:  |                                                   |     |       |       |
| <input checked="" type="checkbox"/> No significant risks have been identified.   |                                                   |     |       |       |
| <input type="checkbox"/> Significant risks have been identified - refer to notes on drawing for information on residual risks and any control measures to be employed.   |                                                   |     |       |       |
| Refer to the current Designer's Risk Assessment sheets for further details.   |                                                   |     |       |       |
| Designer's Signature   |                                                   | CM  | Date  |       |
|   |                                                   |     | 03/18 |       |

Drawing Status  
TENDER

**williamsaunders**  
architecture: engineering: building consultancy  
Sheppard Lockton House  
Cafferata Way  
Newark-on-Trent  
Nottinghamshire, NG24 2TN  
Tel: 01636 704361  
Fax: 01636 702809  
W: wms-saunders.co.uk

Project  
PLOT 5 ASHROYD BUSINESS PARK  
ASHROYD WAY  
HOYLAND  
BARNLEY

Client  
NETWORK SPACE LTD

Title  
SITE LEVELS STRATEGY

| WmS Project Ref.           | Drawn      | Date     | Scale | @ A1 |
|----------------------------|------------|----------|-------|------|
| 11717                      | CM         | 09.03.18 | 1:250 |      |
| Drawing/Document Reference |            |          |       |      |
| Project                    | Originator | Zone     | Level | Type |
| 11717                      | WMS        | ZZ       | XX    | DR   |
| C - 39001 - D2 - P6        |            |          |       |      |