



Site Layout 1:500

AGREED VEHICLE
ACCESS TO SITE.

VEHICLE
TURNING
FACILITY

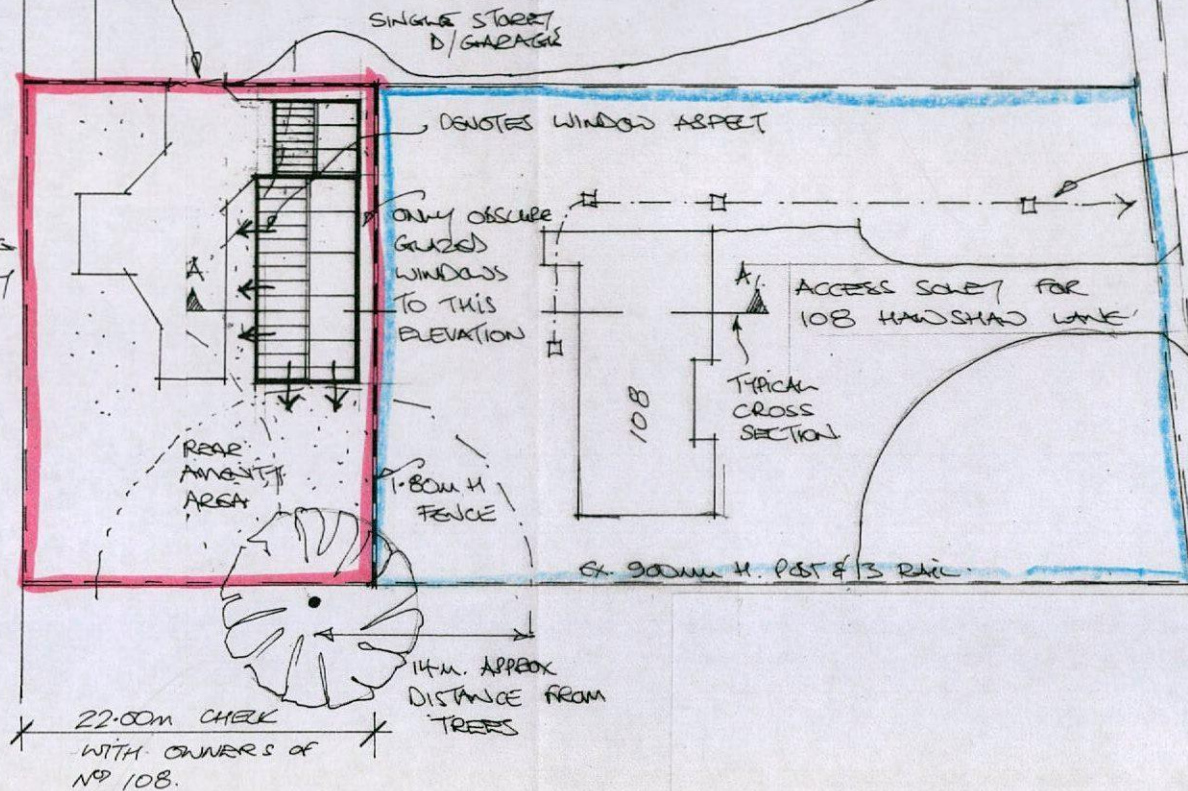

EXISTING SHARED
PRIVATE DRIVEWAY
FOR ACCESS TO
4 NO UNITS -
INCLUDING ONE
PROPOSAL
NB NOTICE SERVED
UPON OWNER @ 110 HAWSHAW LN.

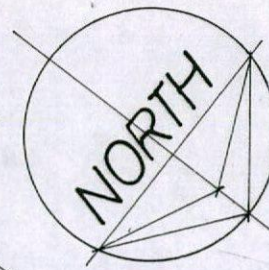

PROPOSED DRAINS FROM
PROP. DOORWAY BUNGALOW
TO CONNECT INTO
EXIST. DRAINS AS
SHOWN & AWAY TO
S. SERVICES.


TO HOYLAND ROAD
LEADING TO
HOYLAND COMMON.

Indicative Scheme

Planning:

Garry Greetham Associates Ltd Residential Design Consultant Westwood House 18 Carr Lane Tankersley Barnsley S75 3BE Tel(01226)746573	
PROJECT	Outline Planning
CLIENT	Mr. & Mrs. C. Hawcroft
TITLE	Site / Location Layouts
ADDRESS	"High Trees", 108 Hawshaw Ln, Hoyland, Barnsley. S74 9ES
DRAWN BY	ggg
SCALE	as shown DATE Nov.14
DRAWING No	661-02 REV B
Member of the Chartered Institute of Architectural Technologists	


Rev	Notes	Date
B	Scheme Re-Drawn	07-14

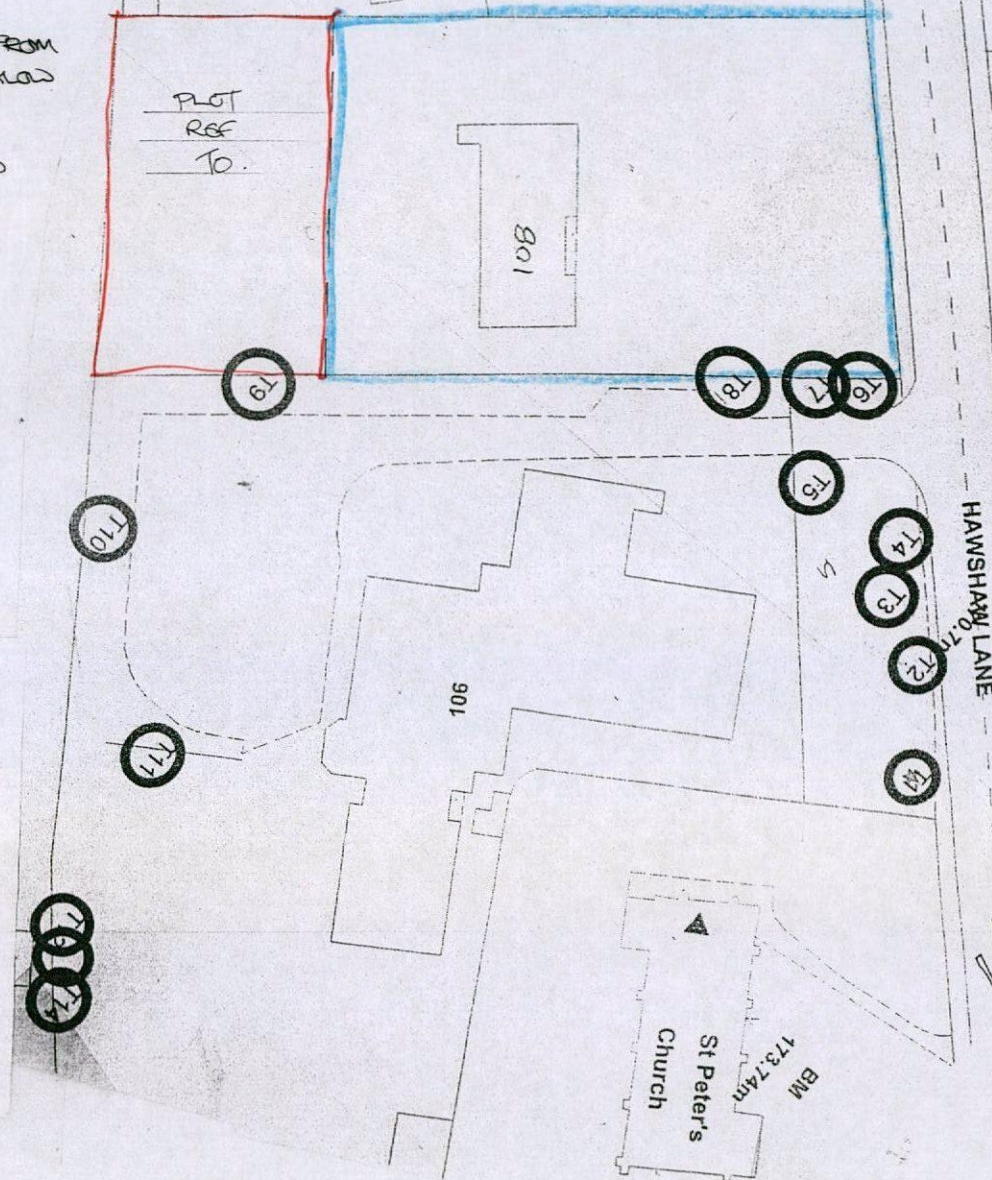

Location Plan not to scale

TO WOMBSWELL
ROAD LEADING
TO HOYLAND
AND WOMBSWELL.

1:100 Layouts

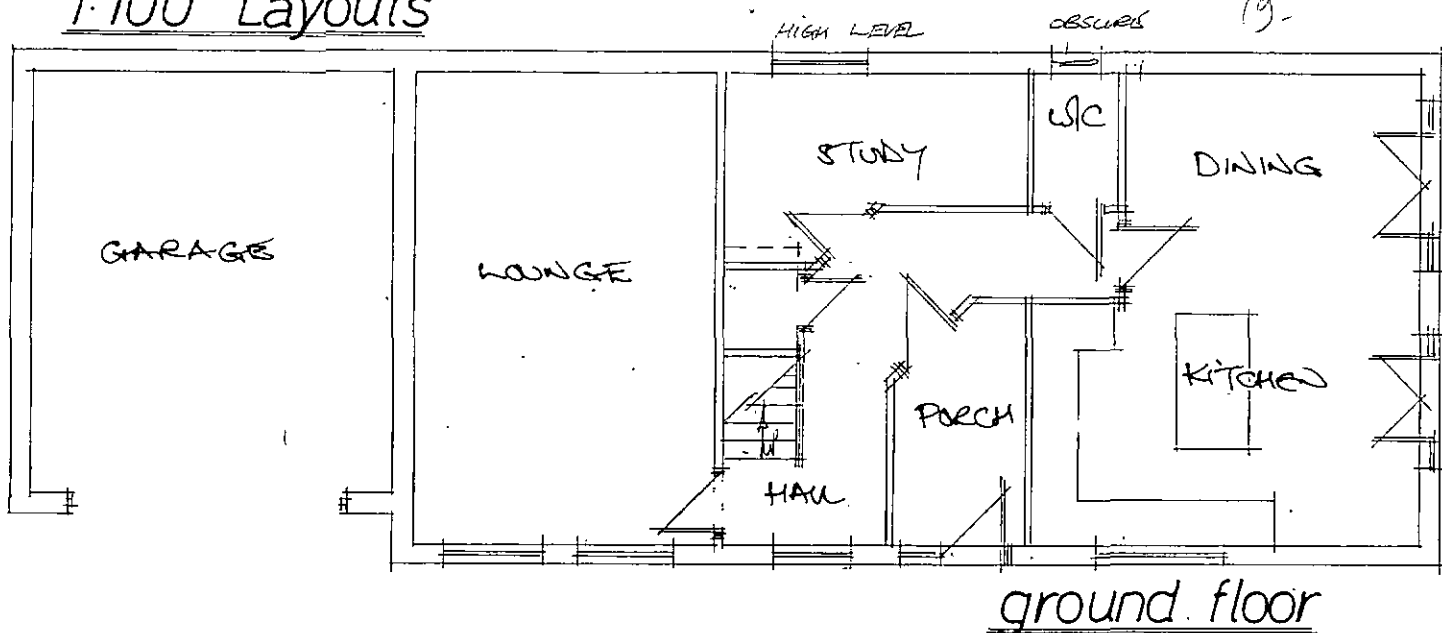

Garry Greetham Associates Ltd

Residential Design Consultant

Westwood House
18 Carr Lane
Tankersley
Barnsley S75 3BE
Tel(01226)746573

CLIENT Mr. & Mrs. C. Hawcroft


TITLE Layouts / Sections
108 Hawshaw Lane, Hoyland,
Barnsley. S74 9ES.

DRAWN BY 999

SCALE as shown DATE Mar.08

DRAWING No 661-02 REV



Member of the Chartered Institute of Architectural Technologists

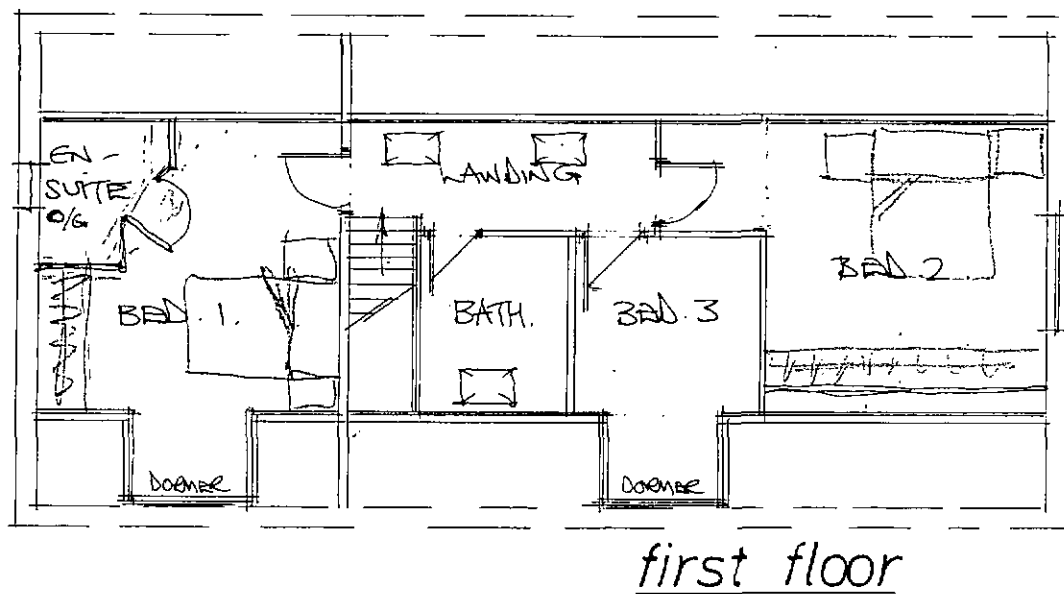

PROPOSED DOWNER BUNGALOW

EXISTING BUNGALOW

POSS. RAISING OF ROOF ON FUTURE APPLICATION

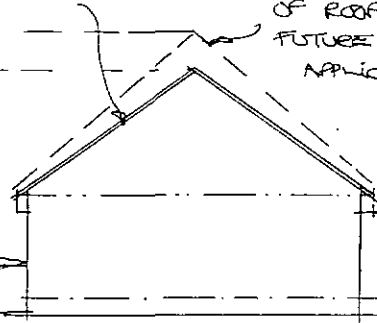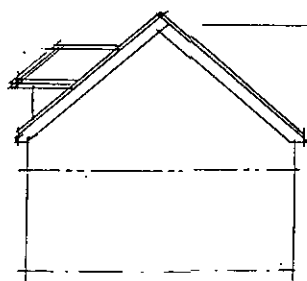


13.00m (Min)

14.500m. (Min)


Typical Plot Cross-Section 1:200

Site Layout 1:500

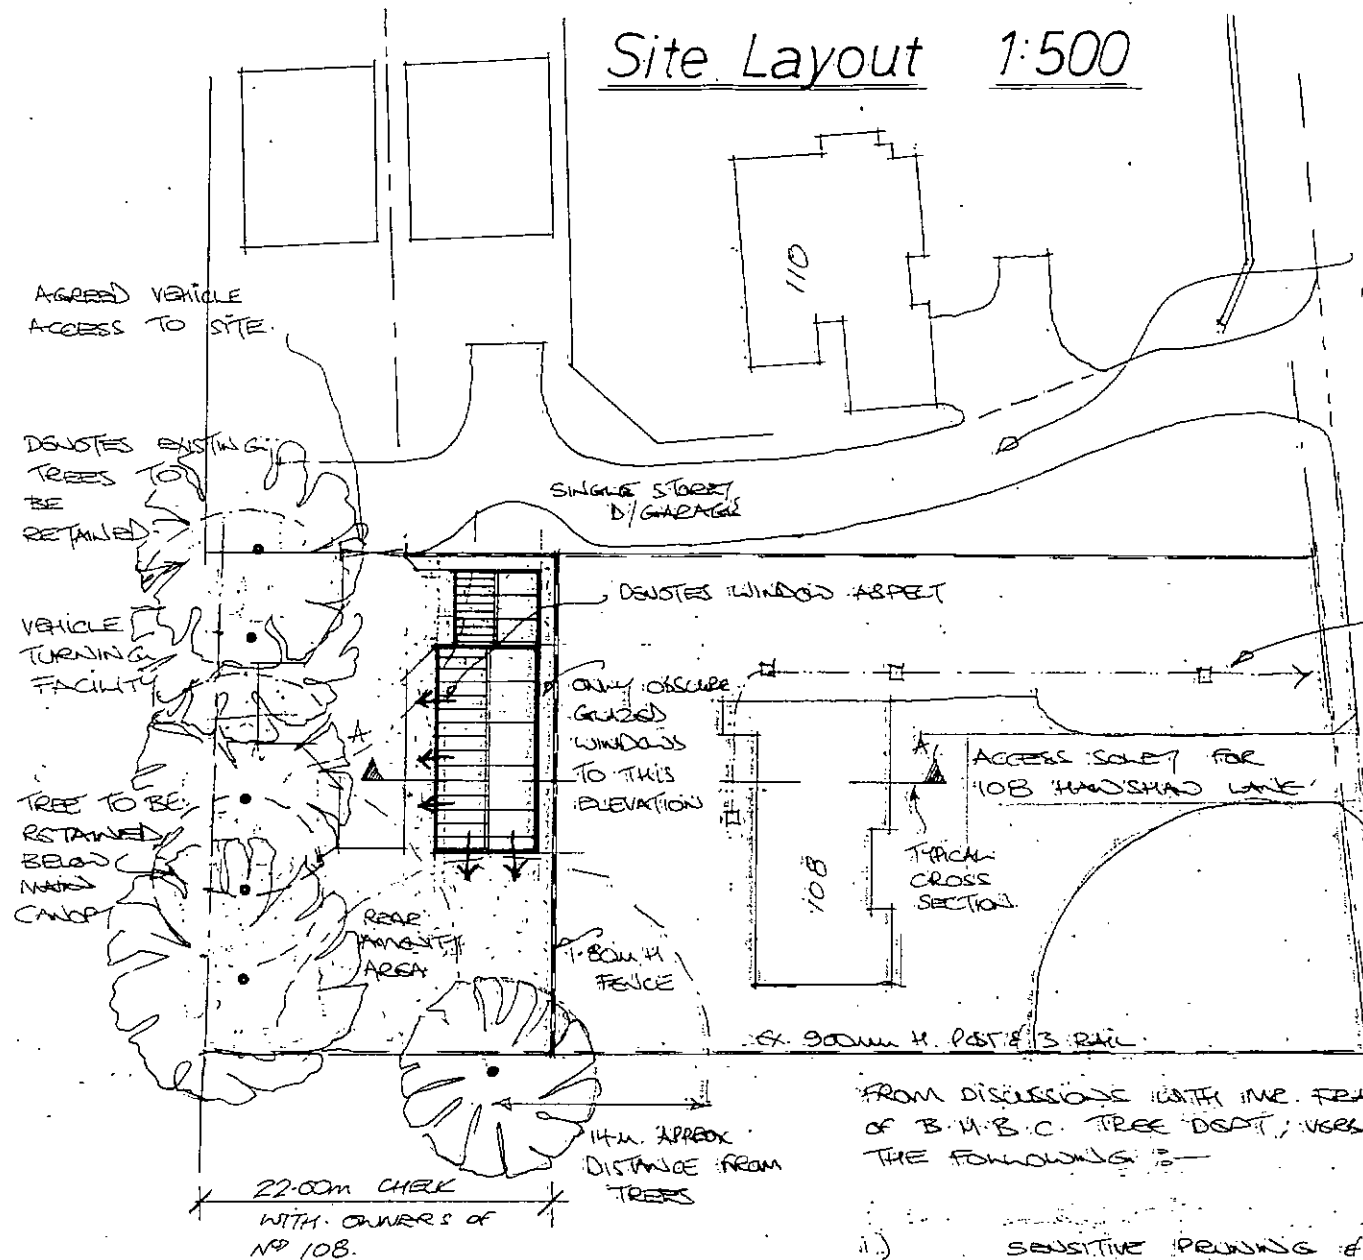

EXISTING SHARED PRIVATE DRIVEWAY FOR ACCESS TO 4 NO UNITS - INCLUDING OUR PROPOSALS
N.B. NOTICE SERVED UPON OWNER @ 110 HAYSHAM LN.

PROPOSED DRAINS FROM PROP. PORCH BUNGALOW TO CONNECT INTO EXIST. DRAINS AS SHOWN & AWAY TO S. SERVICES.

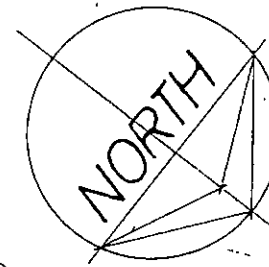


TO HOYLAND ROAD LEADING TO HOYLAND COMMON.

Indicative Scheme

Planning:

Garry Greetham Associates Ltd	
Residential Design Consultant	
Westwood House	
18 Carr Lane	
Tannersley	
Barnsley S75 3BE	
Tel (01226) 746573	
PROJECT Outline Planning	
CLIENT	Mr. & Mrs. C. Hawcroft
TITLE	Site / Location Layouts
ADDRESS	"High Trees", 108 Hayshaw Ln., Hoyland, Barnsley, S74 9ES.
DESIGNED BY	999
SCALE	as shown DATE NOV.07
DRAWING NO	661-01 REV. A
Member of the Registered Institute of Architectural Technologists	

Rev	Notes	Date
A	BANSLEY RE-DESIGN	03-08

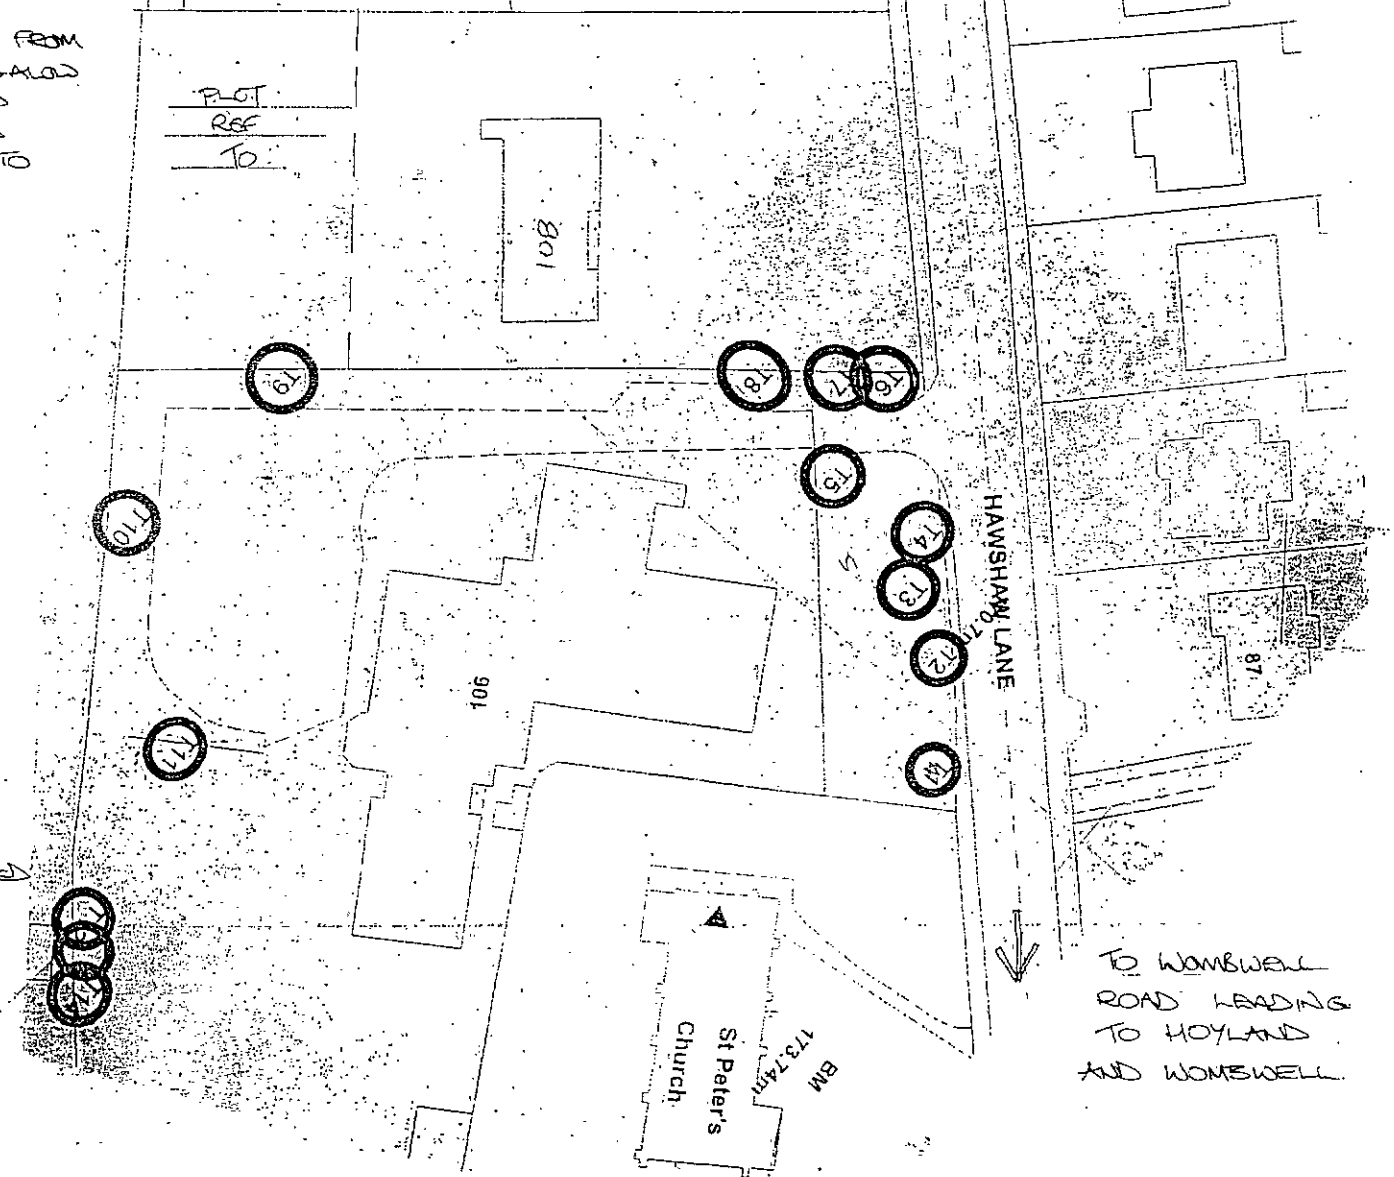

Location Plan not to scale