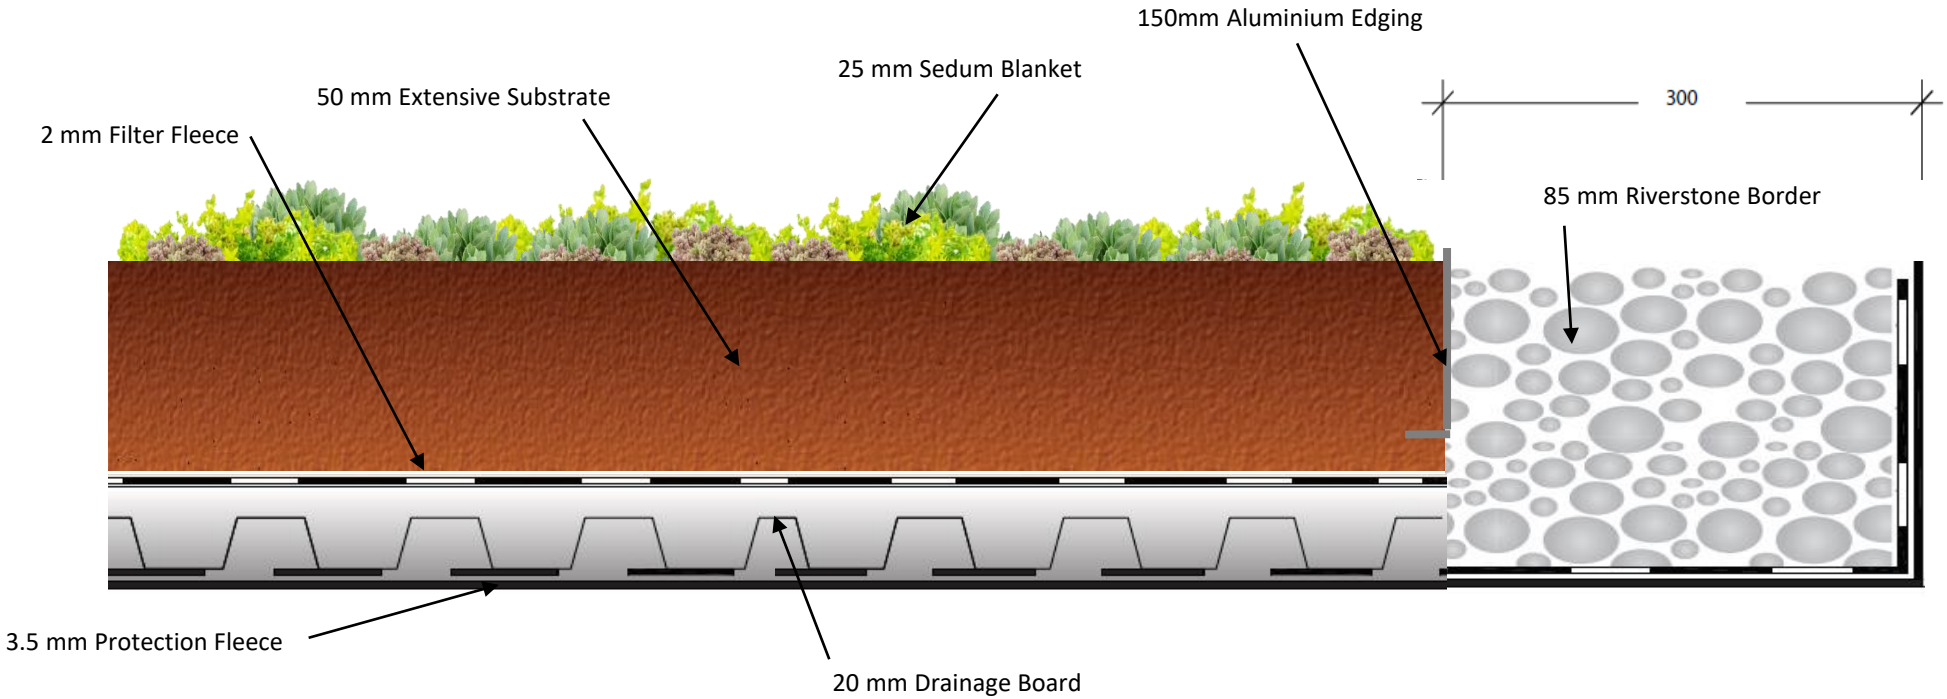


SkyGarden

01242 620905
Enquiries@sky-garden.co.uk
www.sky-garden.co.uk

Sky-Garden
7 & 8 Keil Close
Broadway
Worcestershire
WR12 7DP

Q37 Details

- Protection Fleece
  - Material: Tensile geo-synthetic protection layer
  - Thickness: 3.5mm
- Drainage Layer
  - Material: Recycled PE rigid load tolerant drainage and retention board.
  - Depth: 20mm
- Filter Fleece
  - Material: 2mm non woven geotextile
- Growing Medium
  - Material: low nutrient, free draining root zone
  - Depth: 50mm
- Sedum Blanket
  - Planting Mix: 8-12 Sedum Species specifically chosen for green roof applications.
  - Vegetation coverage at installation: Min. 90%
- Dry Weight – 57 kg/m²
- Saturated Weight – 81 kg/m²

System Name.
Sedum Blanket System

Drawn By:	Scale: Do not scale

Contact:
enquiries@sky-garden.co.uk
Tel: 01242 620905