


EXAMPLE OF BRICKWORK
AND WROUGHT IRON RAILINGS
FOR 37 KINGFISHER DRIVE, NOMBWELL

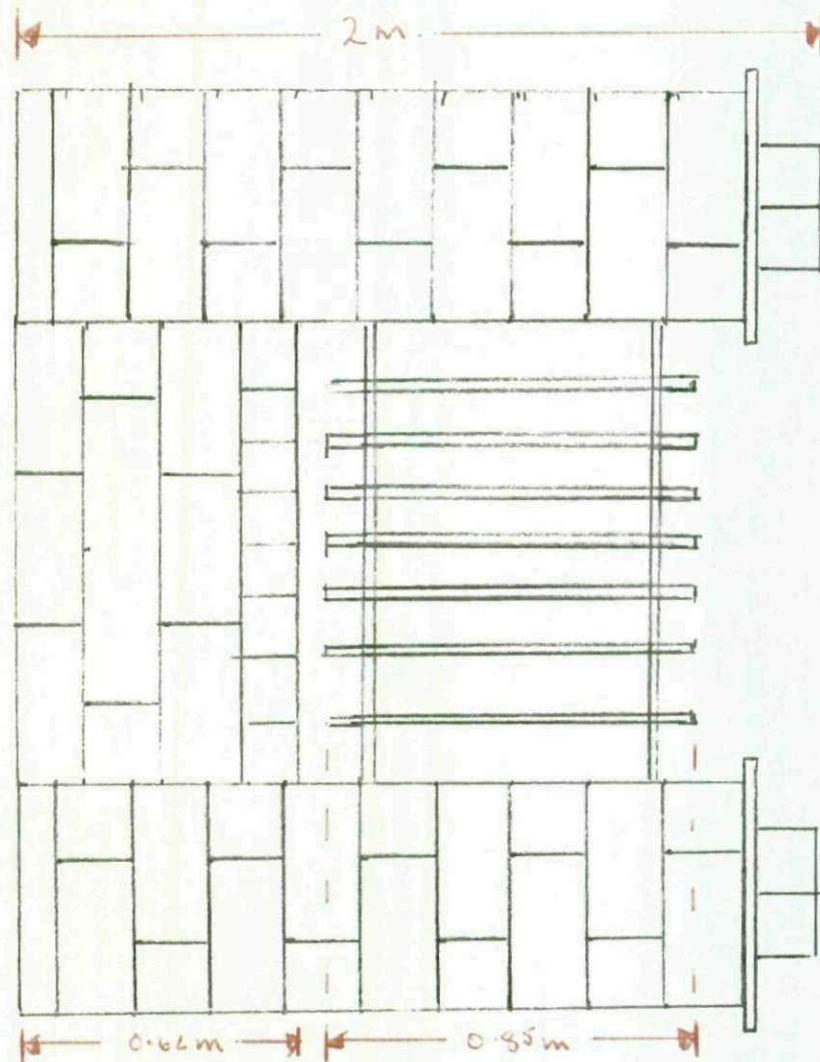

NOT TO SCALE.

LENGTH OF WALL 11.4 METRES.

SPLIT BY TWO PILLARS 3.8 METRES