


location plan 1:1250.

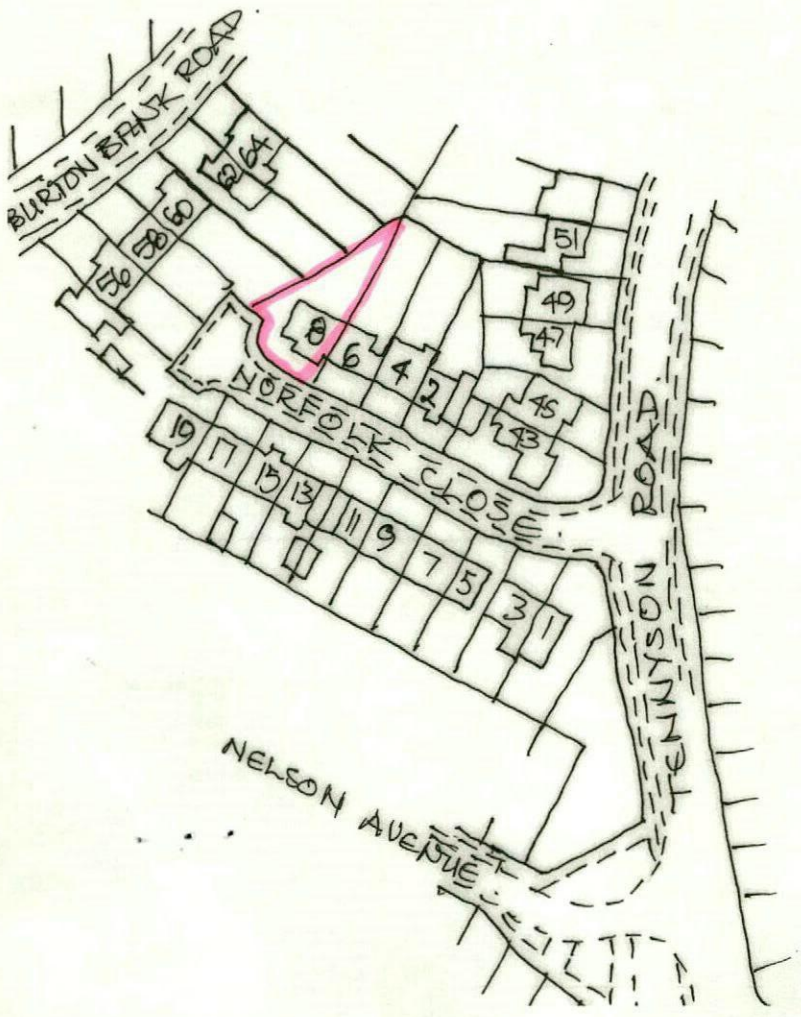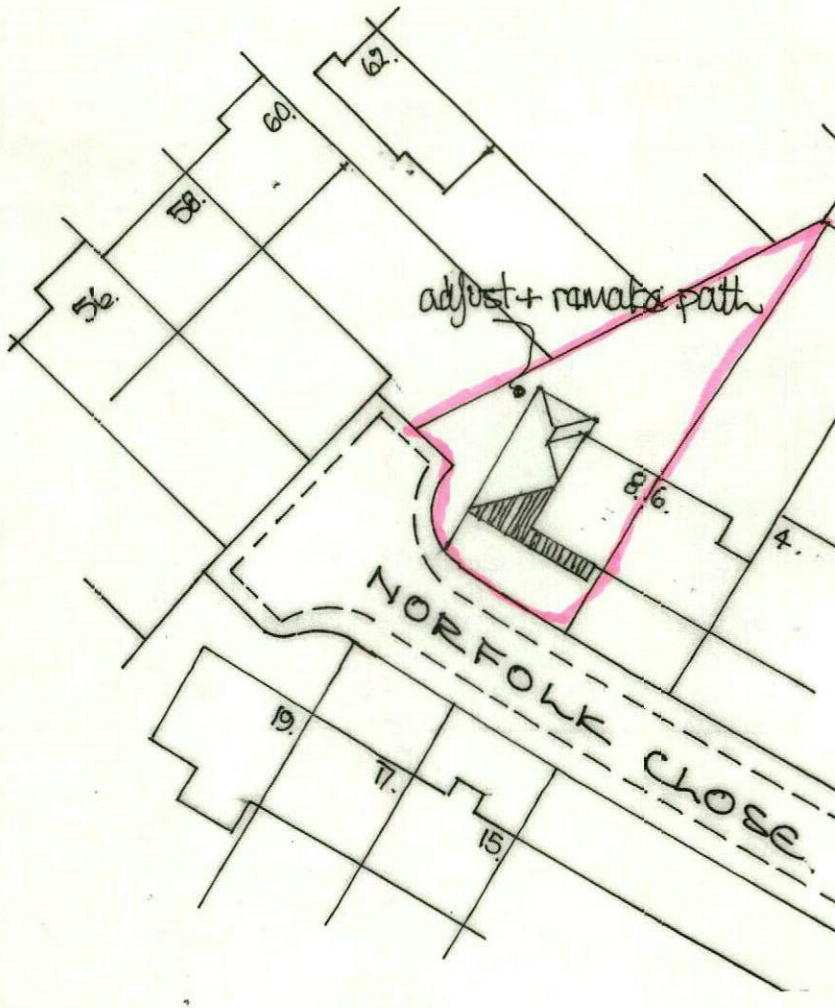

N


site plan 1:500m.

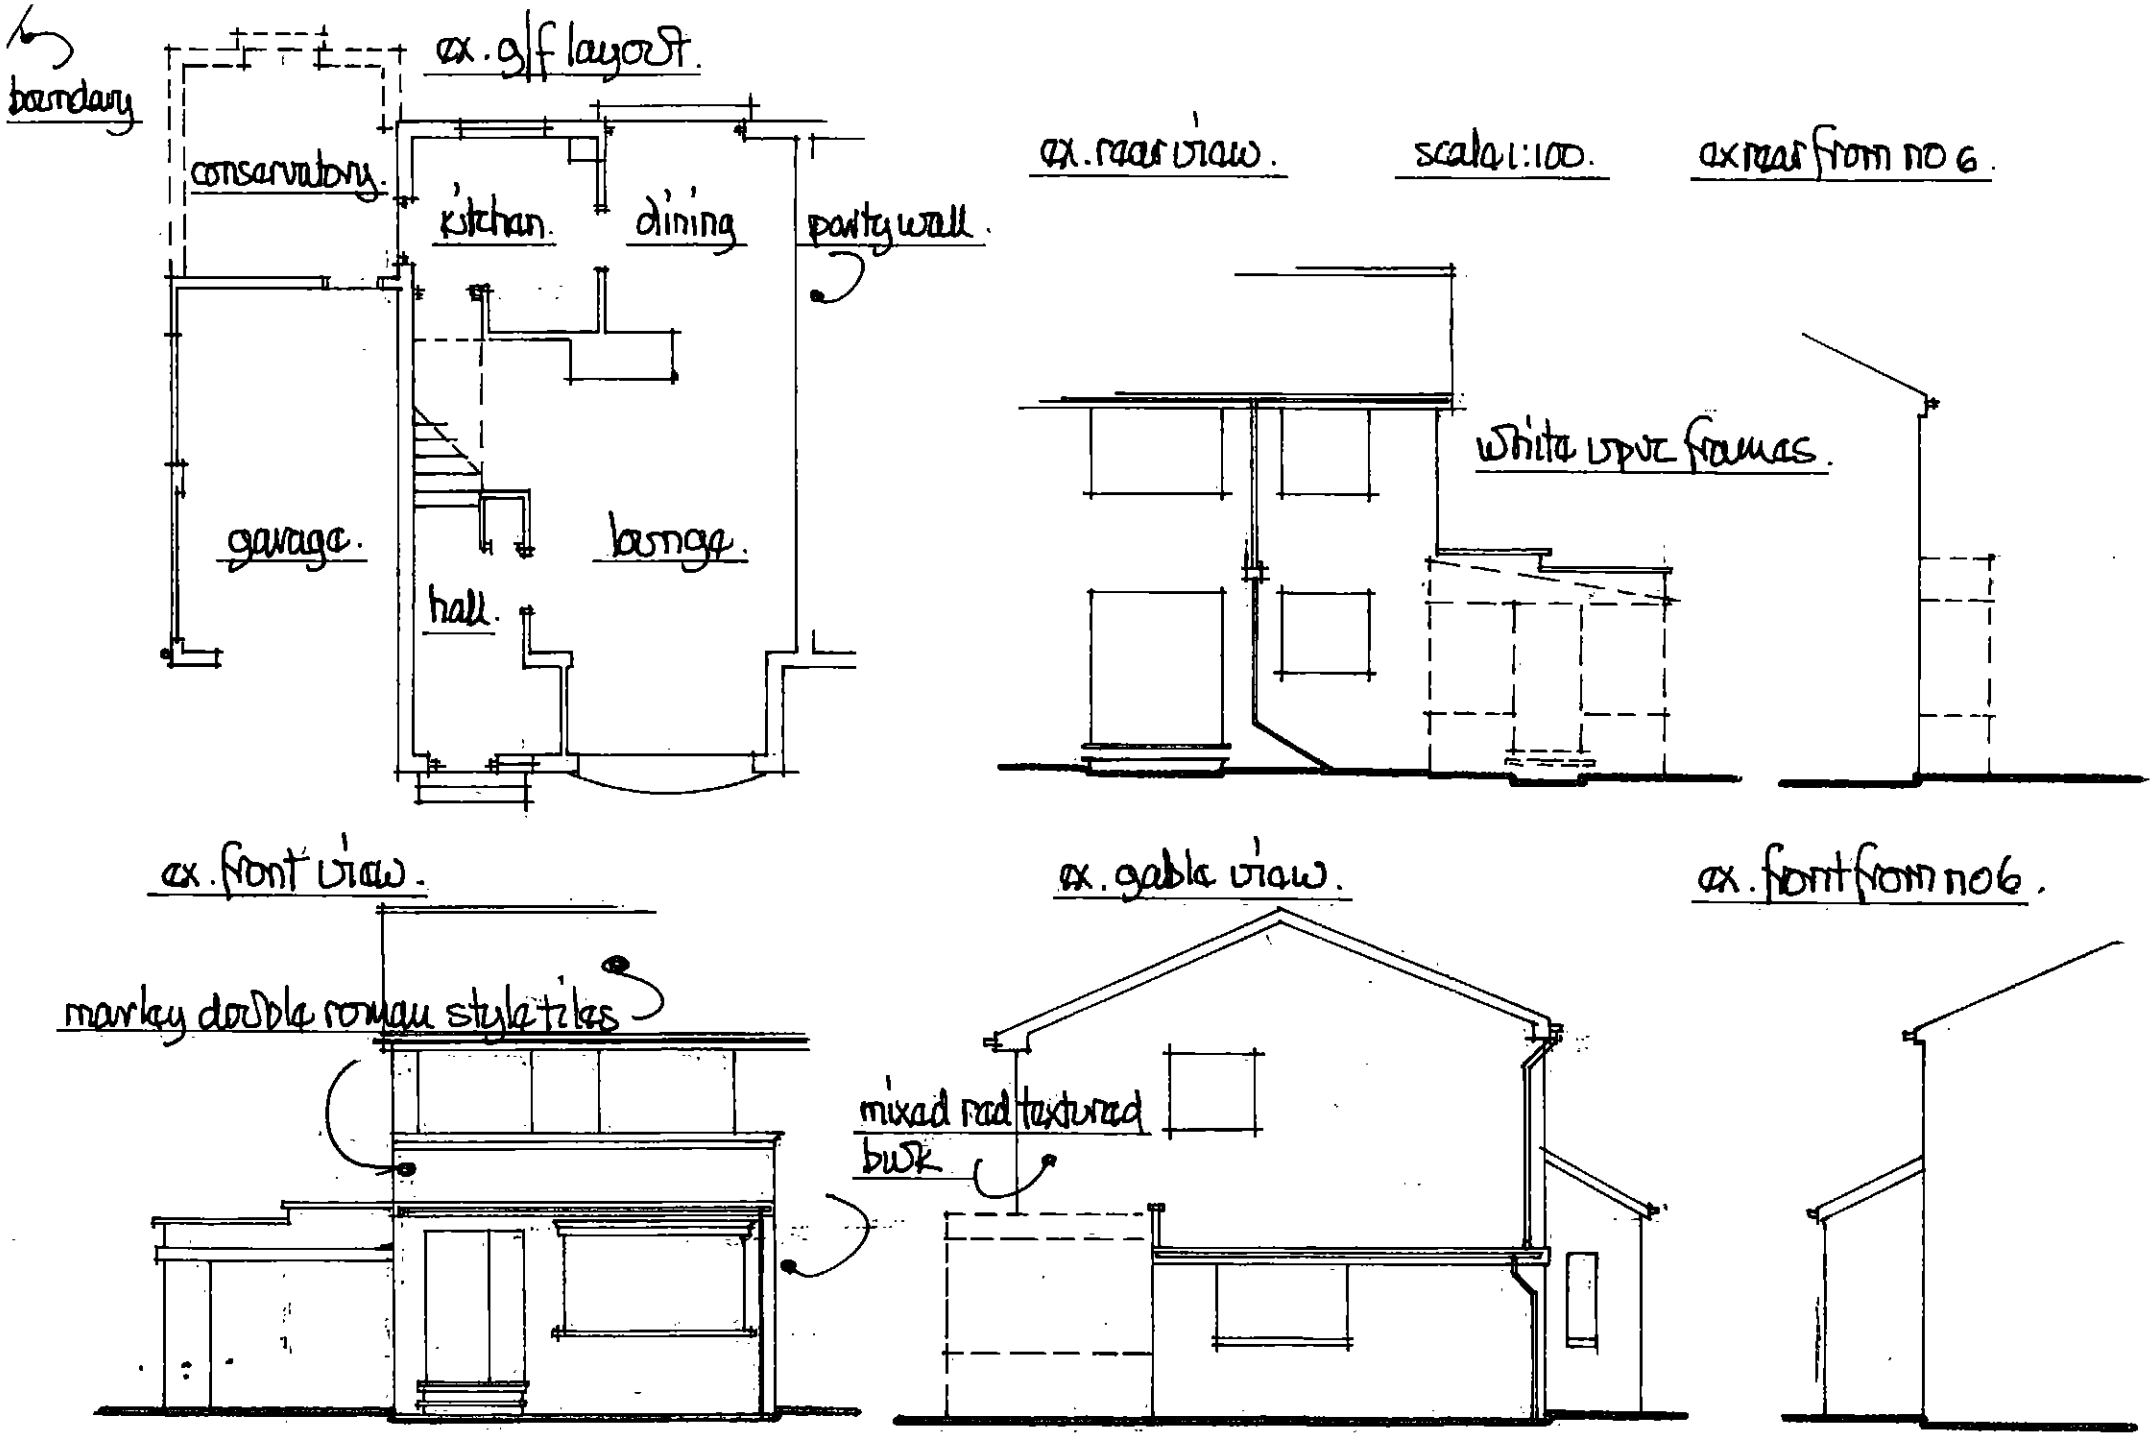



boundary
ex. g/f layout.
conservatory.
kitchen.
dining
party wall.
garage.
lounge.
hall.
ex. rear view.
scale 1:100.
ex rear from no 6.
white upvc frames.
ex. front view.
marley double roman style tiles
ex. gable view.
mixed red textured
brick
ex. front from no 6.

prop. g/f layout.

scale: 1:100 m.

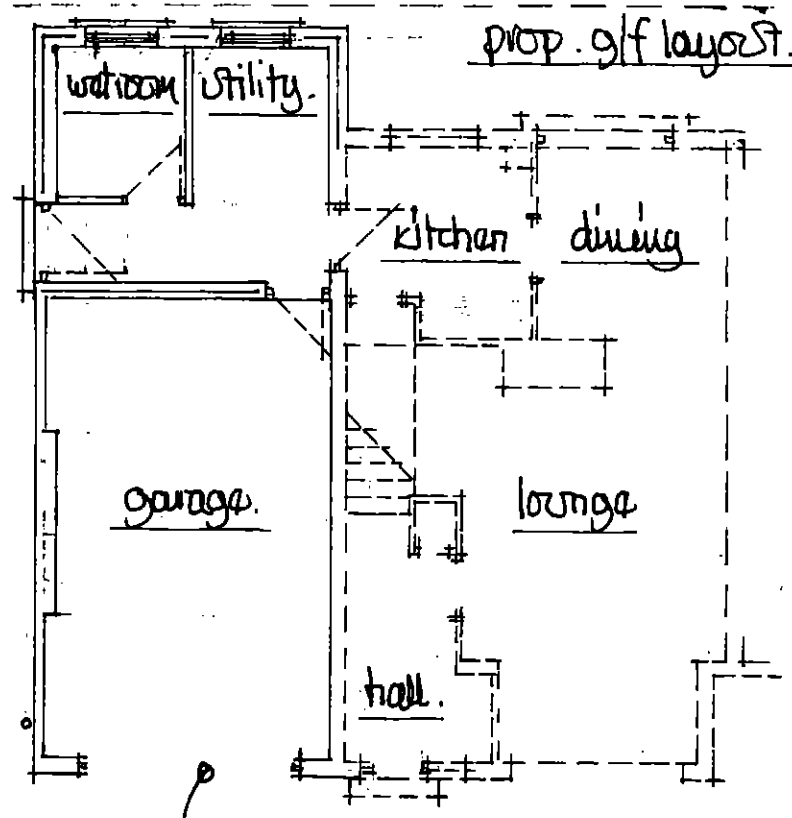


prop. rear view.

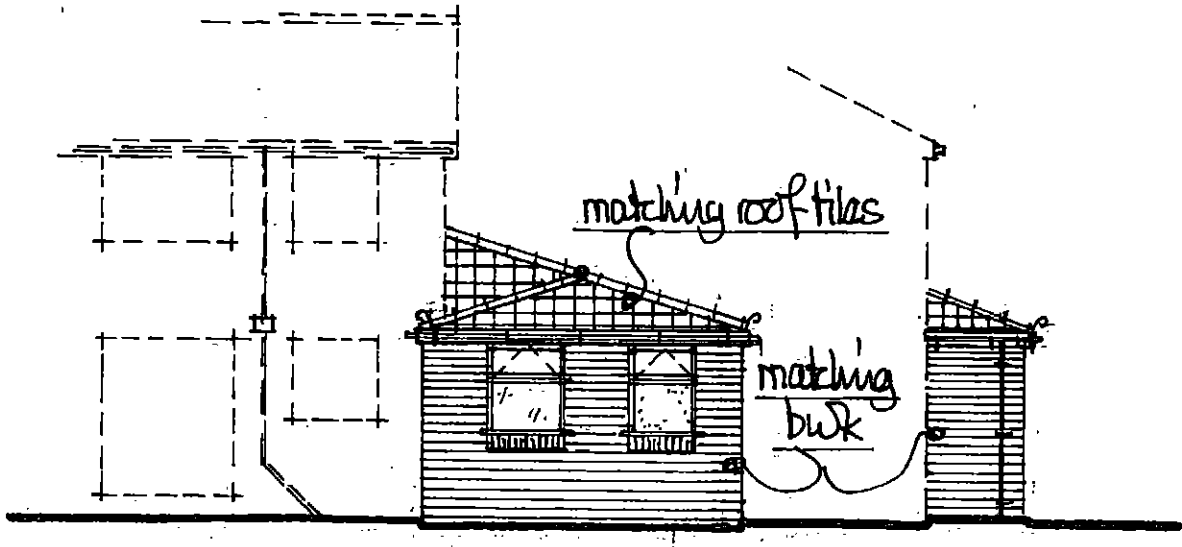


matching doors + frames

prop. rear from no 6.

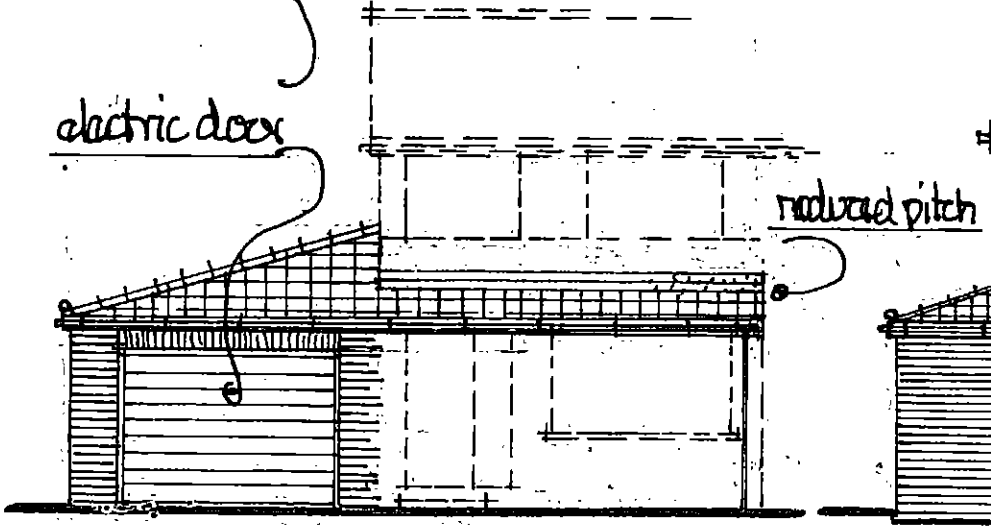

proposed front view.

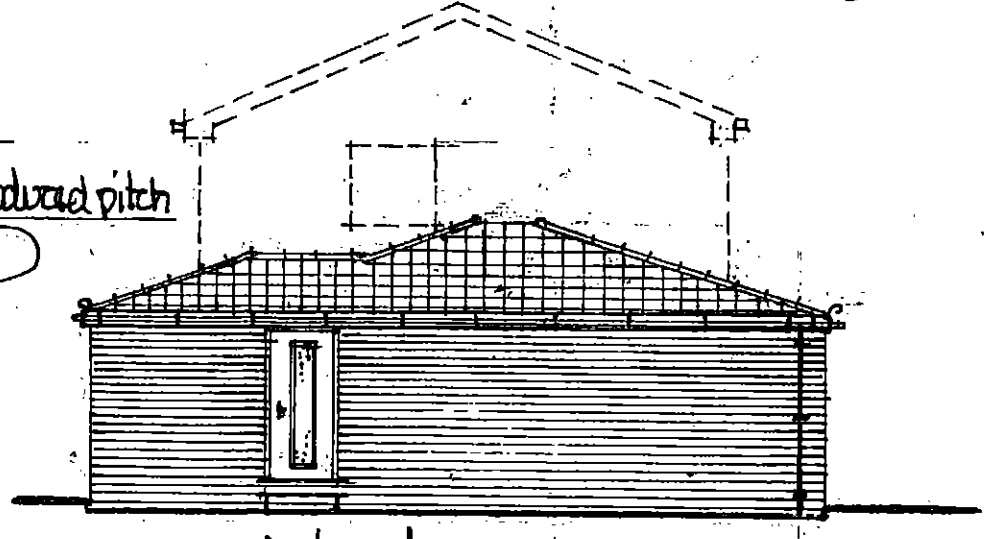

proposed side view.



prop. front from no 6.