


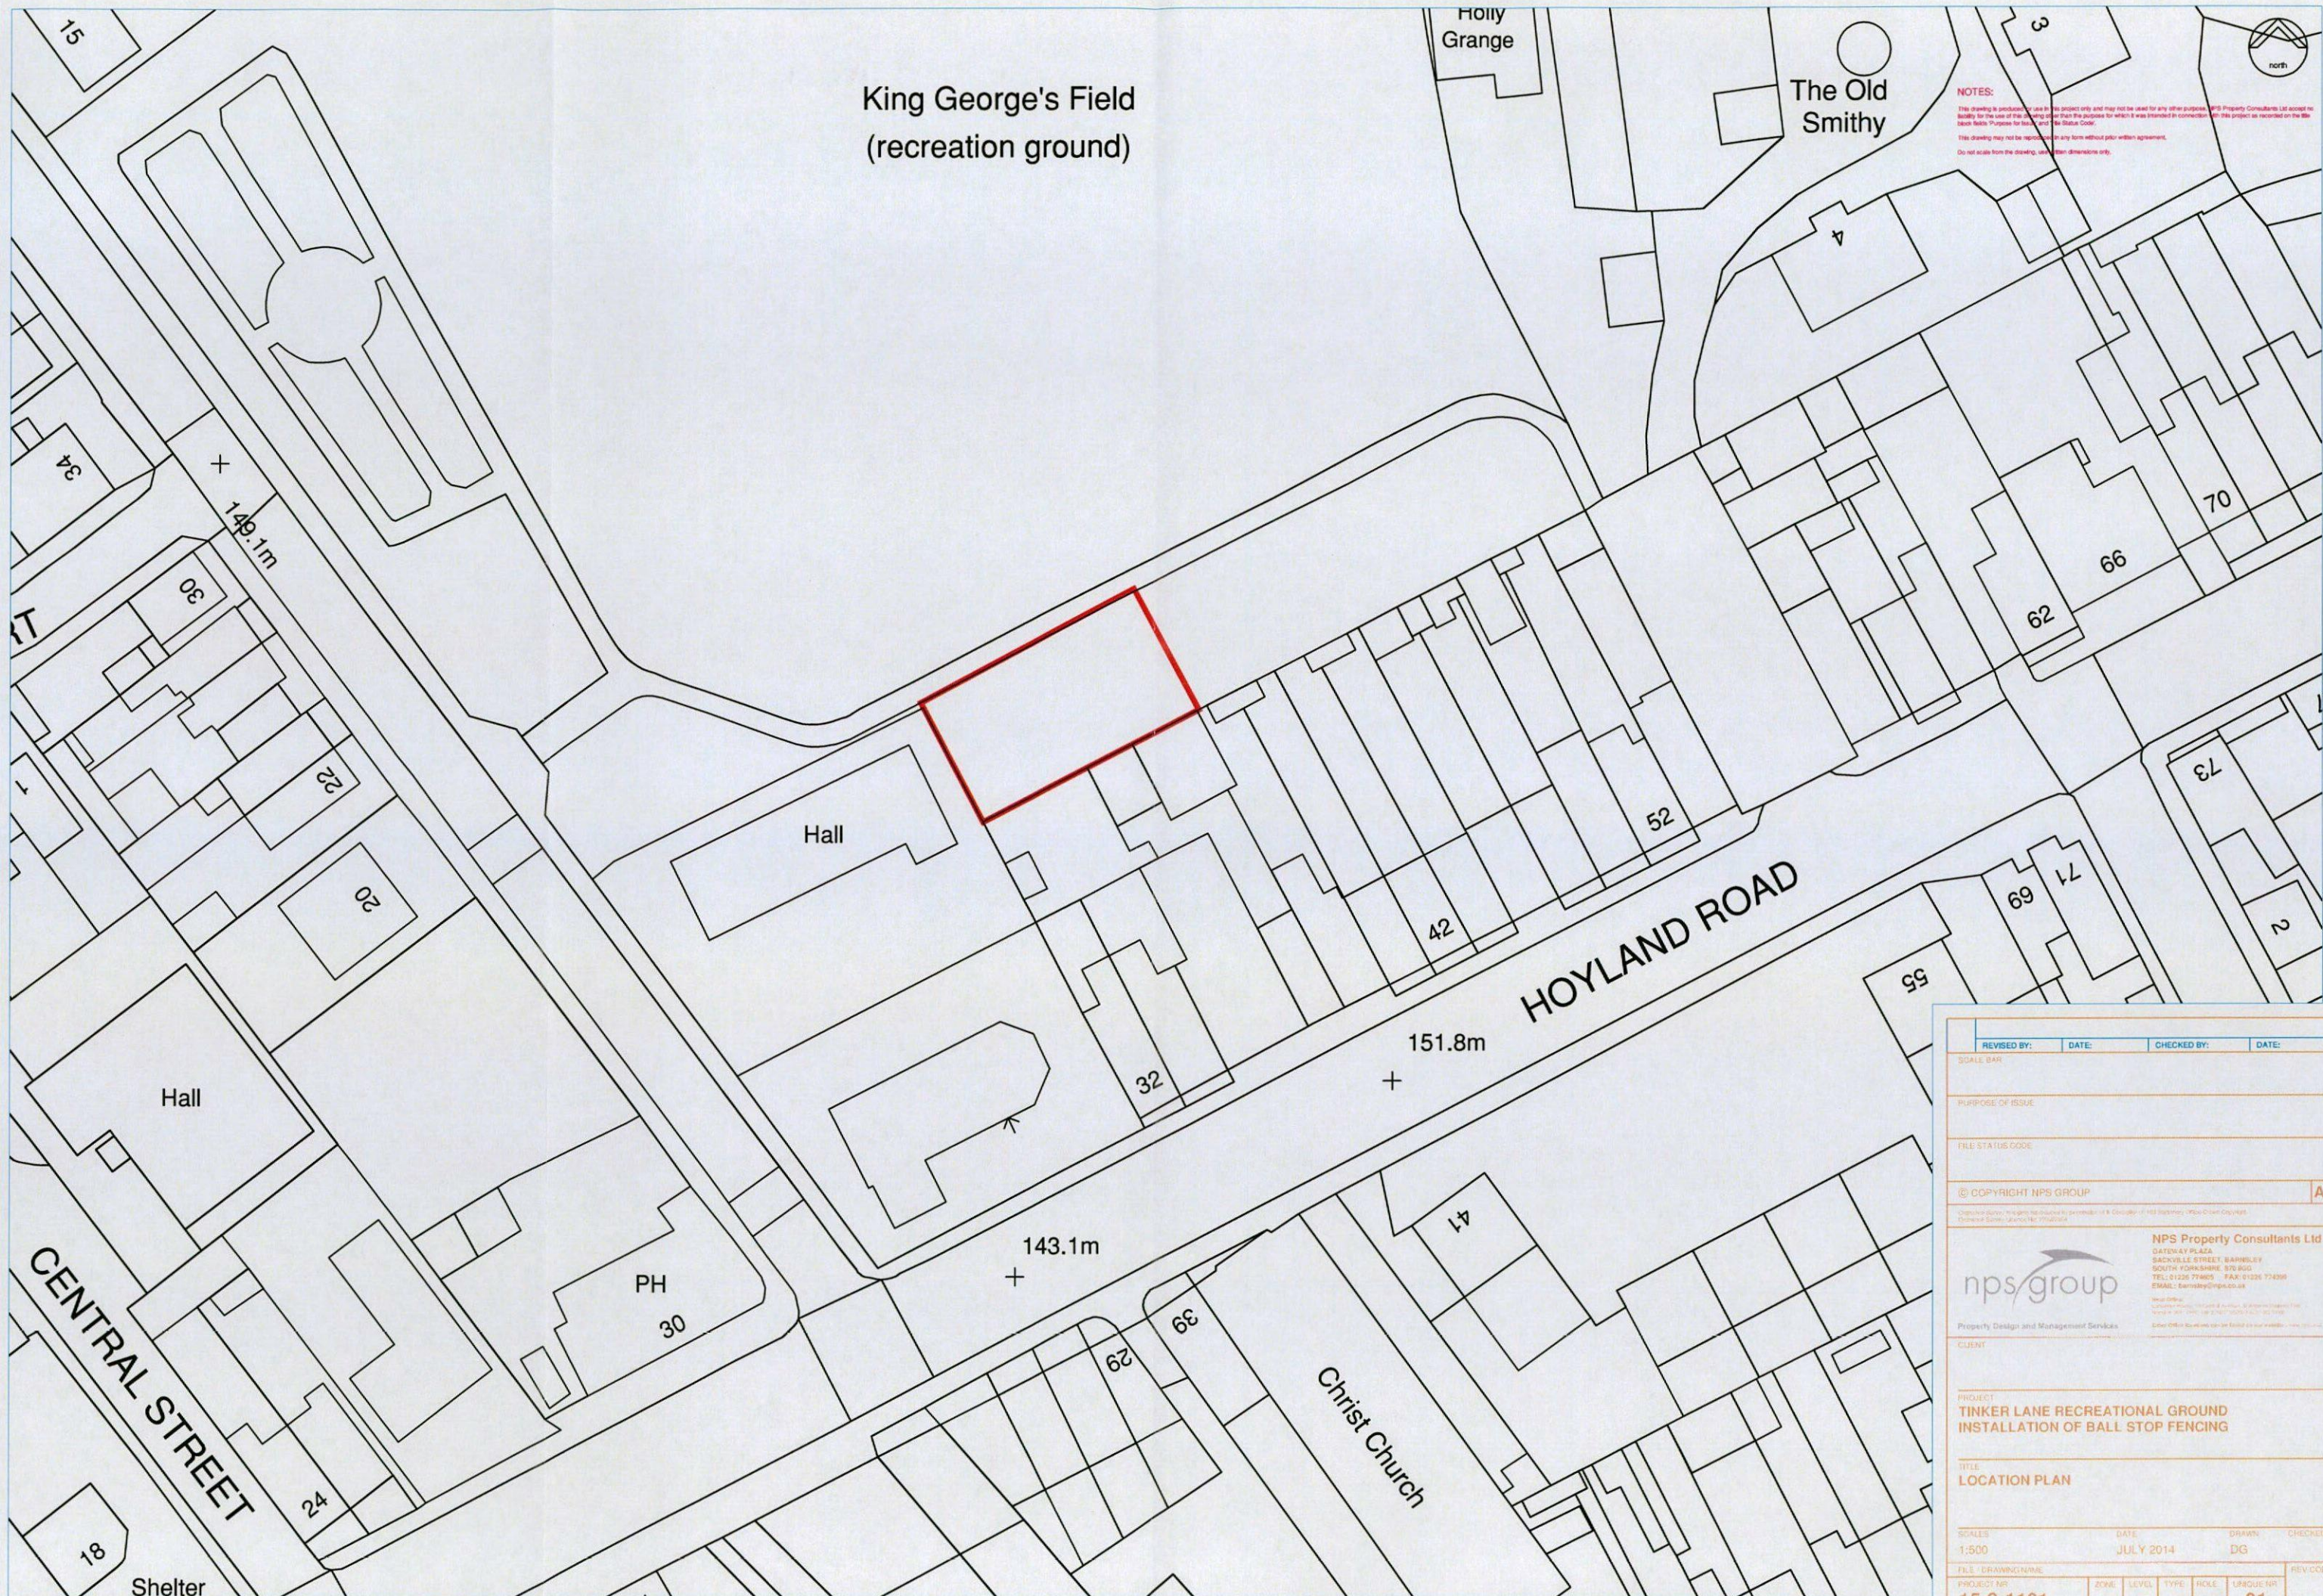

NOTES:
This drawing is produced for use in this project only and may not be used for any other purpose. NPS Property Consultants Ltd accept no liability for the use of this drawing other than the purposes for which it was intended in connection with this project as recorded on the title block. This drawing may not be reproduced in any form without prior written agreement. Do not scale from the drawing, use dimension lines only.

REVISED BY:	DATE:	CHECKED BY:	DATE:
SCALE BAR			
PURPOSE OF ISSUE			
FILE STATUS CODE			
© COPYRIGHT NPS GROUP			
A3			
NPS Property Consultants Ltd GATEWAY PLAZA BARNVILLE STREET, BARNESLEY SOUTH YORKSHIRE, S20 8GG TEL: 01226 774605 FAX: 01226 774606 EMAIL: enquiries@nps.co.uk NPS Group Property Design and Management Services			
CLIENT			
PROJECT TINKER LANE RECREATIONAL GROUND INSTALLATION OF BALL STOP FENCING			
TITLE LOCATION PLAN			
SCALE 1:500	DATE JULY 2014	DRAWN DG	CHECKED
FILE - DRAWING NAME			
PROJECT NO 15-3-1161	ZONE -	LEVEL -	TYPE -
HOLE -		UNIQUE NO 01	REV CODE



NOTES:

This drawing is produced for use in this project only and may not be used for any other purpose. NPS Property Consultants Ltd accept no liability for the use of this drawing other than the purpose for which it was intended in connection with the project as recorded on the Site Search (Title Purpose for Issue) and Title Status Code.

This drawing may not be reproduced in any form without prior written agreement.

Do not scale from the drawing. Use written dimensions only.

CAREFULLY REMOVE EXISTING SHELTERED SEATING AREA (IDENTIFIED WITH BLUE LINES) AND CART AWAY FROM SITE, ENSURING ALL FIXINGS ETC. HAVE BEEN REMOVED FROM THE GROUND. EXISTING TARMAC TO BE SQUARE CUT PRIOR TO FINISHING WITH WELL COMPACTED TARMAC CONSTRUCTION TO MATCH EXISTING FINISH.

EXISTING TARMAC FINISH TO BE SQUARE CUT, EXCAVATED AND TAKEN AWAY FROM SITE IN READINESS TO RECEIVE POSTS. ONCE INSTALLATION OF FENCE IS COMPLETE, FINISH WITH WELL COMPACTED TARMAC CONSTRUCTION TO MATCH EXISTING SURFACE.

SUPPLY AND INSTALL **4080MM** HIGH ZAUN DUO6 SPORTS FENCING (APPROXIMATELY 41 LINEAR METERS IDENTIFIED WITH RED LINES) COMPRISING OF 50MM X 200MM MESH WITH 5MM VERTICAL WIRES AT 50MM CENTRES AND DUAL 6MM HORIZONTAL WIRES AT 200MM CENTRES. POSTS TO BE 100MM X 50MM RHS, 4.85 METRES LONG FOR FIXING IN GROUND 770MM AND SPACED AT 2.525M CENTRES CAST IN A MINIMUM OF 450MM X 450MM X 1000MM DEEP CONCRETE, 50MM BELOW GROUND LEVEL. PANELS TO BE FIXED TO POSTS WITH FULL HEIGHT 40MM X 5MM CLAMP BAR WITH STAINLESS STEEL FIXINGS AT 200MM CENTRES, WITH SYNTHETIC EPDM RUBBER INSERTS THAT INSULATE THE PANELS FROM THE POSTS AT ALL FIXING POINTS, REDUCING NOISE, RATTLE AND VIBRATION FROM BALL IMPACTS TO A MINIMUM. THE FULL HEIGHT CLAMP BARS CREATE A FLUSH SAFE PLAYING SURROUND, WITH THE MESH ENDS BEHIND THE CLAMP BAR. PEDESTRIAN GATE TO BE SINGLE LEAF **1.0M WIDE**, FRAMED IN 50 X 50MM RHS, WITH ZAUN DUO 8 MESH WELDED INSIDE FRAME, WITH SLIDING LATCH HOLED FOR CUSTOMERS PADLOCK AND COMPLETE WITH 2 NO SUITABLE GATE POSTS. ALL TO BE GALVANISED AND POLYESTER POWDER COATED TO BS6497 IN A RANGE OF STANDARD COLOURS.

APPROXIMATE LOCATION OF BALL STOP FENCING WITH GATE ACCESS

APPROXIMATE LOCATION OF EXISTING BOW TOP FENCE

APPROXIMATE LOCATION OF EXISTING PALISADE FENCE

EXISTING BOW TOP FENCE TO BE RETAINED AND LEFT UNDISTURBED.

APPROXIMATE LOCATION OF EXISTING PLAY EQUIPMENT, TO BE RETAINED AND UNDISTURBED.

PROPOSED GATE TO BE 1.0M WIDE AND 2.0M HIGH WITH BALL STOP FENCING ABOVE PROVIDING A COMBINED HEIGHT OF 4080MM.

PROPOSED BALL STOP FENCE TO BE 4080MM HIGH

Approximate location of existing sheltered seating.

EXISTING PALISADE FENCE TO BE RETAINED AND LEFT UNDISTURBED.

Hall

REVISED BY:	DATE:	CHECKED BY:	DATE:
SCALE BAR			
PURPOSE OF ISSUE			
FIELD STATUS CODE			
© COPYRIGHT NPS GROUP			
A3			
NPS Property Consultants Ltd GATEWAY PLAZA SACKVILLE STREET, BARNESLEY SOUTH YORKSHIRE, S70 8GG TEL: 01226 774805 FAX: 01226 774898 EMAIL: barnesley@nps.co.uk NPS GROUP PROPERTY DESIGN AND MANAGEMENT SERVICES CUST PROJECT TINKER LANE RECREATIONAL GROUND INSTALLATION OF BALL STOP FENCING TITLE PROPOSED LAYOUT PLAN SCALES NTS - INDICATIVE ONLY DATE JULY 2014 DRAWN DG CHECKED FILE / DRAWING NAME PROJECT NR 15-3-1161 ZONE - LEVEL - TYPE - HOLE - UNIQUE NR 02 REV CODE			



Sports & Play Fencing Systems:
Duo® Sports

Duo... whatever the sport

NEW - Available as 3m high single panel




Fixings every 200mm and synthetic rubber inserts at each fixing virtually eliminate rattle during play. A clamp bar covering panel ends ensures a safe playing surface with no sharp edges.

Evolved from the Duo6 and Duo8 products, Duo Sports is ideal for both light usage courts and for heavy use with Multi Use Games Areas in urban settings.

One of the major stumbling blocks during the planning of sports courts is the noise that occurs during play. Like Duo, Duo Sports is available using either 6mm or 8mm twin horizontal wires, however Duo Sports has been developed to overcome the rattle that so many residents object to. Duo Sports uses twice as many fixings to mount the panels to the posts, ensuring that there is minimum movement between the two. Furthermore, each fixing uses a synthetic rubber EPDM insert to insulate the panel from the post. Panels can be cranked inwards to increase ball retention and the addition of Zaun goal units (see page 36-37) will increase user participation.

Duo Sports conforms to BS EN 15312:2007

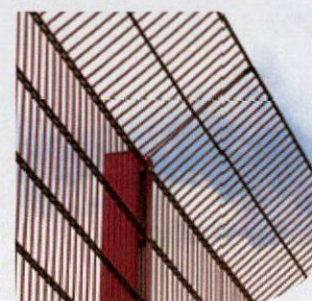


Specifications

Height Available	Mesh Pattern	Horizontal Wires	Vertical Wires	Post Centres	Panels fixed to posts
0.43 - 6.13m	200 x 50mm	Duo6 (6mm) Duo8 (8mm)	Duo6 (5mm) Duo8 (6mm)	2.525m	Fixings every 200mm

Detail Specifications

Fence Height	Post Section	Panel Weight	Finish
0.43 - 2.23m	60 x 40mm	Duo8 Panel = 2.5 x 2m Weight = 38kg	Galvanised and polyester powder coated.
2.43 - 3.68m	80 x 40mm		
3.88 - 4.48m	100 x 50mm		
4.68 - 6.13m	120 x 60mm		

Zaun Ratings

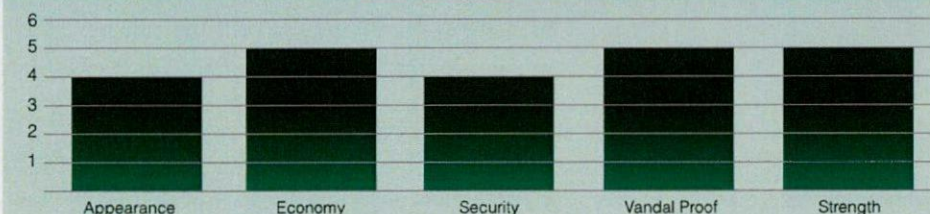

Applications

- ✓ Schools
- ✓ Public Multi Use Games Area
- ✓ Bespoke sports courts

Ordering is easy with Zaun Fencing Systems
Call **01902 796699** or visit www.zaun.co.uk