




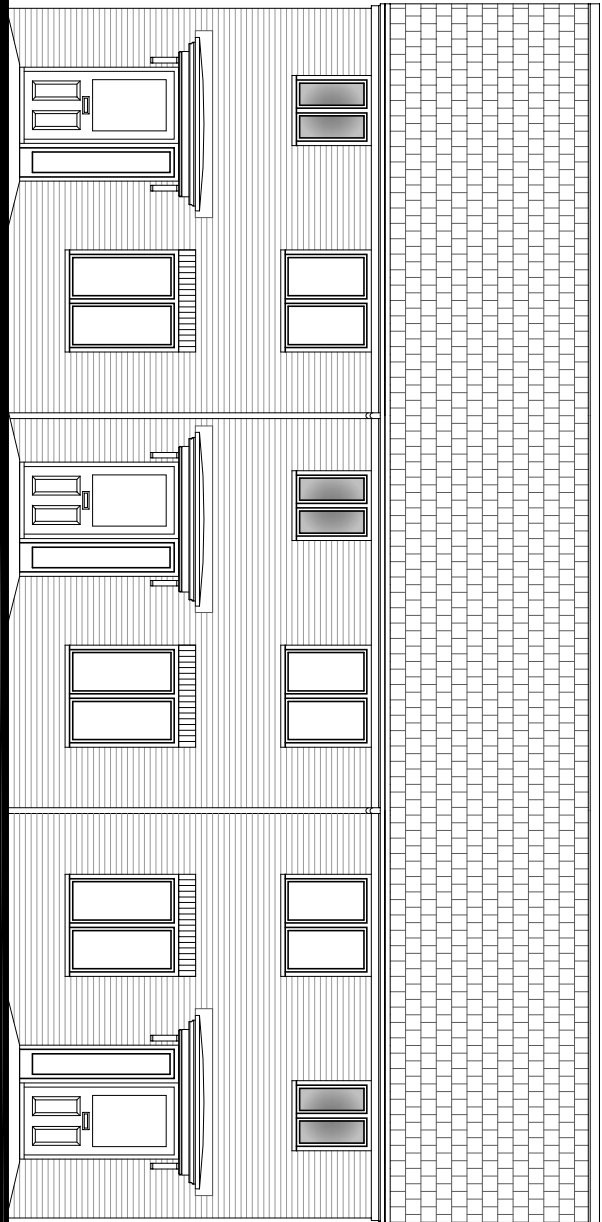


Front Elevation

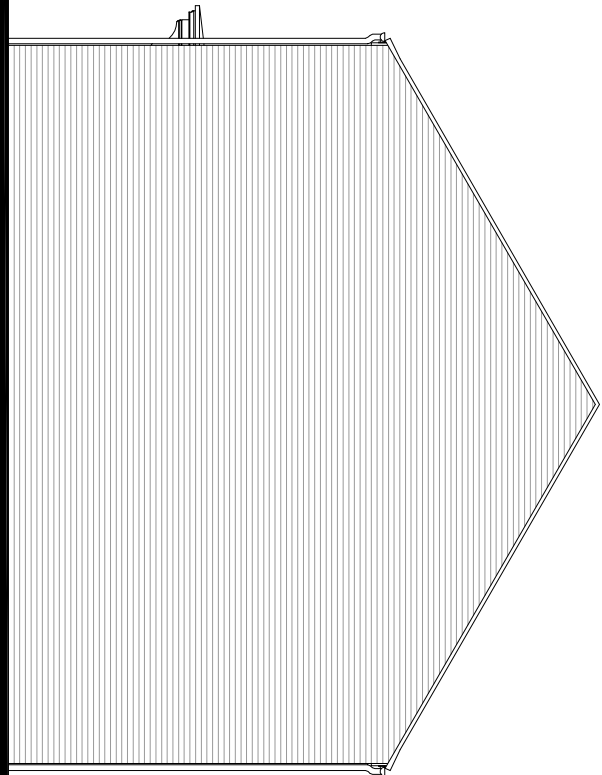


Side Elevation

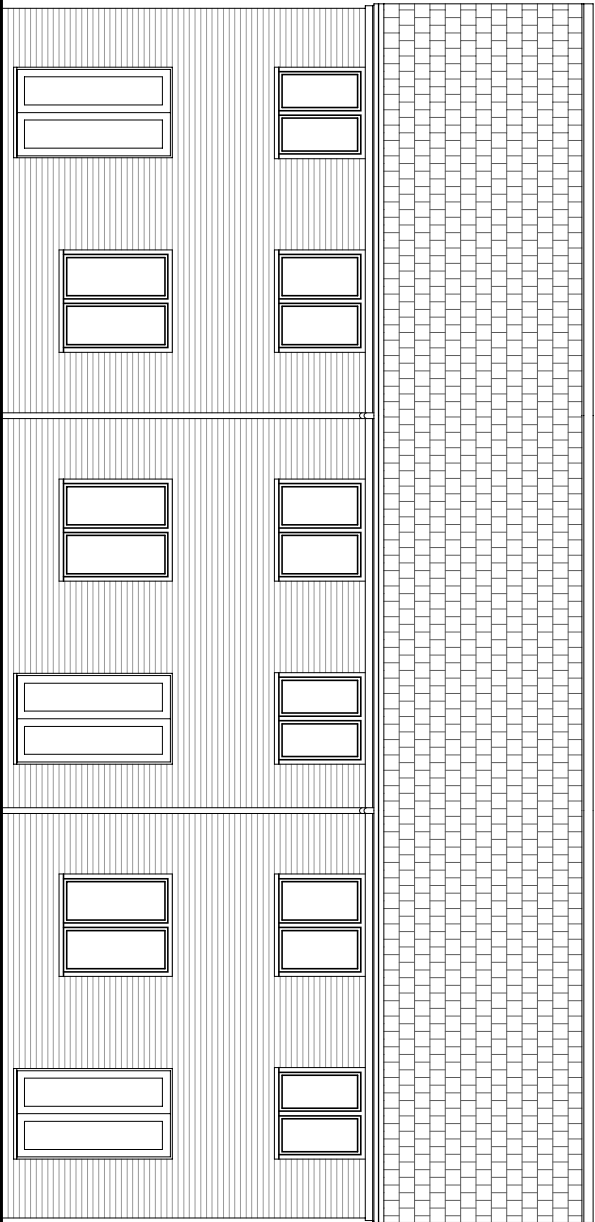


Rear Elevation

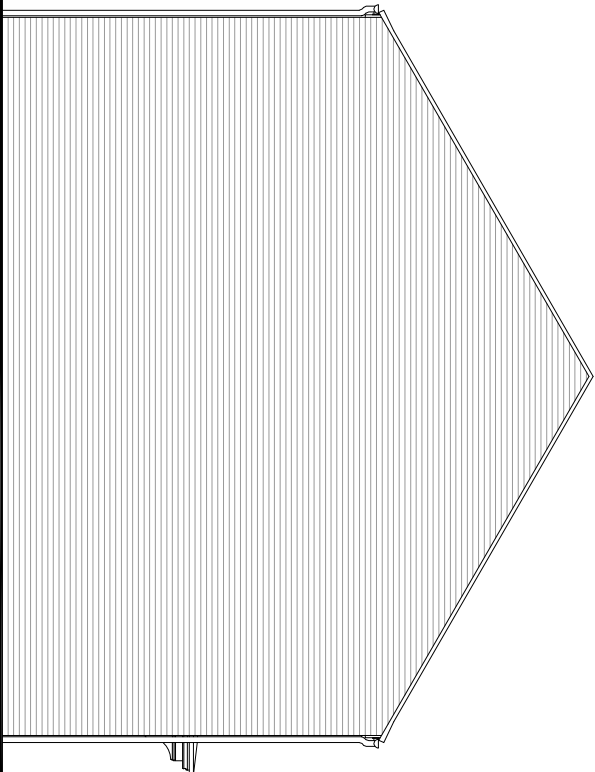

Side Elevation

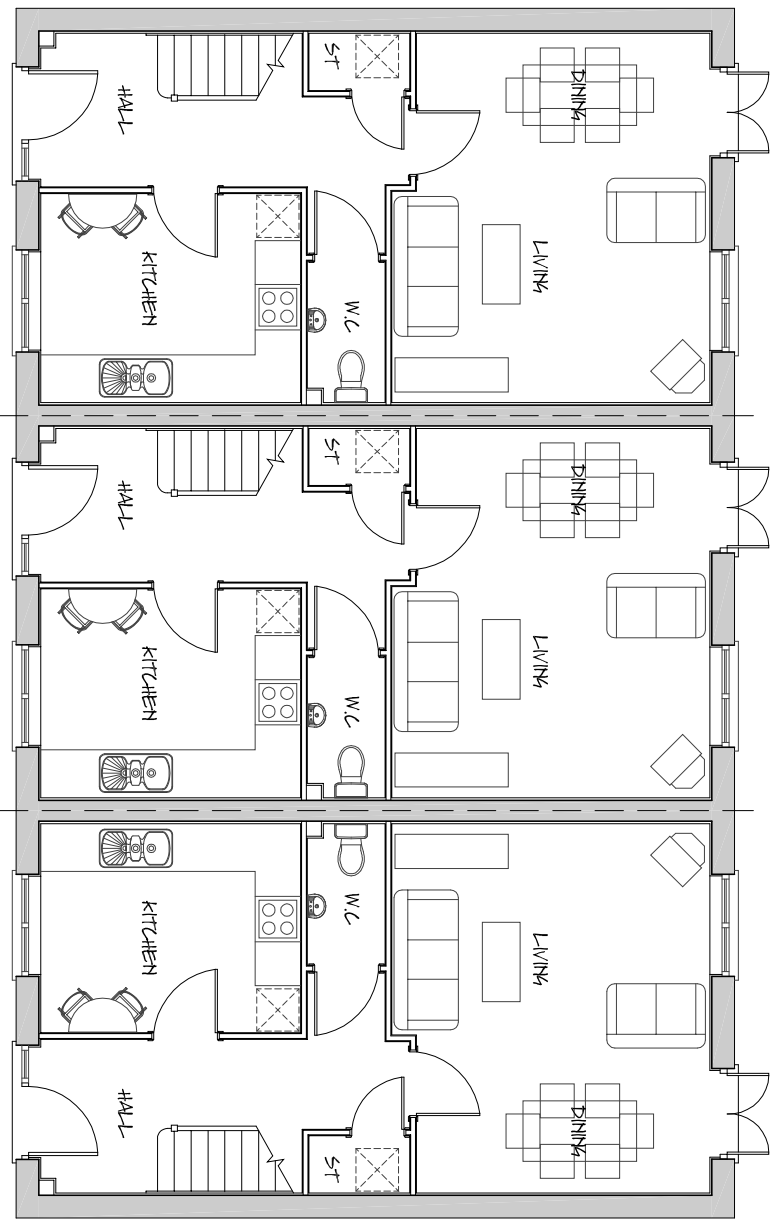

Ground Floor Layout

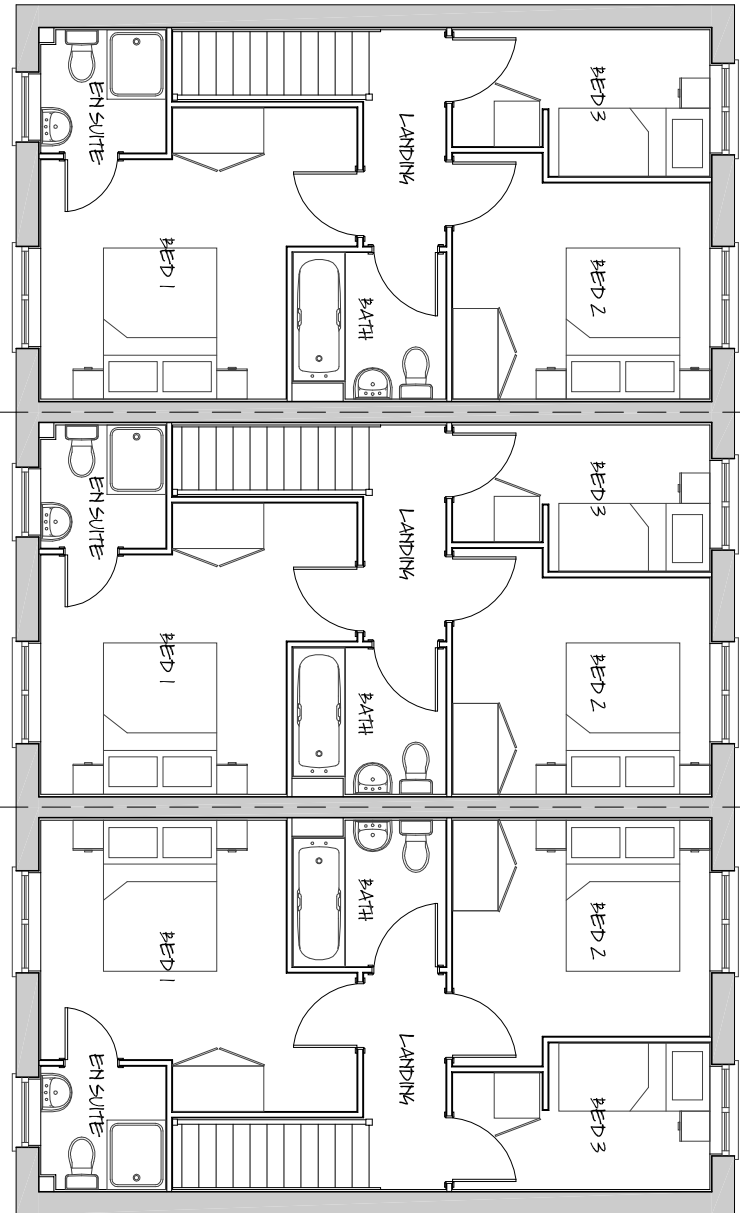

First Floor Layout

PLOTS 163-165 & 173-175 - PLANNING DRAWING

architectural design town planning landscape architecture John R Paley Associates client PERSIMMON WEST YORKSHIRE			
project RESIDENTIAL DEVELOPMENT UPPER SHEFFIELD ROAD BARNSLEY drawing of PLOTS 163-165 & 173-175 PLOT SPECIFIC PLANNING DRAWING marketing name			
drawing no	rev	date	
P09:4234:151	0	JULY 10	
scale @ A2	drawn	check	date
1:100	RAN	CAH	JULY 10
1 Red Hall Crescent Paragon Business Village Wakefield WF1 2DF		t-01924 383322 f-01924 384382 e-info@jrpassoc.co.uk	