



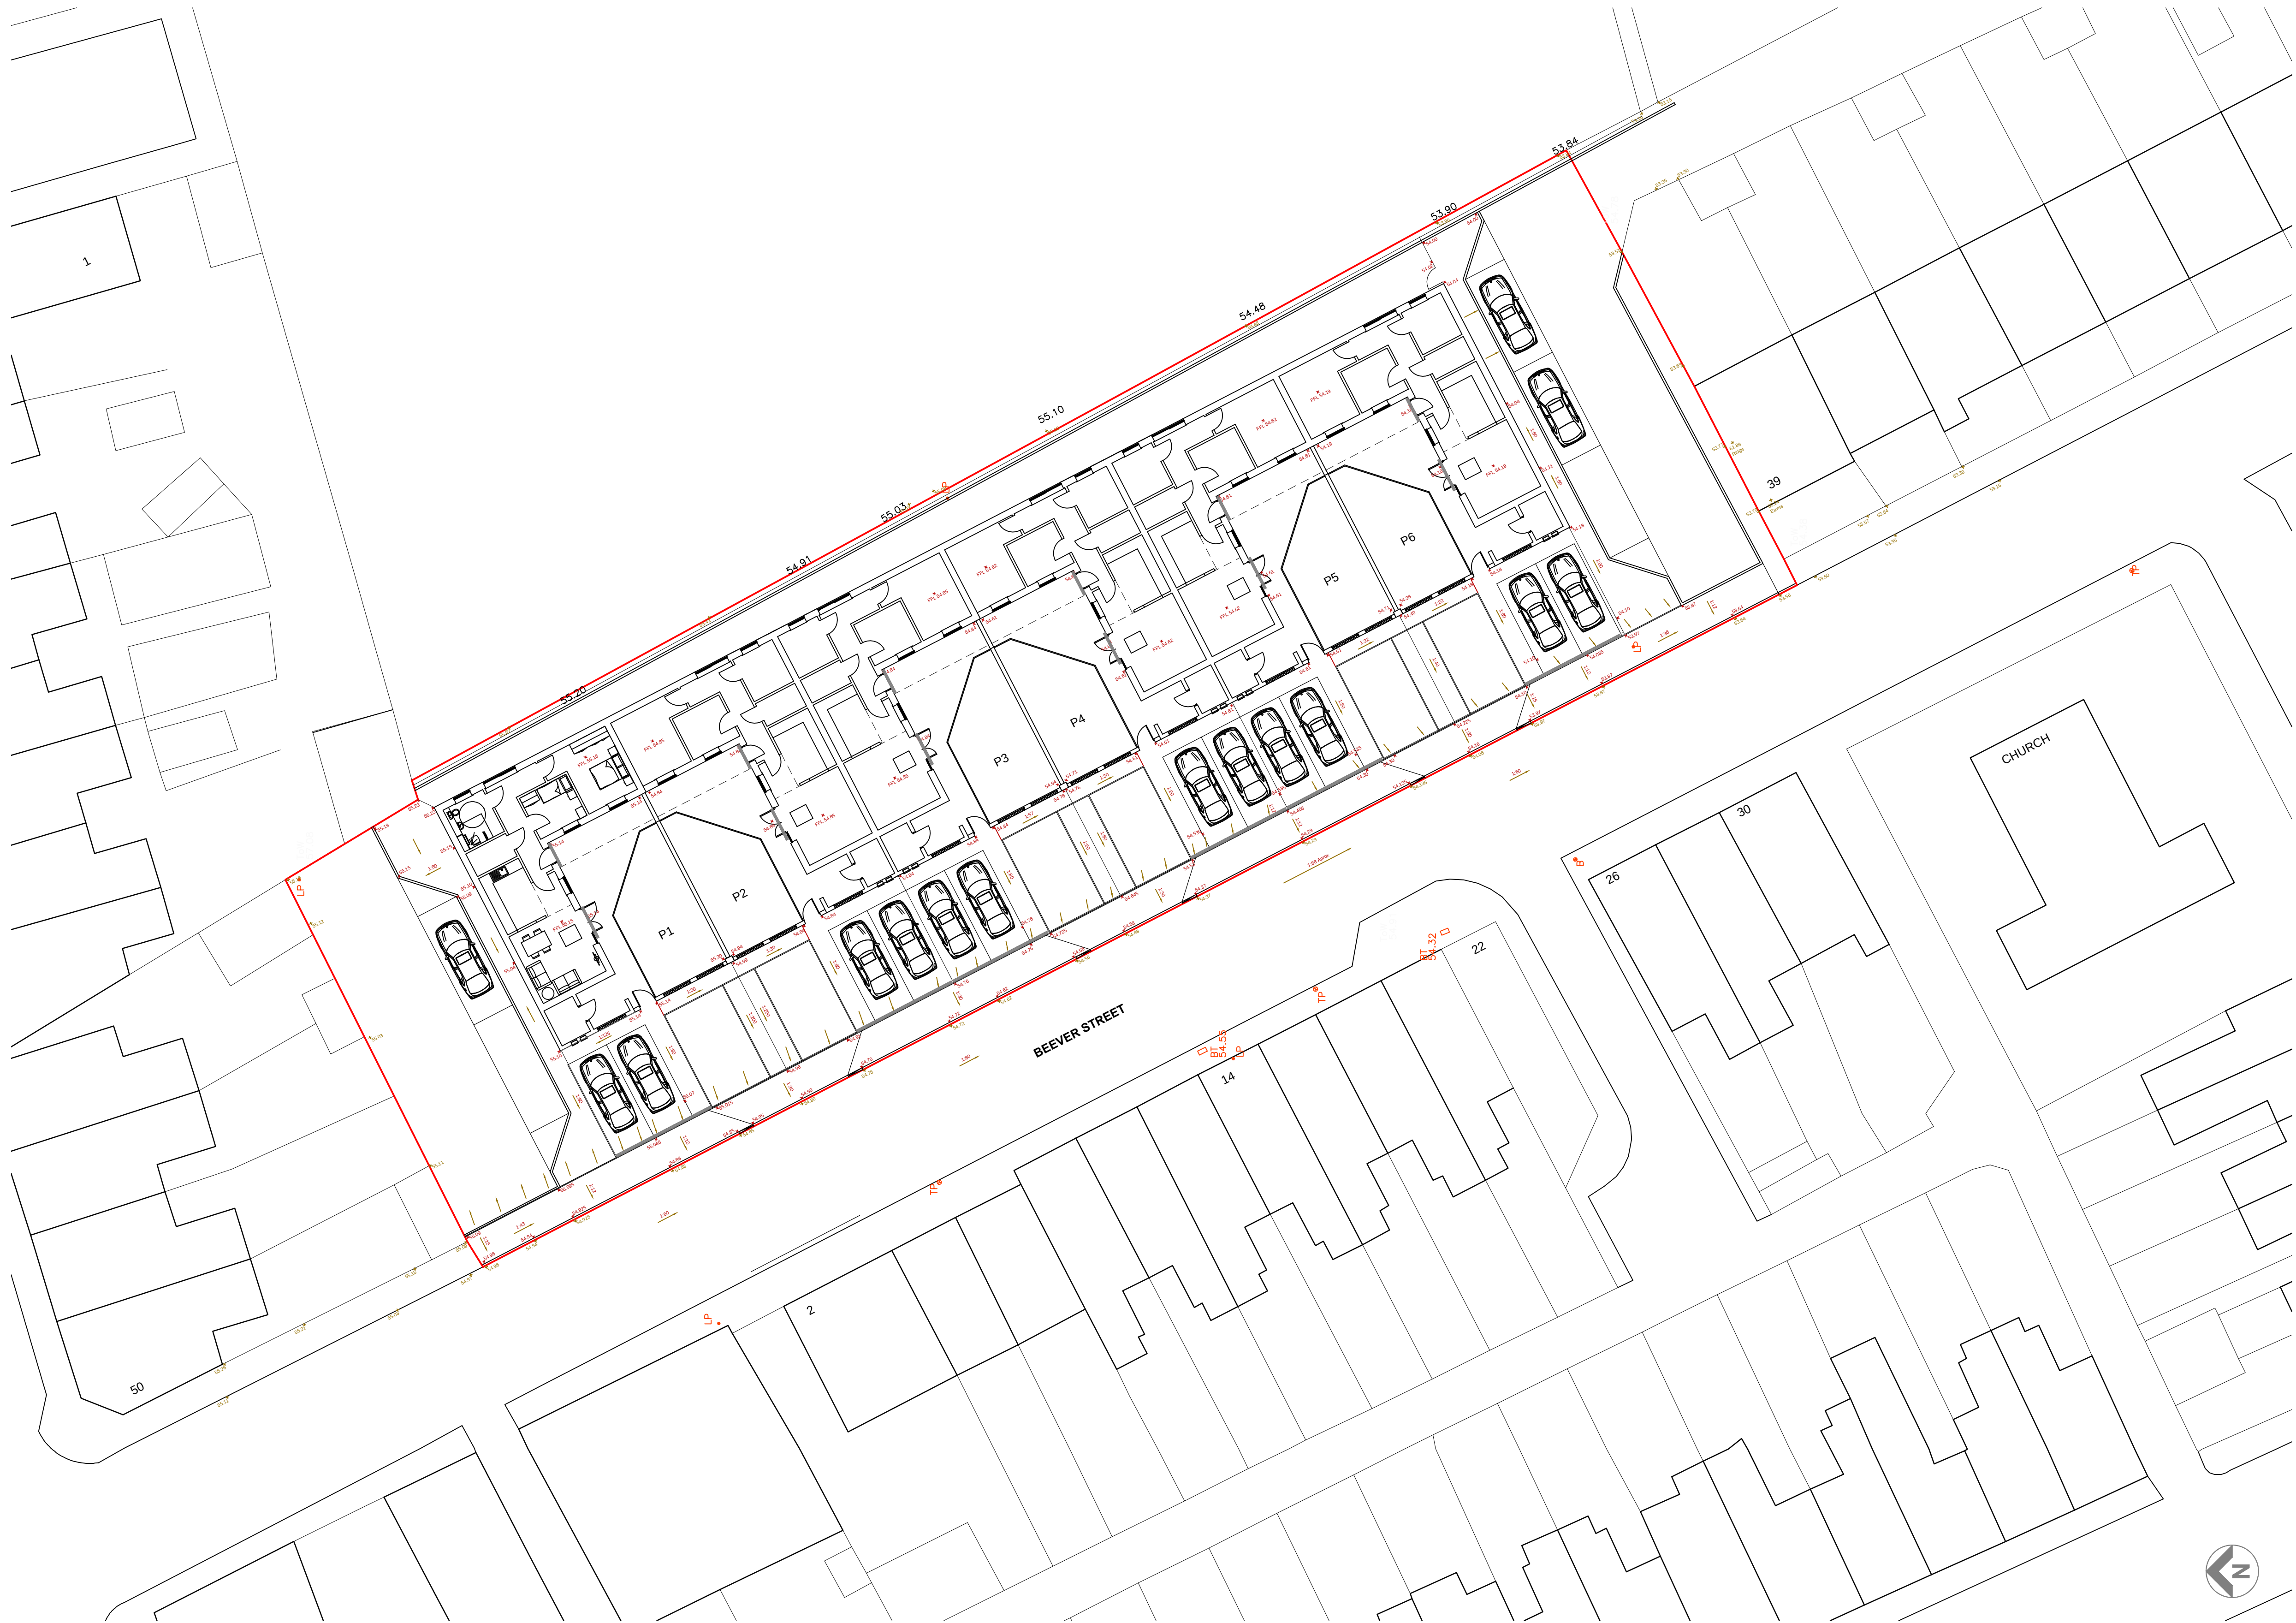

PROPOSED SITE GA : 1: 200 @ A1

RESPONSIBILITY IS NOT ACCEPTED FOR OTHERS SCALING DIRECTLY FROM THIS DRAWING. DO NOT SCALE FROM THIS DRAWING. USE WRITTEN DIMENSIONS ONLY.

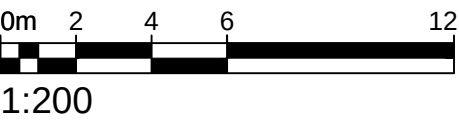

ORIGINAL SHEET SIZE **A1**

KEY PLAN



THIS DRAWING IS PRODUCED FOR USE IN THIS PROJECT ONLY AND MAY NOT BE USED FOR ANY OTHER PURPOSE. NPS PROPERTY CONSULTANTS LTD ACCEPT NO LIABILITY FOR THE USE OF THIS DRAWING OTHER THAN THE PURPOSE FOR WHICH IT WAS INTENDED IN CONNECTION WITH THIS PROJECT AS RECORDED IN THE 'PURPOSE FOR ISSUE' AND 'FILE STATUS CODE'.

THIS DRAWING MAY NOT BE REPRODUCED IN ANY FORM WITHOUT PRIOR WRITTEN AGREEMENT OF NPS PROPERTY CONSULTANTS LTD.

© CROWN COPYRIGHT AND DATABASE RIGHTS 2017 ORDNANCE SURVEY LICENCE NUMBER 100022264

Notes:

Tender addendum regarding highways comments.

P2	SBL	12.10.17	LJK	12.10.17		
----	-----	----------	-----	----------	--	--

Tender issue

P1	PHpp	25.9.17	LJK			
----	------	---------	-----	--	--	--

COMMENT

REV	DRAWN	DATE	CHECKED	DATE	APPROVED	DATE
-----	-------	------	---------	------	----------	------



NPS Bamsley Ltd
Gateway Plaza, Sackville St, Bamsley, South Yorkshire, S70 2RD,
Tel: 01226 774605. Email: bamsley@nps.co.uk. web: www.nps.co.uk

CLIENT
BERNESLAI HOMES

PROJECT
**BEEVER STREET, GOLDTHORPE
PROPOSED DEVELOPMENT**

TITLE
PROPOSED SITE LEVELS

SCALES	DISCIPLINE	PROJECT NUMBER
1:200	ARCHITECT	17-1-1237

DRAWING NUMBER	REV CODE
NPS-DR-A-(00)-016	P2

STATUS CODE	PURPOSE OF ISSUE	DRAWN BY
S2	TENDER	PHpp