


The general contractor is responsible for the verification all dimensions on site and the architect is to be informed of any discrepancy.

The status of information contained in a computer copy of this drawing shall be limited to that conveyed by the paper copy.

Revisions:		
Rev.	Date	By/Chk
Note		
A	17/08/11	SH/DP
Approximate internal dimensions & note amended.		


- Materials Schedule**
1. Buff Facing Brickwork with coloured mortar.
 2. Red Facing Brickwork with coloured mortar.
 3. Interlocking concrete roof tiles.
 4. Flat panel architectural board. Trespa or similar. Colour to be determined.
 5. Off White thru coloured render Sto / Webber or similar.
 6. Black UPVC windows
 7. 'Manse Masterdor' external doors colour to be determined with client / architect.
 8. Black UPVC rainwater goods
 9. Black UPVC Fascias & Soffits
 10. Planar glass canopy with stainless steel struts & rigging anchor fixing back to masonry. Glass to be toughened safety glass.
 11. Velux Windows
 12. Coloured toughened laminated glass panel on proprietary stainless steel fixings. Finish & colours to be determined with client / architect.
 13. Juliet Balcony to be designed in accordance with recommendations set out within BS 6180:2011 & BS EN 1993. Comprising steel CHS top and bottom rails fixed back to masonry via fixing plate and dome head bolts. Vertical bars to be RHS welded to top and bottom rails. No gaps larger than 100mm. All balconies to be Polyester Powder Coated - Black (additional to the finished metal coating).
 14. Powder coated (black) Metal Gate in between access ginnel. Comprising CHS vertical bars - no opening greater than 100mm - welded to top and bottom RHS rails.
 15. Powder coated metal balustrade. Two horizontal CHS rails bolted back to masonry via fixing plate and dome head bolts.

- Brief Assumptions**
- Required:
DQS Newbuild General Needs
Core HQI - minimum score unit size 41m²
- minimum score Unit layout 32m²
- minimum score Unit services 22m²
- Code for Sustainable Homes Level 3
- Full Secured By Design
- Not required: -
- Lifetime Homes
- General Notes:
Approximate internal finish to finish dimensions rounded up / down accordingly by +/- 5mm tolerance. It does not include for areas <1500mm in height.
- All metal barrier railings to tops of retaining wall to be minimum 1.1m high above top of wall. Powder coated metal railings (black).
- Based on client approved layout 2121.50.027C

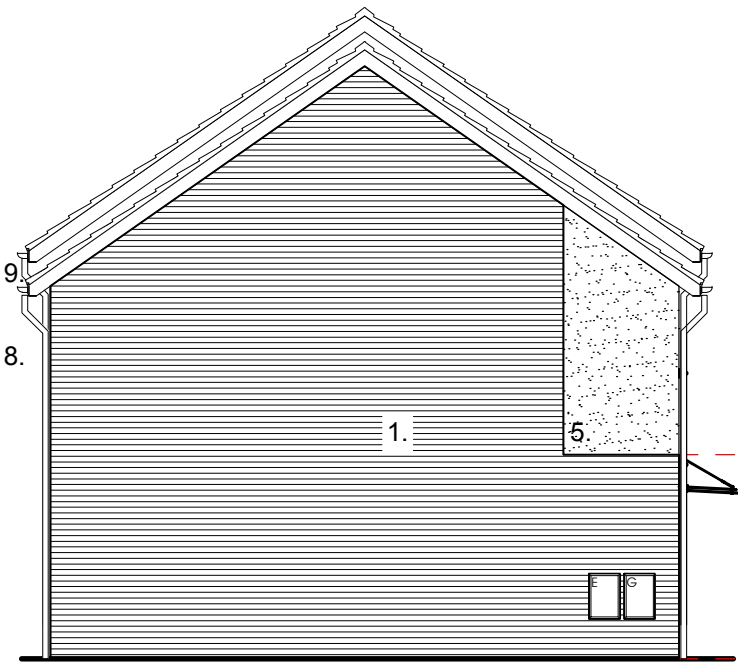

South West Elevation


2B4P Type E - Plot 17

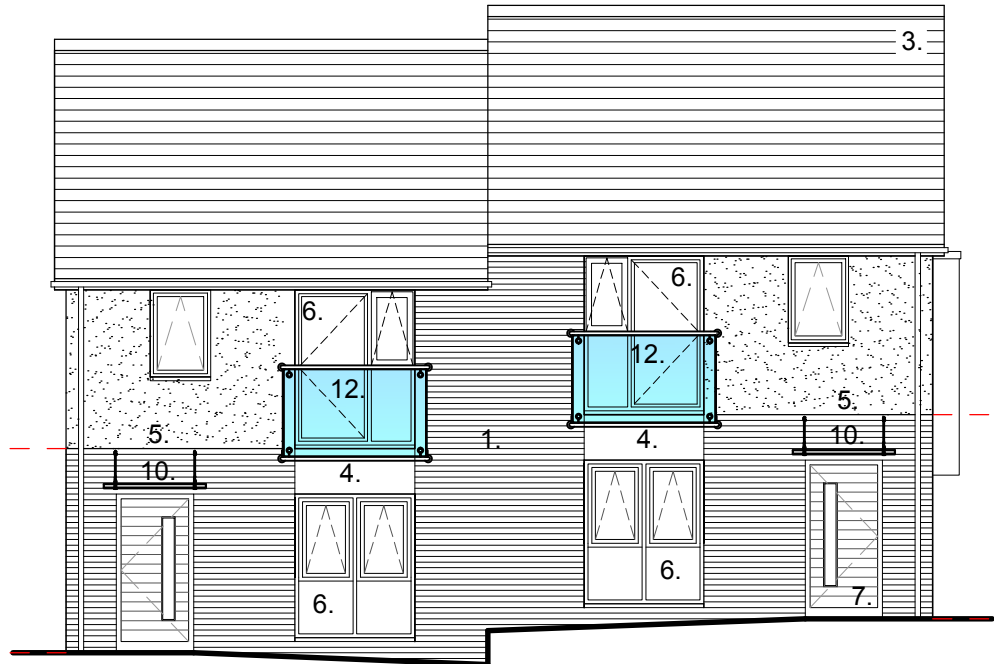

Front Elevation

2B4P Type E - Plot 17

2B4P Type E - Plot 18

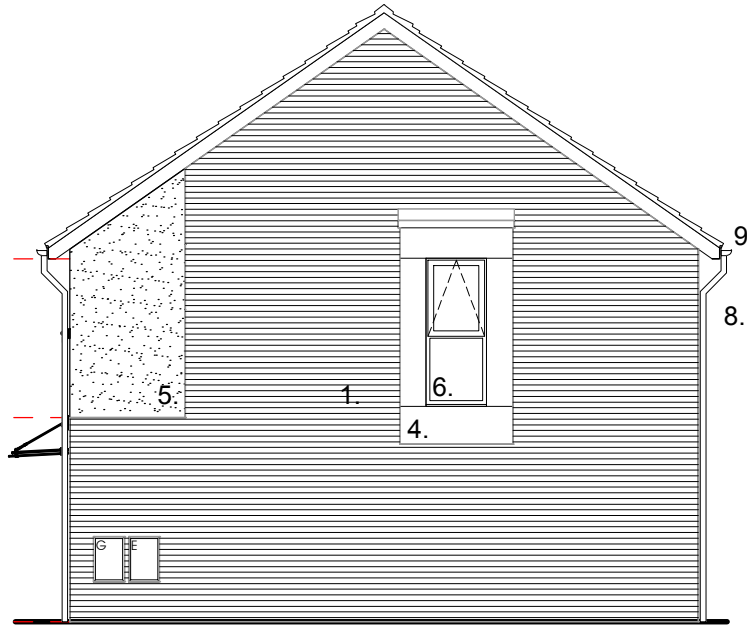

North East Elevation


2B4P Type E - Plot 18



Rear elevation

2B4P Type E - Plot 18


2B4P Type E - Plot 17

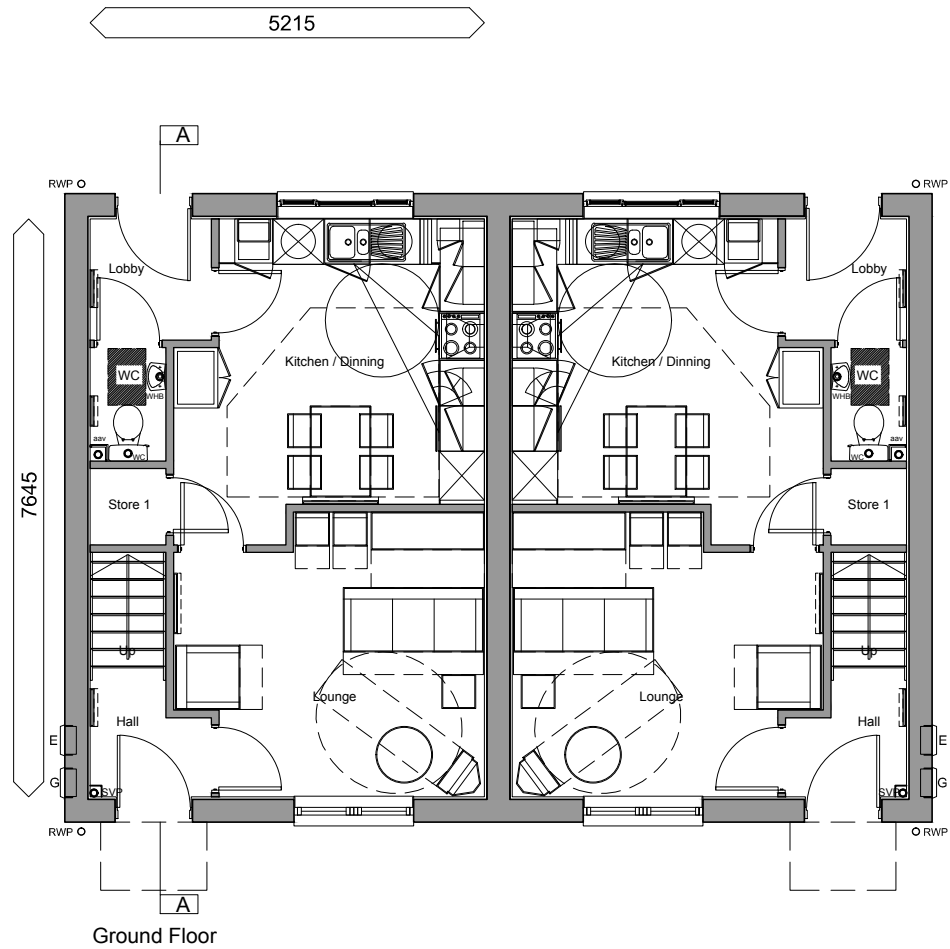

Ground Floor

2B4P Type E - Plot 17


2B4P Type E - Plot 18

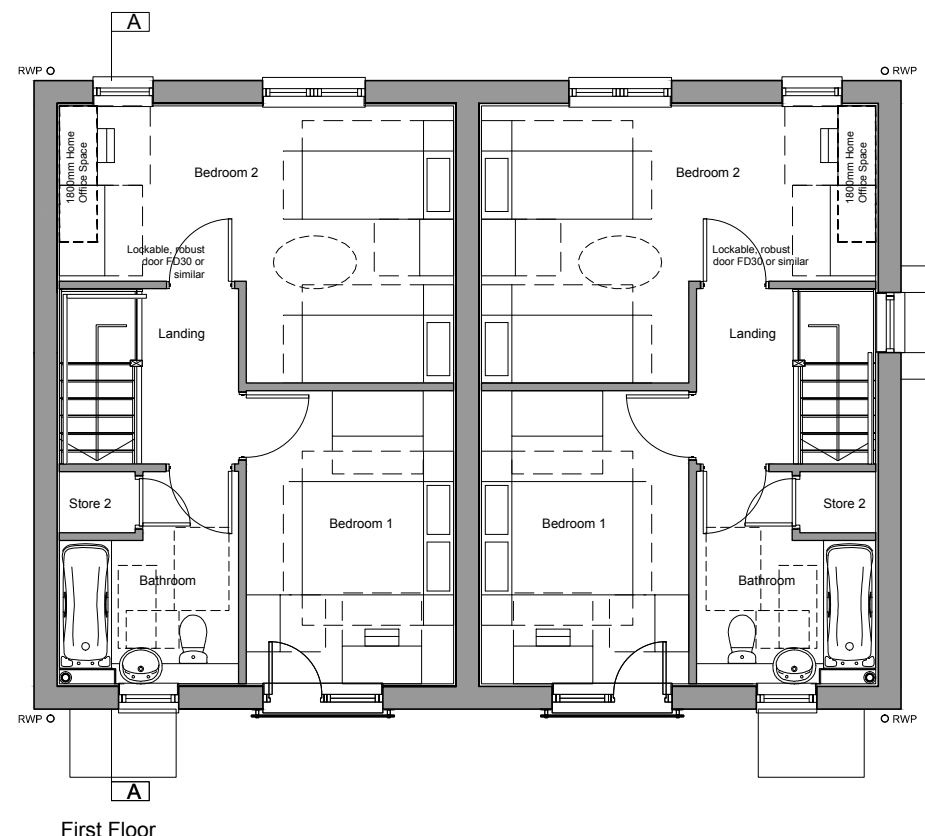

First Floor

2B4P Type E - Plot 17

2B4P Type E - Plot 18

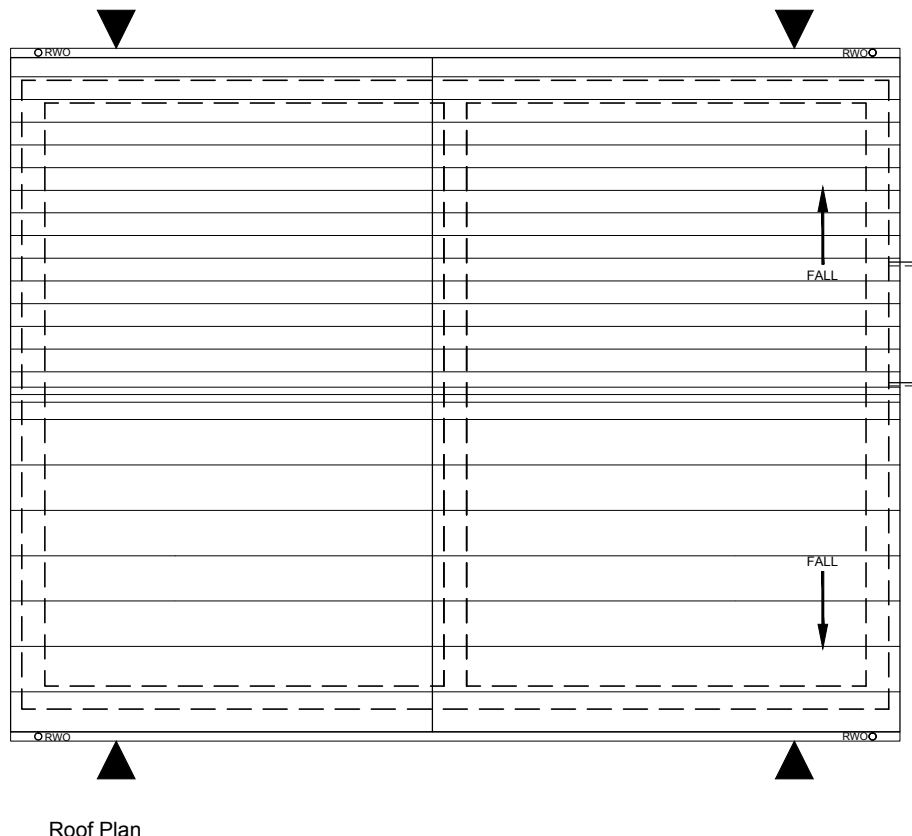

Roof Plan

2B4P Type E - Plot 17

2B4P Type E - Plot 18

1:100 SCALE BAR
0 .5 1 2 3 5 Metres

House Type E
Plots 17-18 - 79.6m²
Burton Road, Barnsley
Yorkshire Housing



drawing status	
approval	
construction	
preliminary	
record	
information	
comment	
tender	
Scale	1:100 @ a2
Date	July 2011
Drawn/Checked	SH
Dwg No	2121.50.145A

