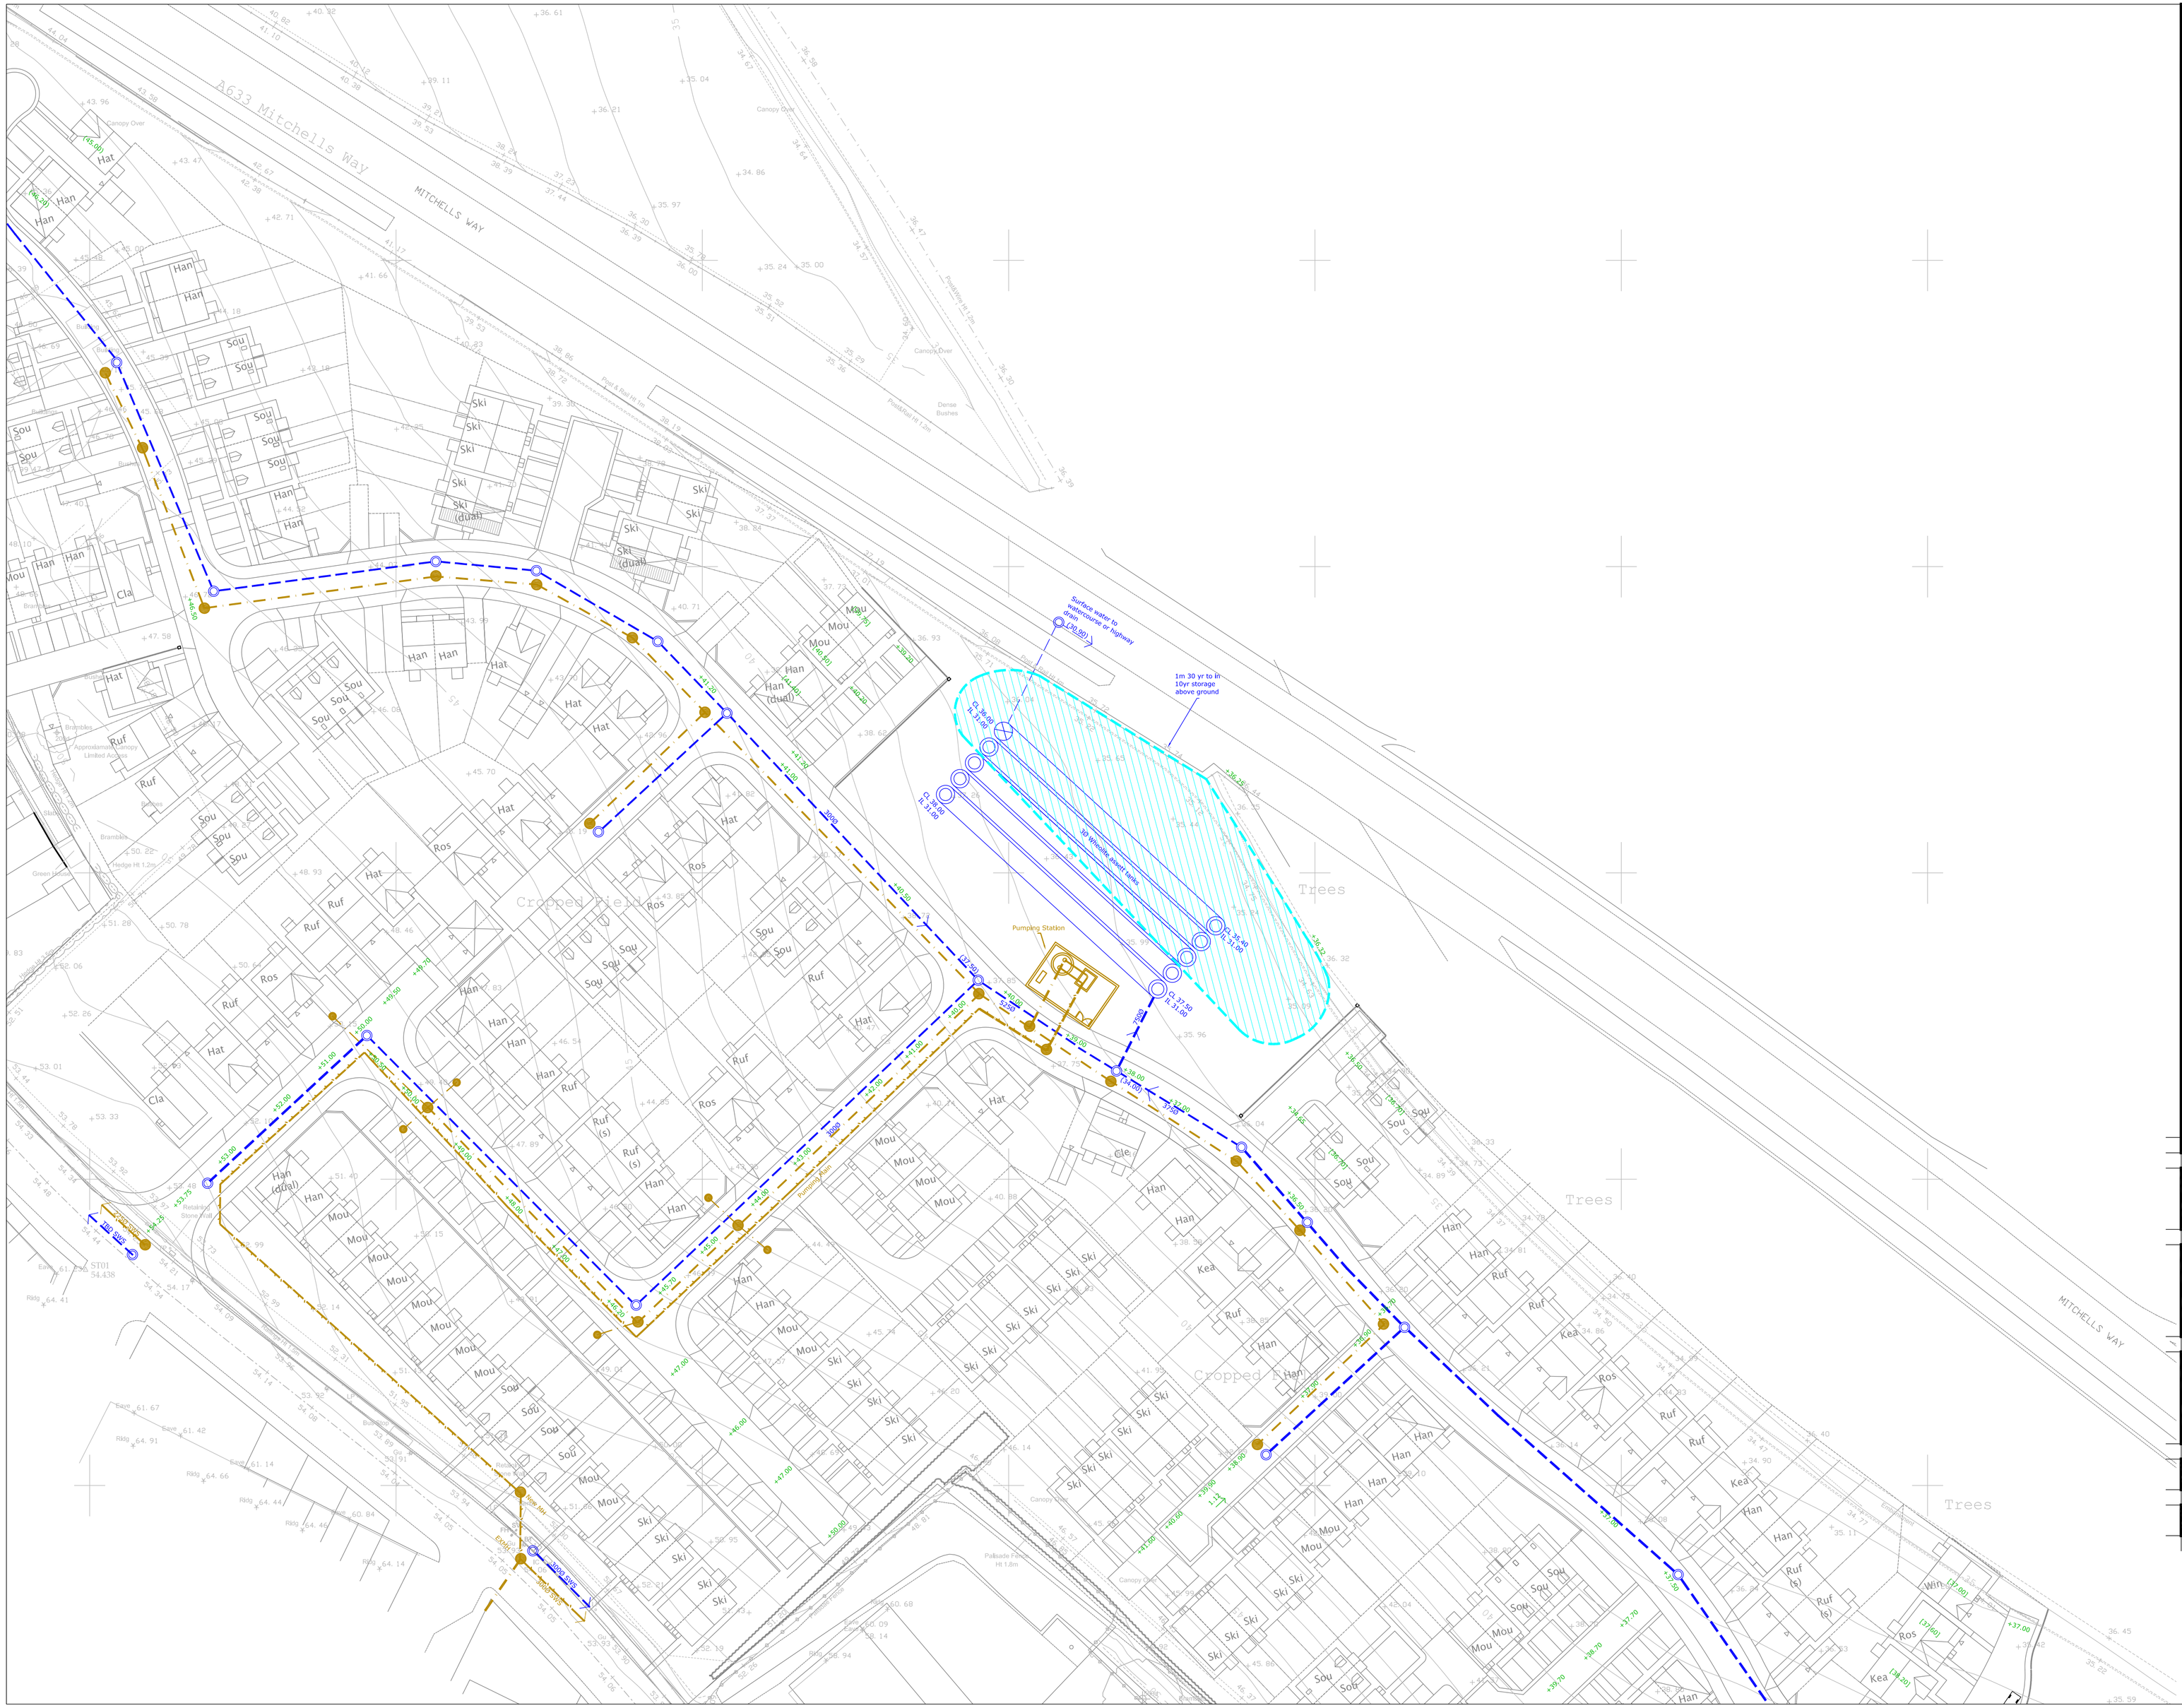



Health and Safety Notes/CDM Regulations 2007

In line with the above regulations we are obliged to inform the Contractor of the abnormal risks that may be encountered in the construction of these works. As part of the design process all the salient health & safety aspects are given full consideration and these are observed within the designs viewed on this document. Although considerable effort is undertaken to eliminate risks, the very nature of the project gives rise to some hazards and risks.

Significant risks that cannot be eliminated by design and could not be foreseen by a competent contractor are noted in the risk assessment boxes on the drawings.

Legend

- Proposed foul water manhole and sewer.
- Proposed foul water rising main.
- Proposed surface water manhole and sewer.
- +00.00 Proposed ground level.

| Rev | Description | By | Date |
|---|---|---|---|

Client:

Persimmon Homes

Project Title:

Wombwell

Drawing Title:

Drainage Strategy

| Scale | Date |
|---|---|
| 1:500 @ A1 | 22.07.13 |

| Drawing No | Revision | Status |
|---|---|---|
| 3882-FRA-01 | 0 | Final |


**Geo Structures Civils**

**iD Civils Design Consulting Engineers**

**North East & Yorkshire:**
Aske Stables, Aske, Richmond, North Yorkshire, DL10 5HG
t: 01748 889015
f: 01565 740263

**North West & Midlands:**
Caledonian House, Tatton Street, Knutsford, Cheshire, WA16 6AG
t: 01565 755557
f: 01565 740263