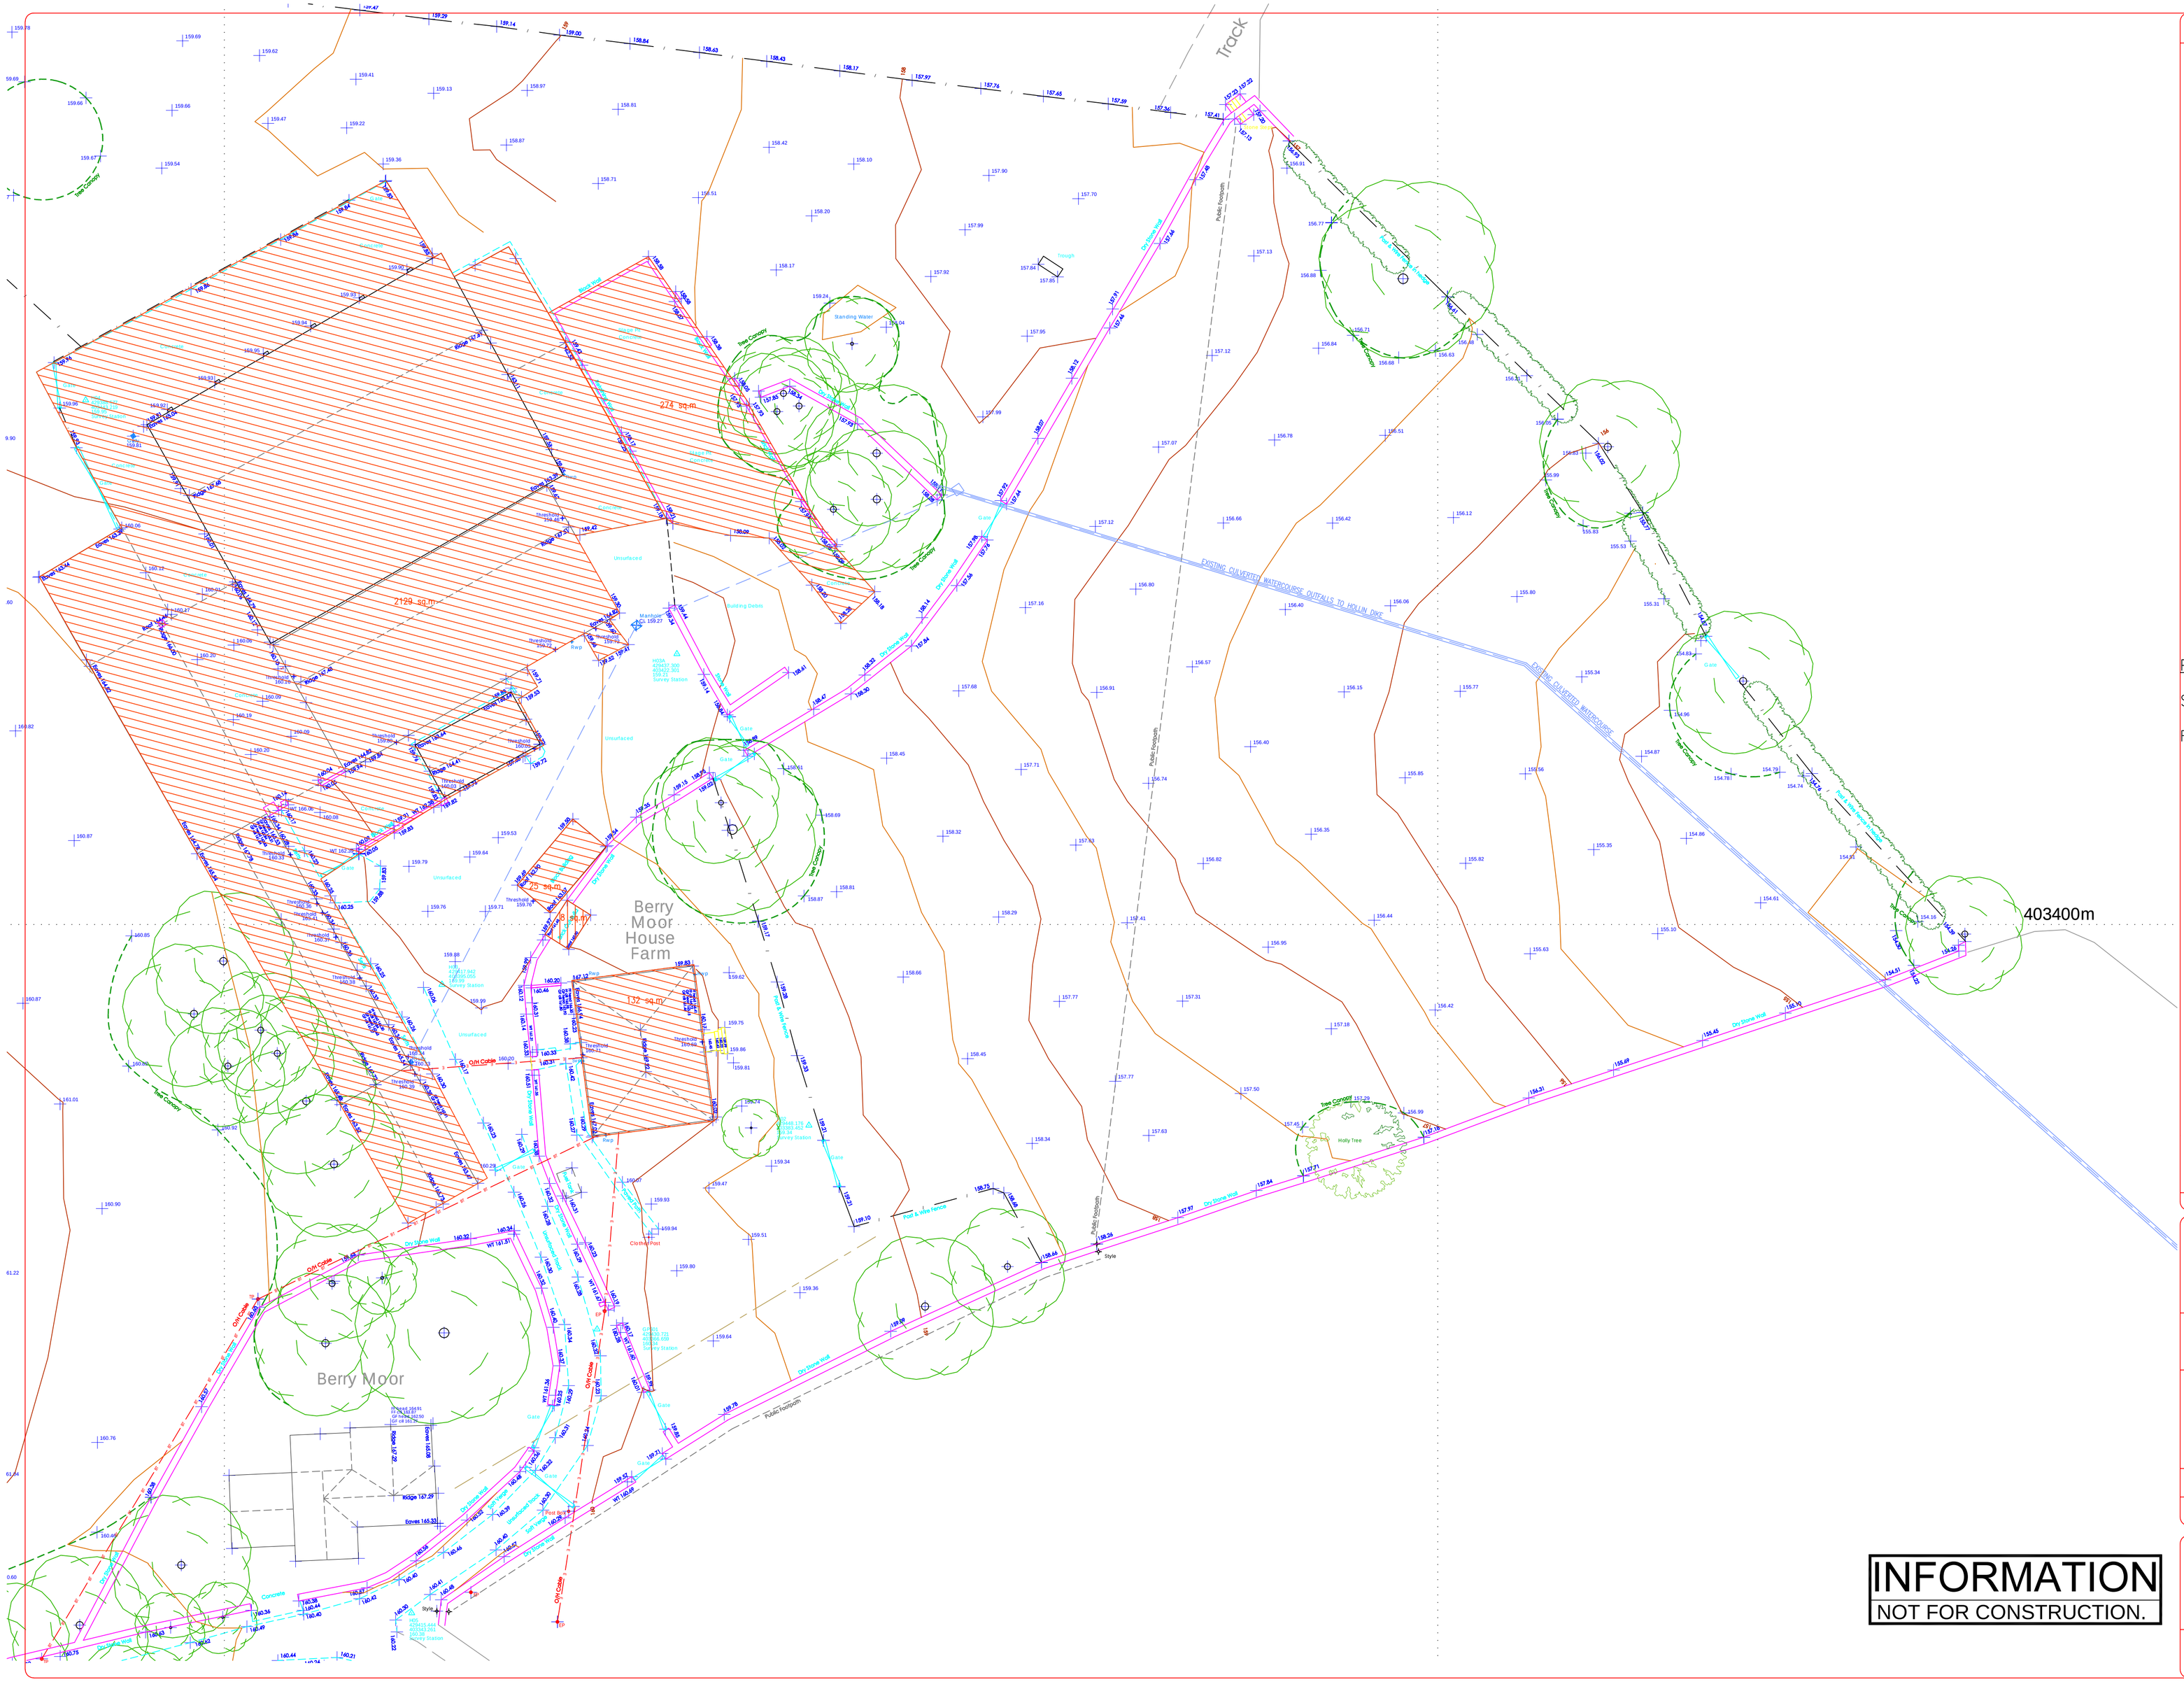

N O T E S

Pre Development Areas

Site Area	4512 sq.m
Roof and Yard Areas	2568 sq.m

Rev	Date	By	Checked	Remarks
P1	02.05.23	SJG		Preliminary Issue

Project
Berry Moor Farm
Silkstone Common
S75 4RF

Client
Mr and Mrs Hensby

Drawing
Pre Development Areas

Number			Rev
1320-700			P1
Scale	**Drawn**	**Checked**	**Date**
1:250@A1	SJG		Apr 2023

INFORMATION
NOT FOR CONSTRUCTION.

Build Vision
Consulting Engineers
Middle Cottage, Ben Kaye Row, Holmfirth HD9 1EF
Mobile Tel. 07799 823040
email: Sarah.Griggs@bvconsulting.co.uk