

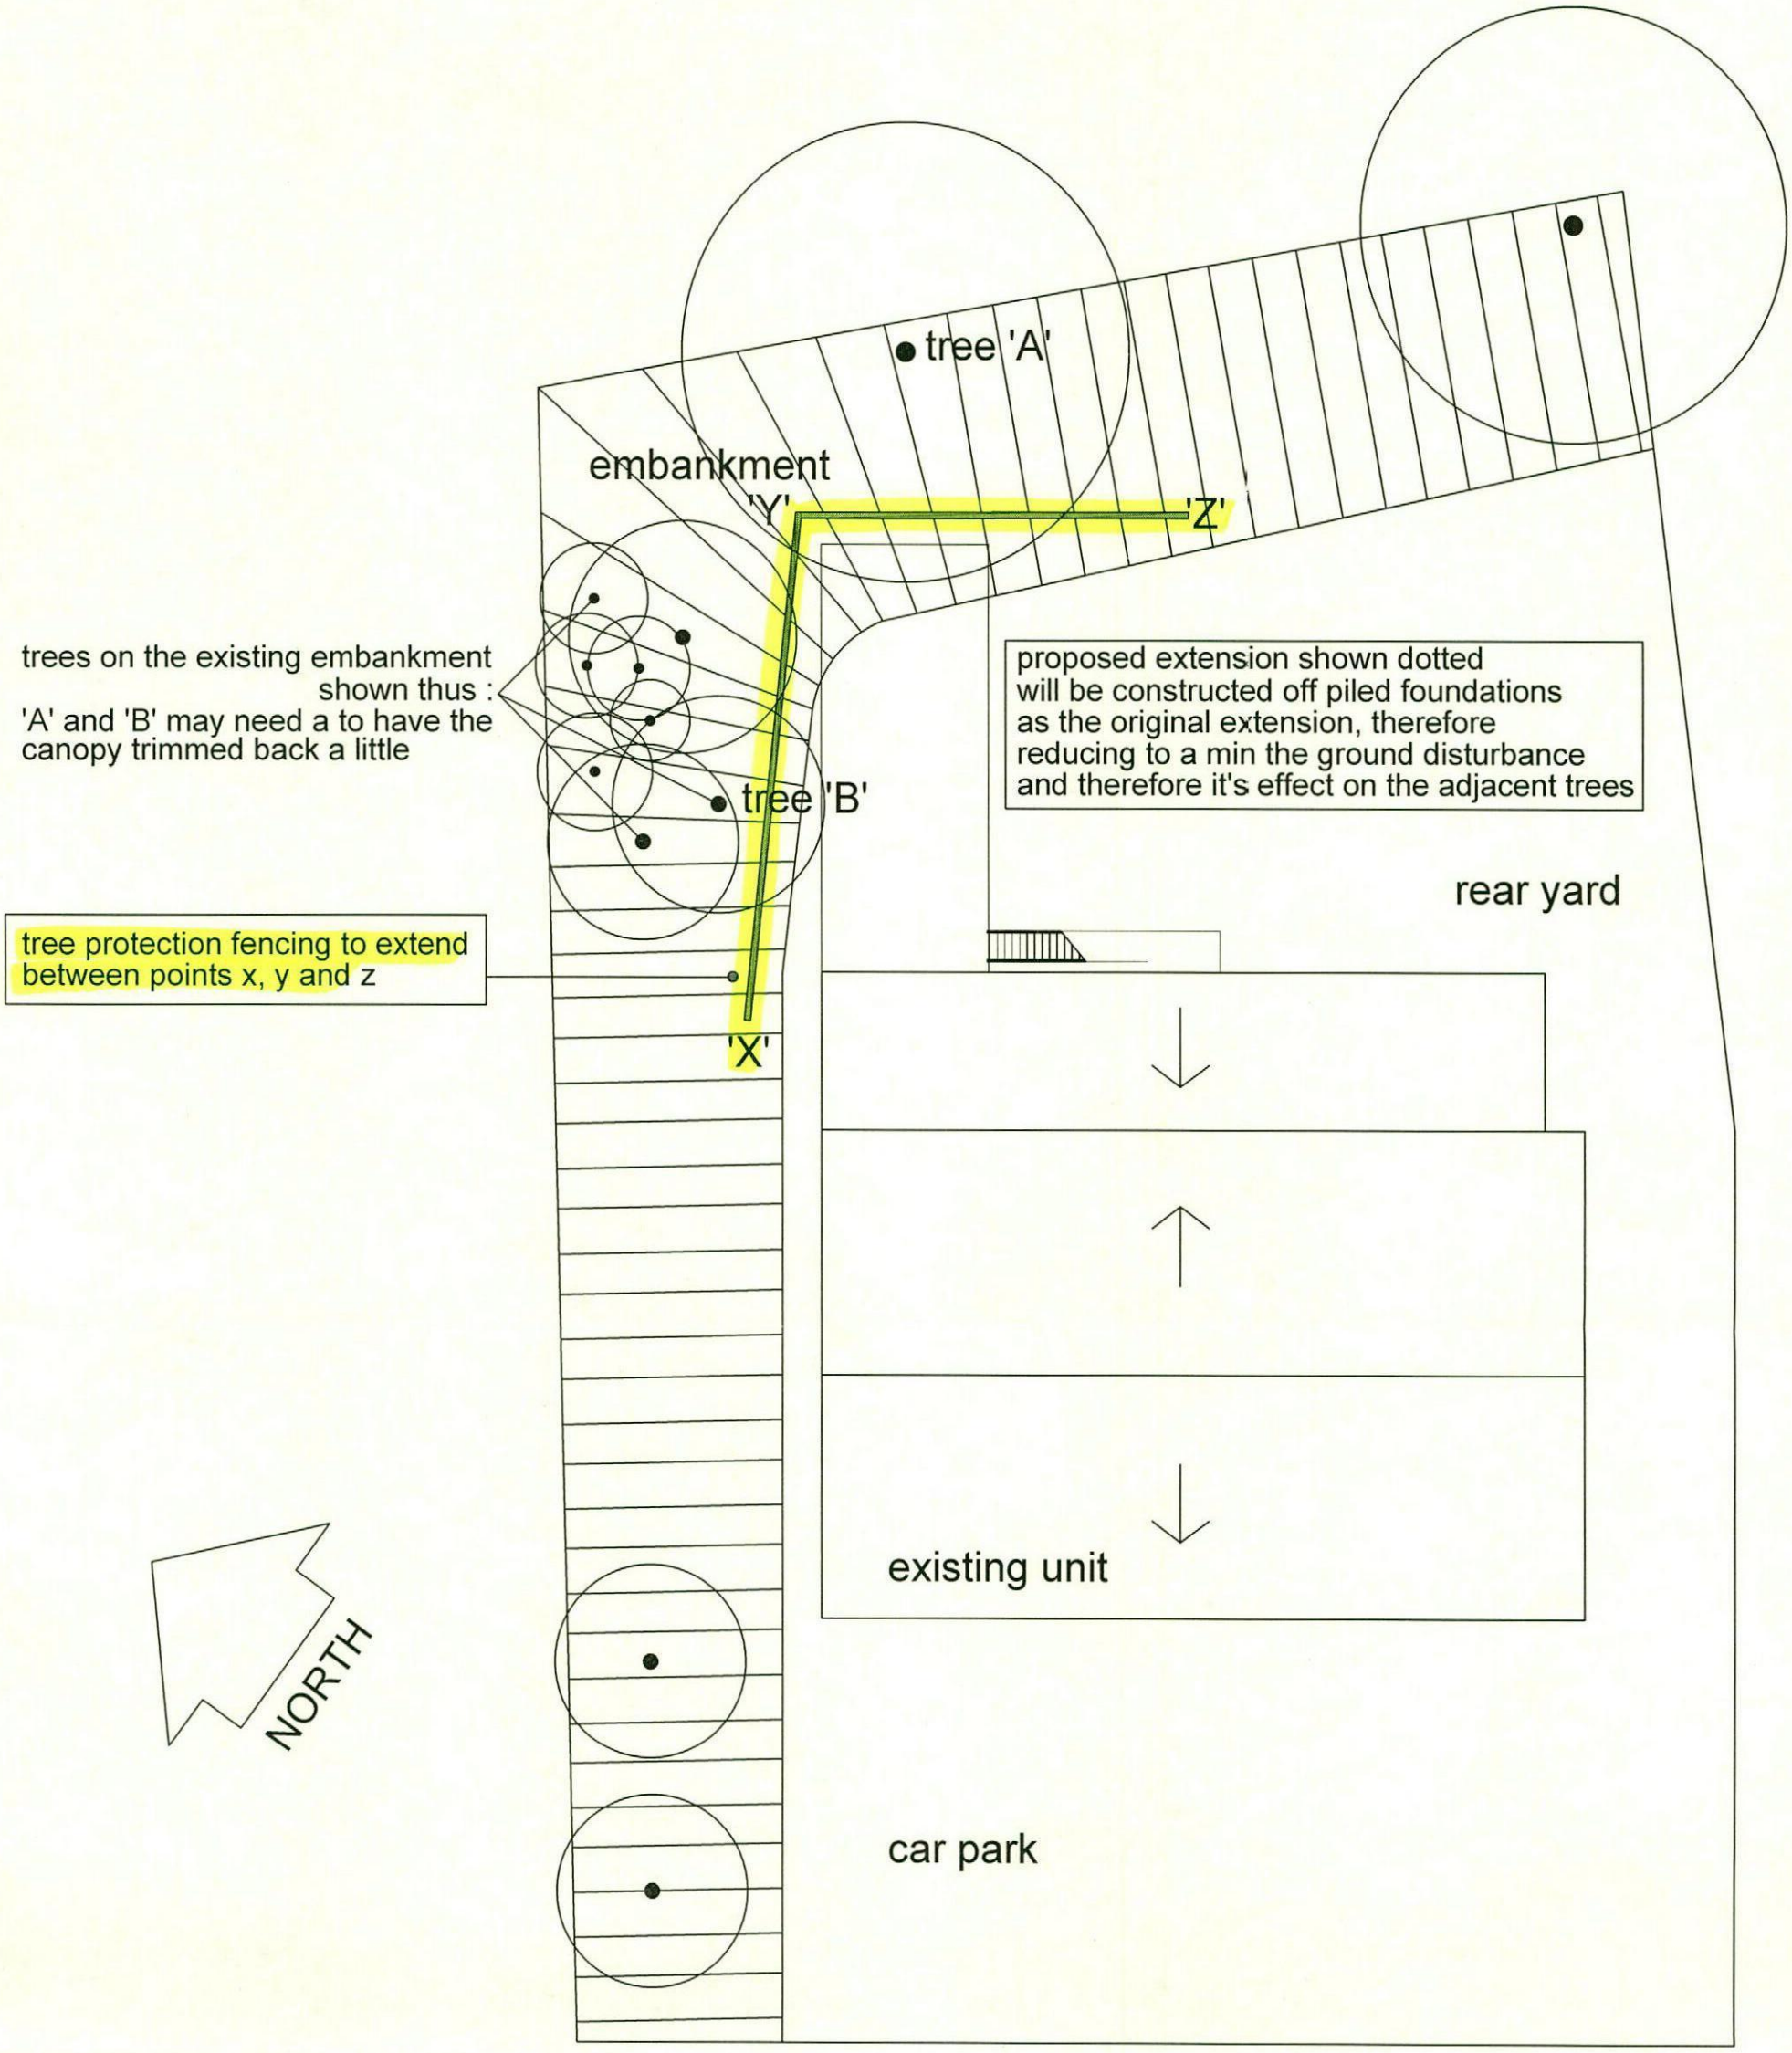


SITE LAYOUT showing position of tree protection barrier

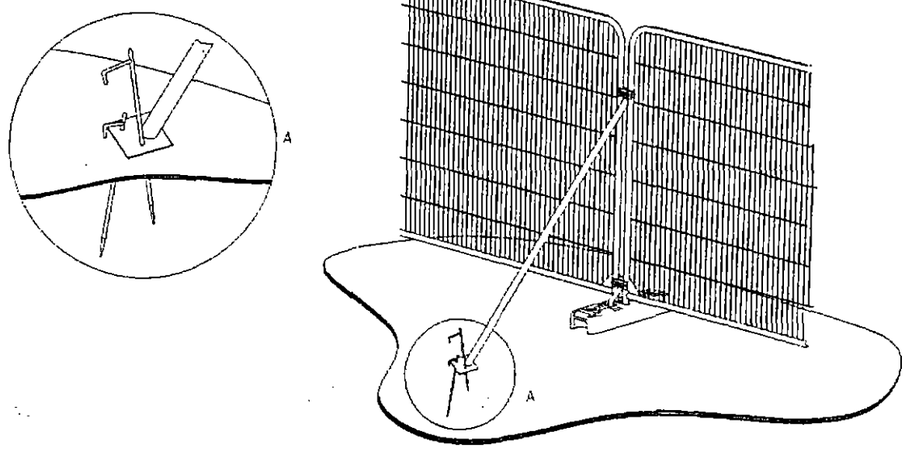

a) Stabilizer strut with base plate secured with ground pins

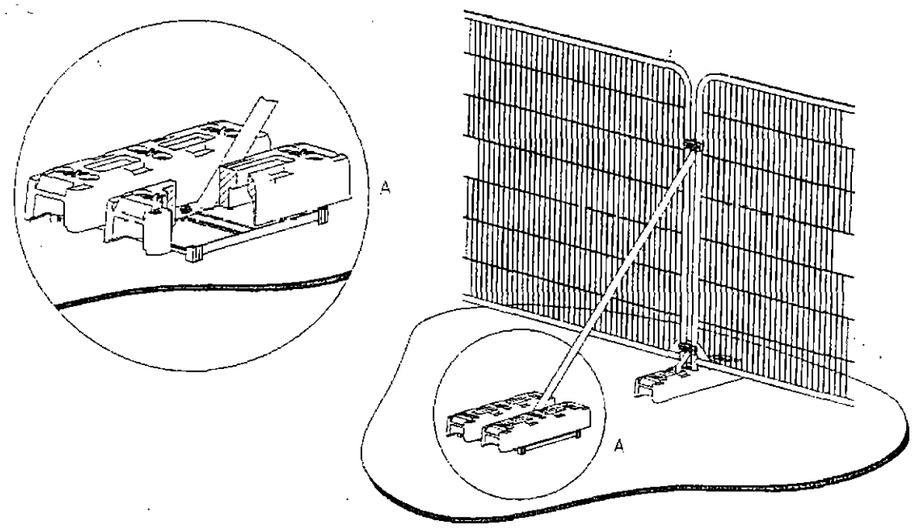

b) Stabilizer strut mounted on block tray

Secured 'Heras' type fencing with stabilizing system and fixed central pins

TREE PROTECTION DETAILS

&



TREE PROTECTION AREA - KEEP OUT !

(TOWN & COUNTRY PLANNING ACT 1990)
TREES ENCLOSED BY THIS FENCE ARE PROTECTED BY PLANNING CONDITIONS AND/OR ARE THE SUBJECT OF A TREE PRESERVATION ORDER

ANY INCURSION INTO THE PROTECTED AREA MUST BE WITH THE WRITTEN PERMISSION OF THE LOCAL PLANNING AUTHORITY

REPORT TREE OR FENCE DAMAGE TO
SITE MANAGER

WARNING NOTICE.