




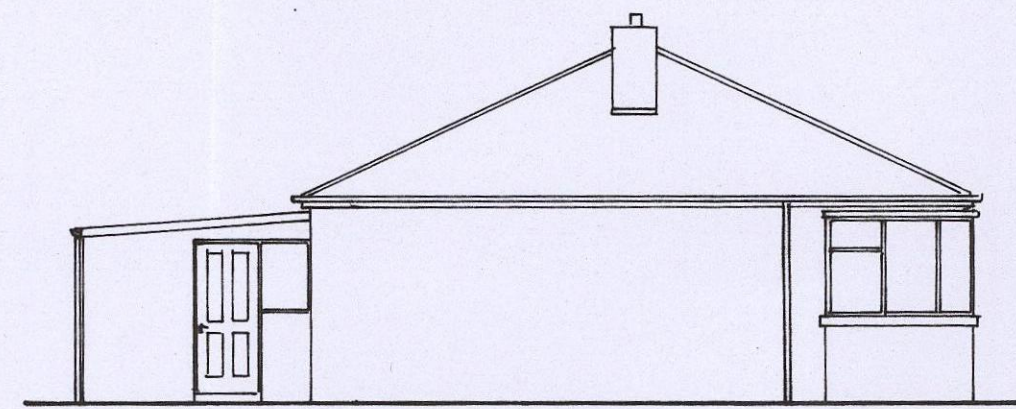


EAST ELEVATION

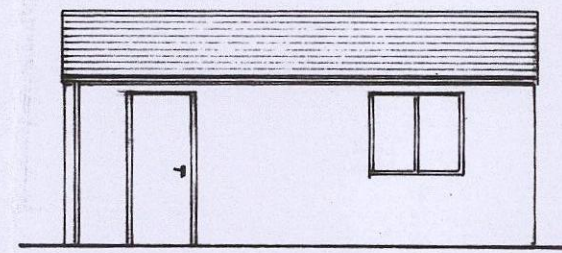


SIDE ELEVATION

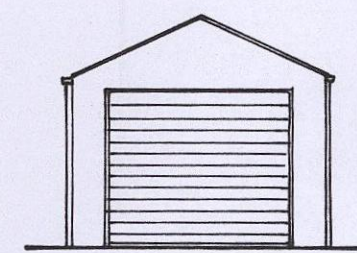


FRONT ELEVATION

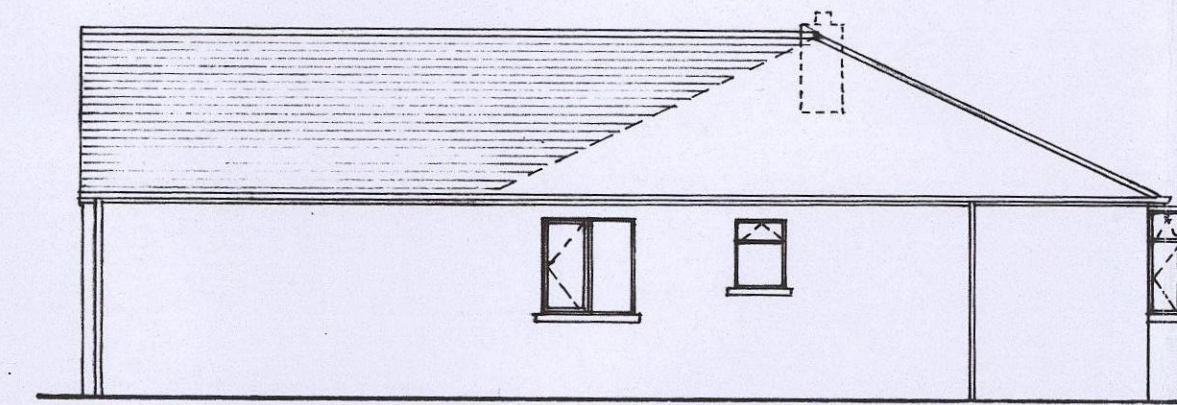


EAST ELEVATION

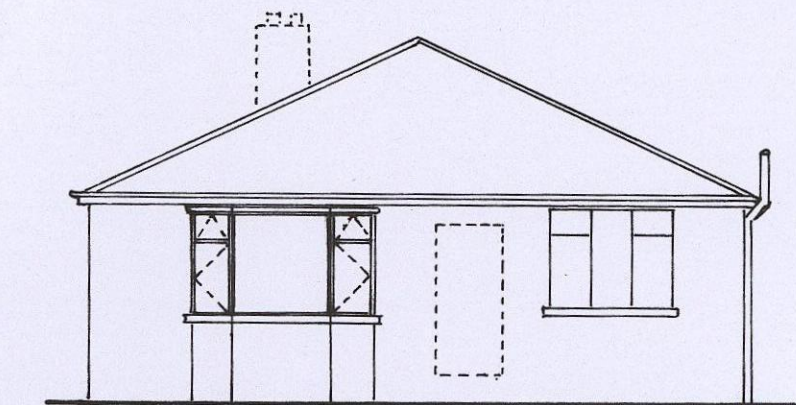


NORTH ELEVATION

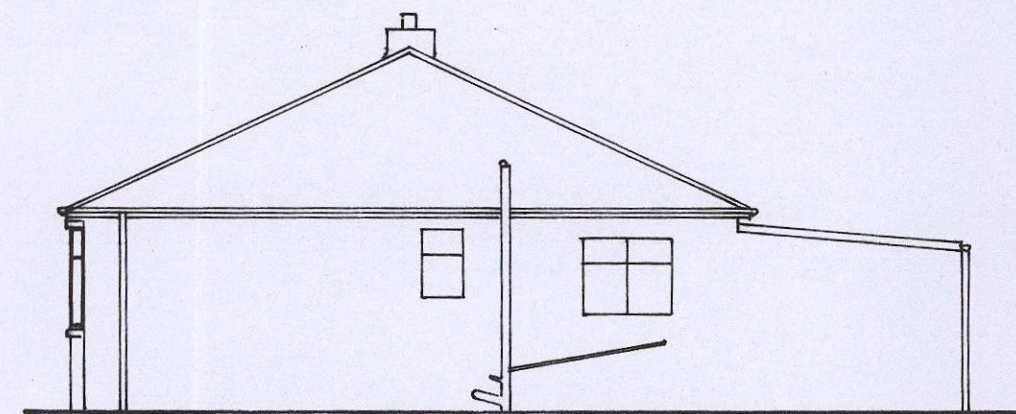


WEST ELEVATION

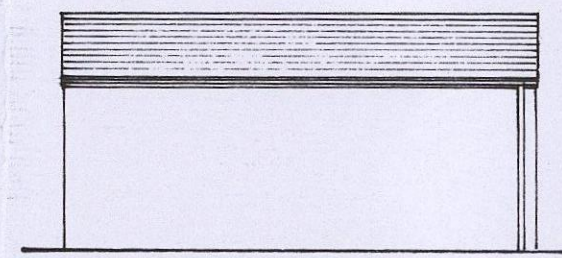


SIDE ELEVATION

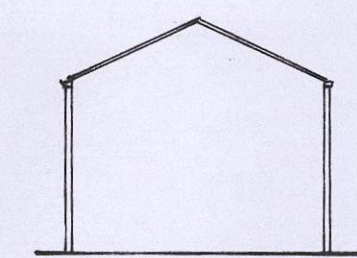


REAR ELEVATION

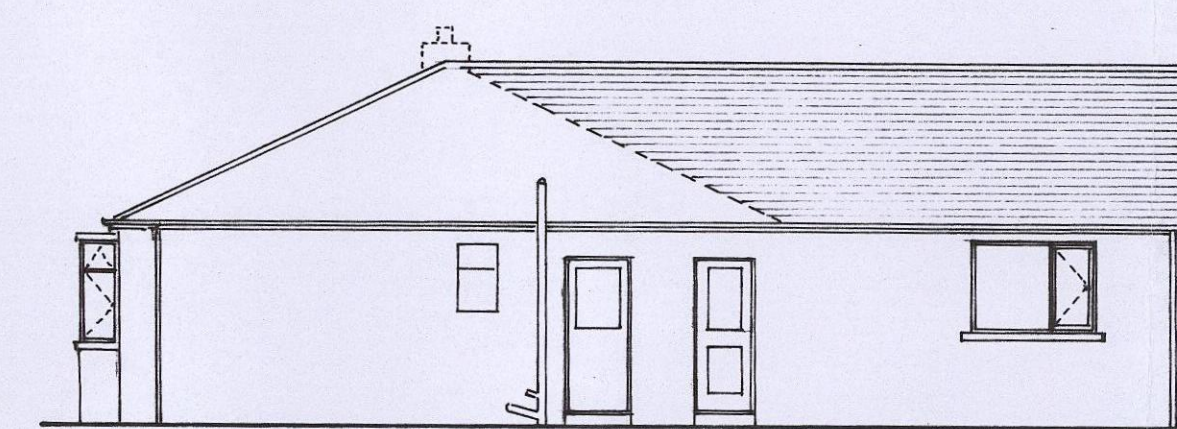

WEST ELEVATION

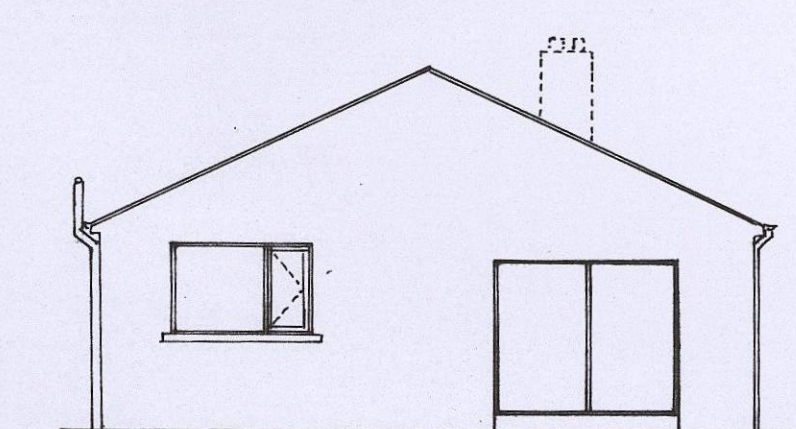


SOUTH ELEVATION

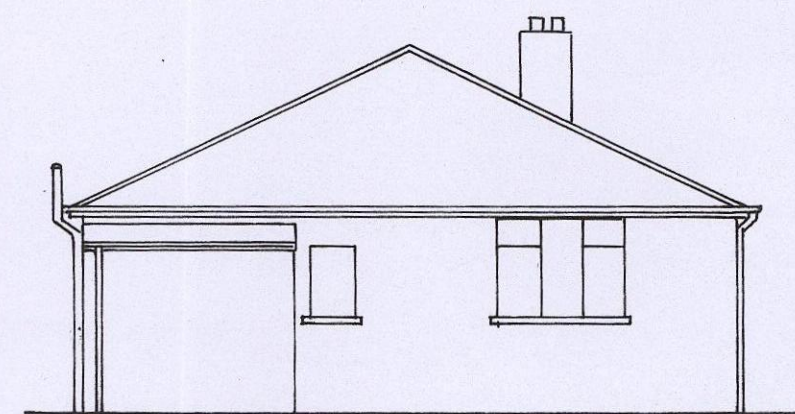


SOUTH ELEVATION




NORTH ELEVATION

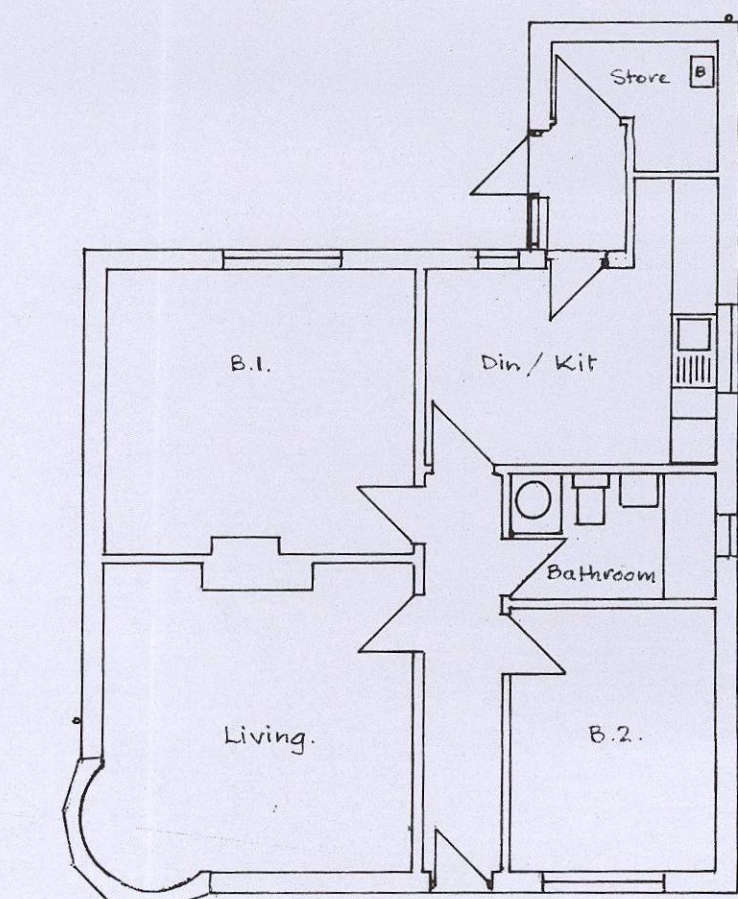

EXISTING PLAN

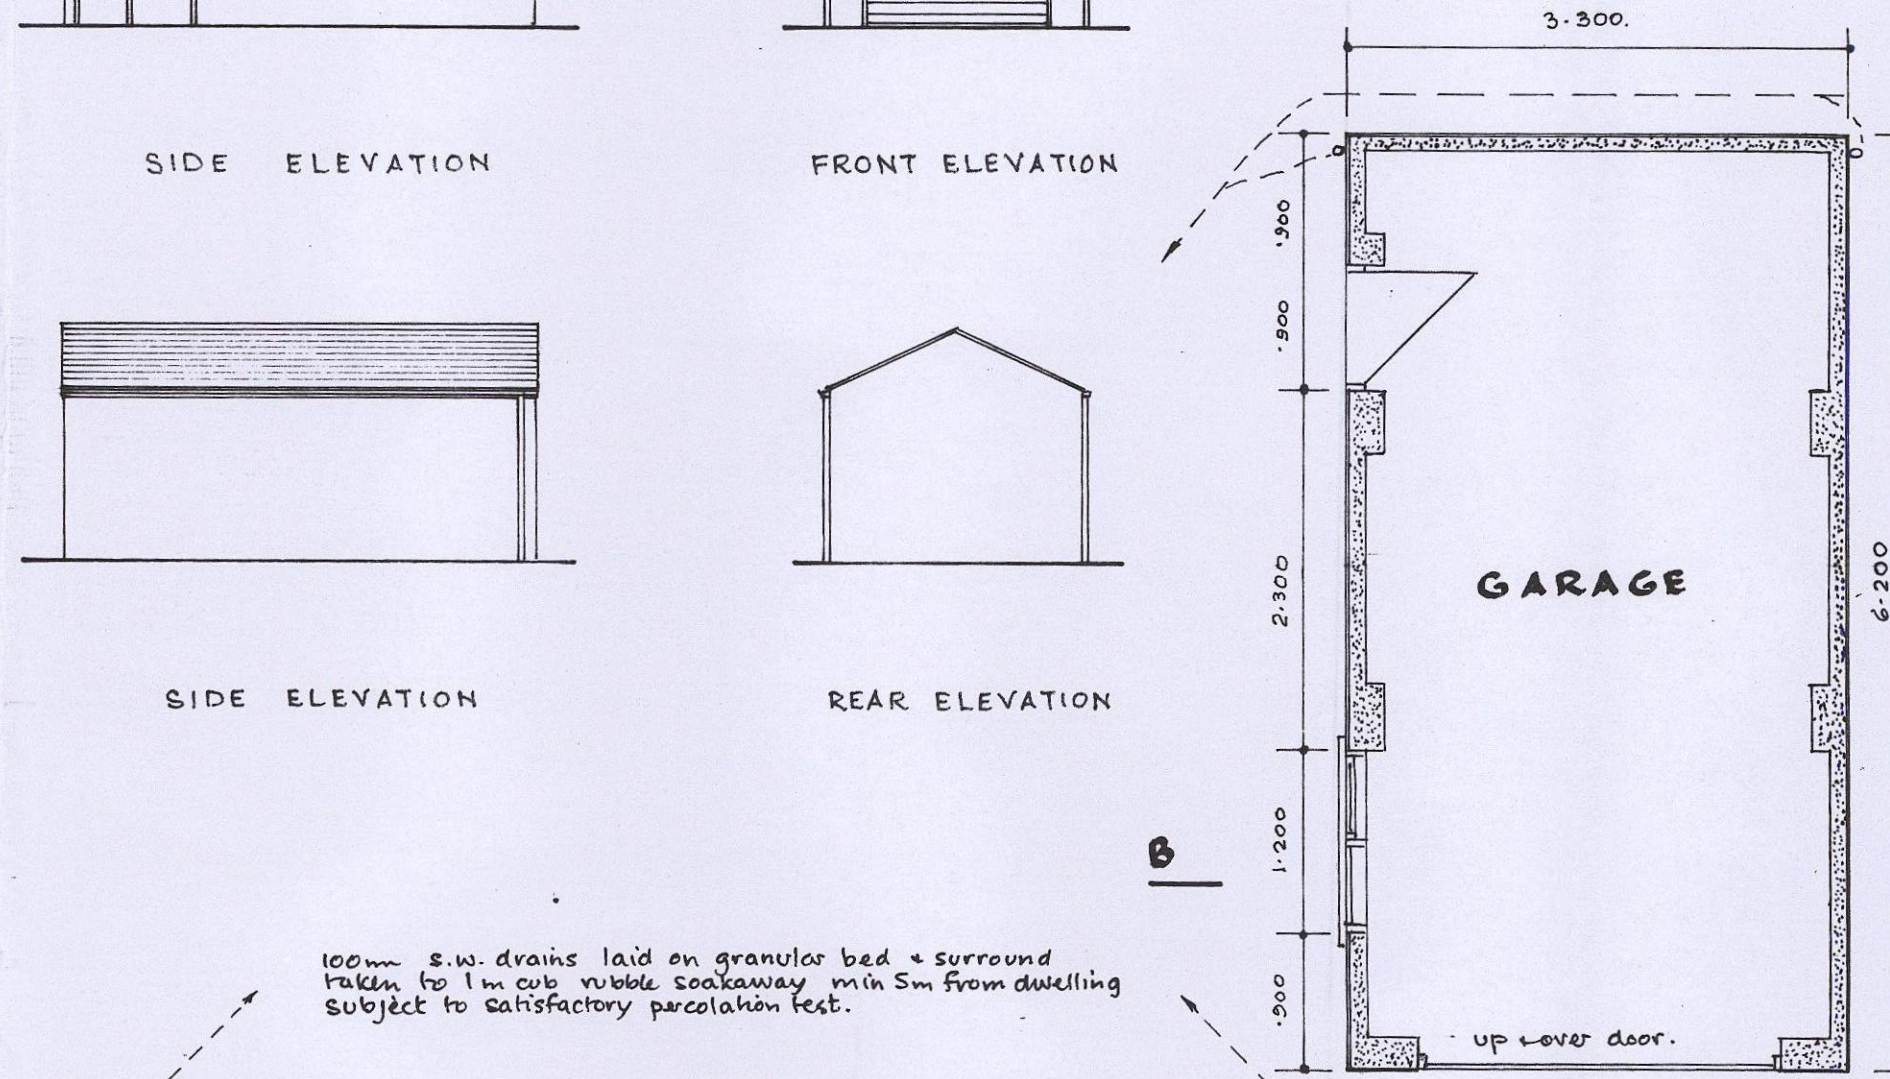

GARAGE

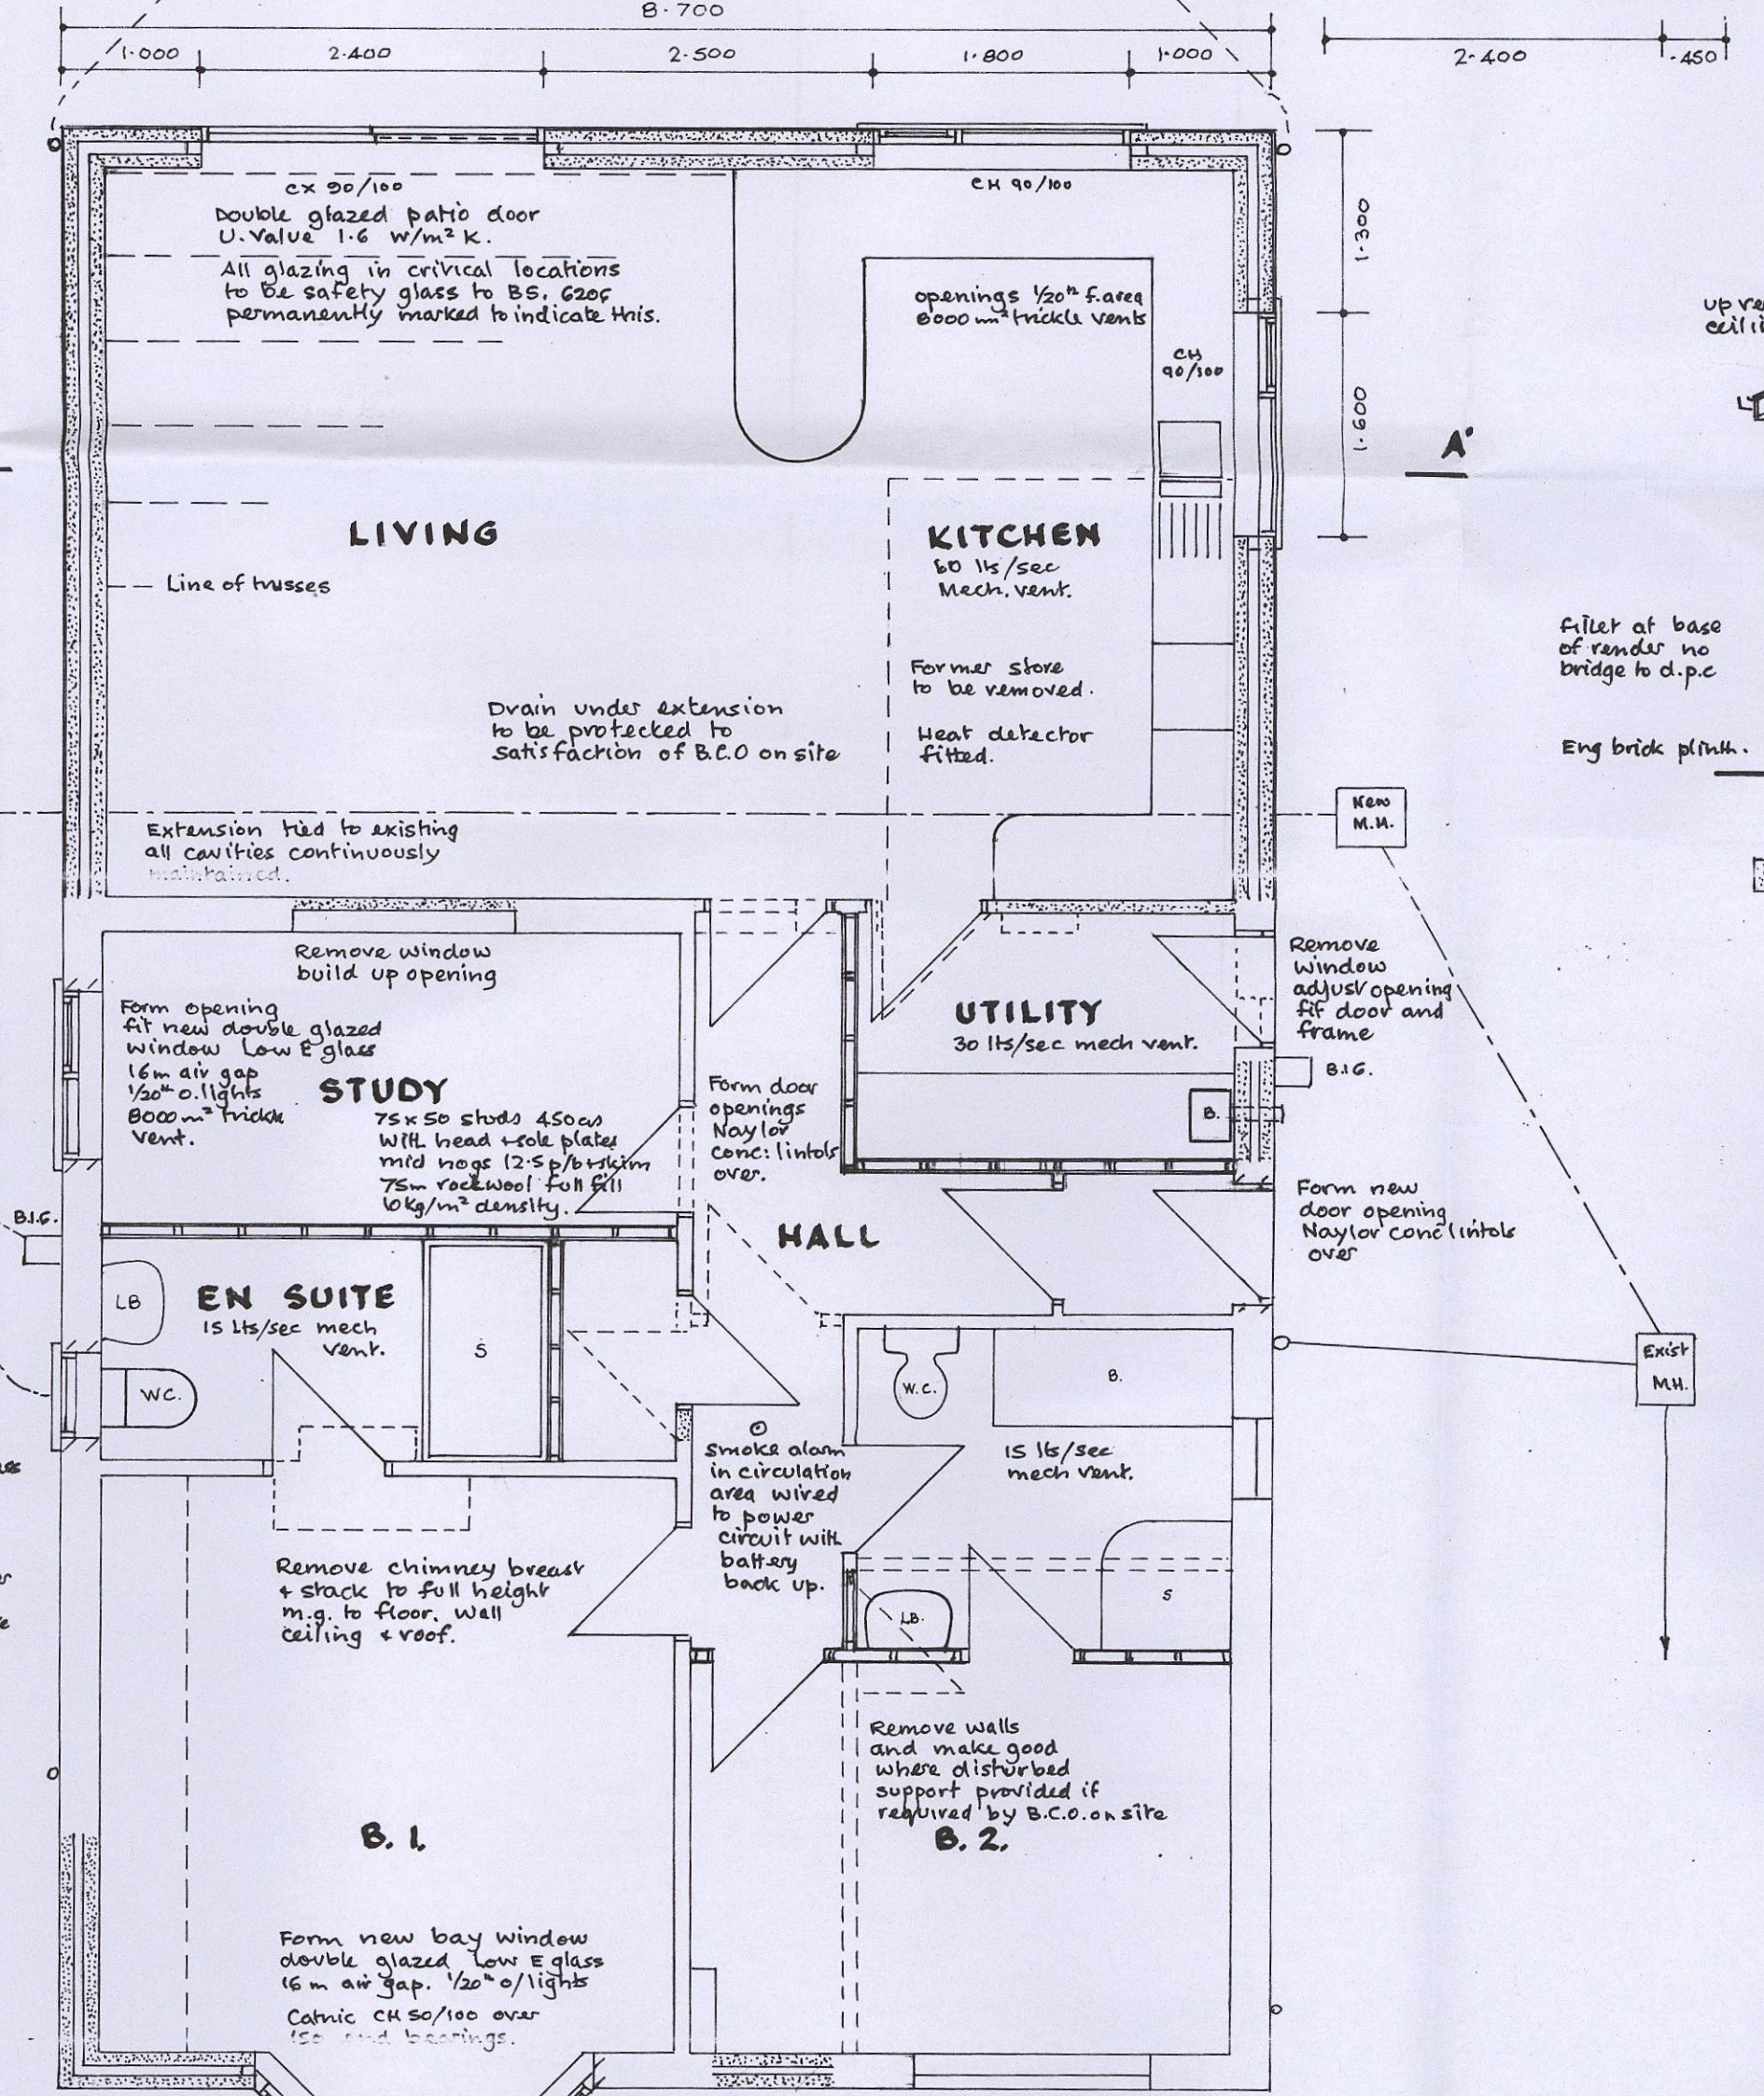

LIVING

KITCHEN

UTILITY


STUDY

EN SUITE


HALL

B.1


B.2

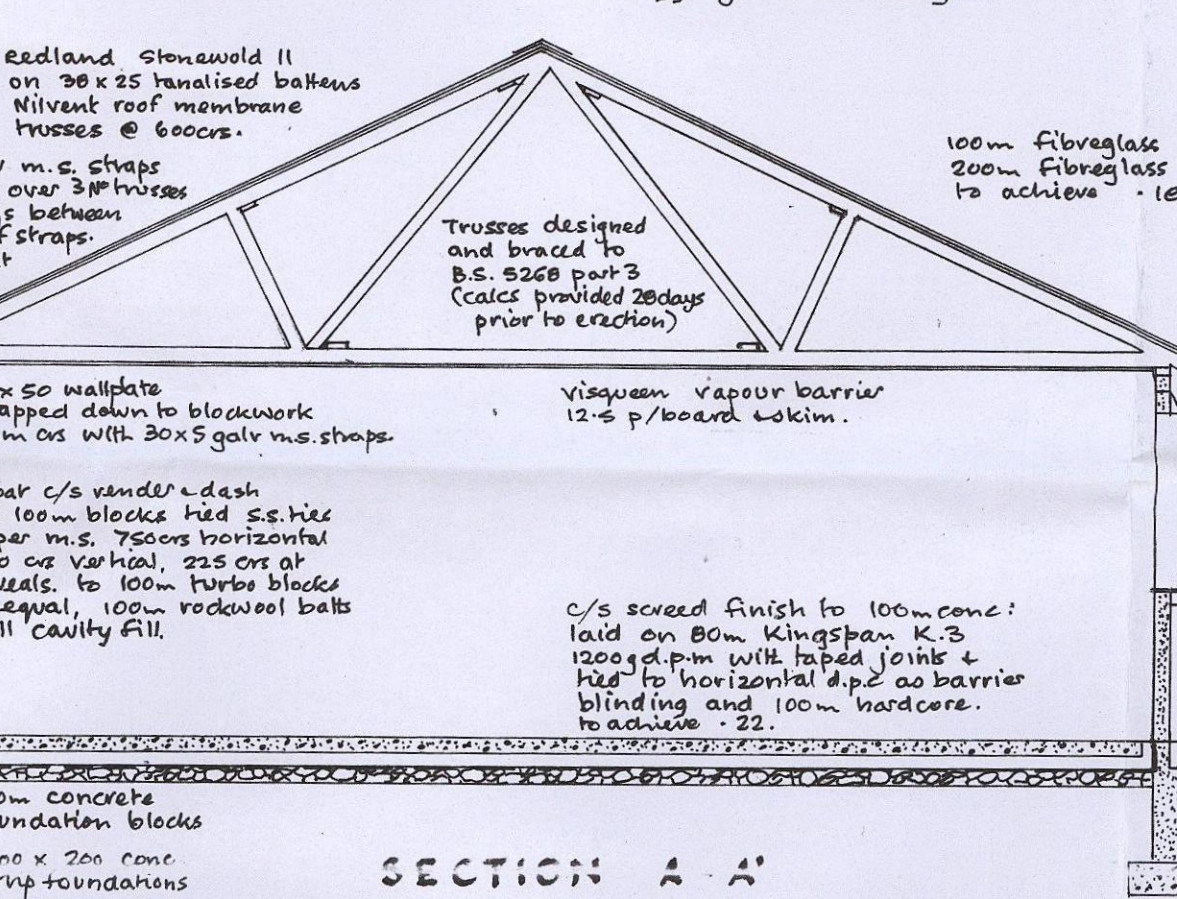


SECTION A-A'

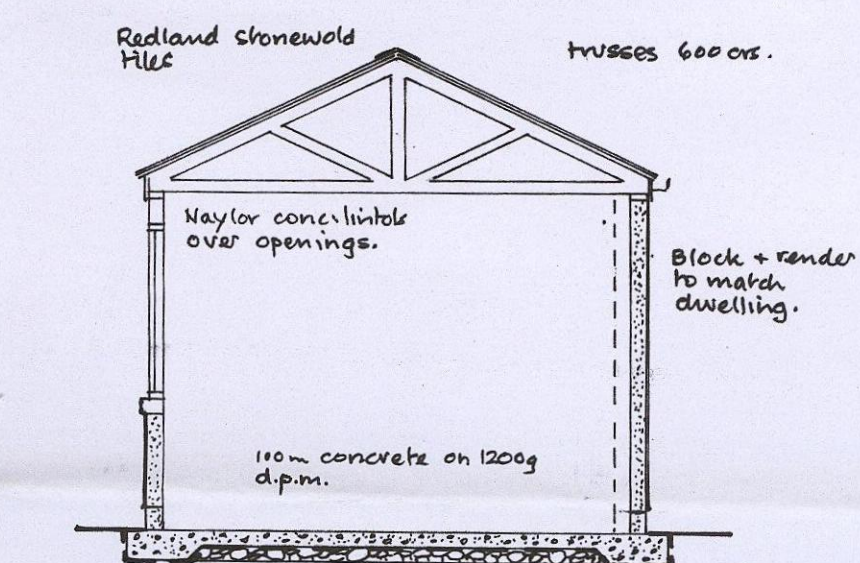

SECTION B-B'

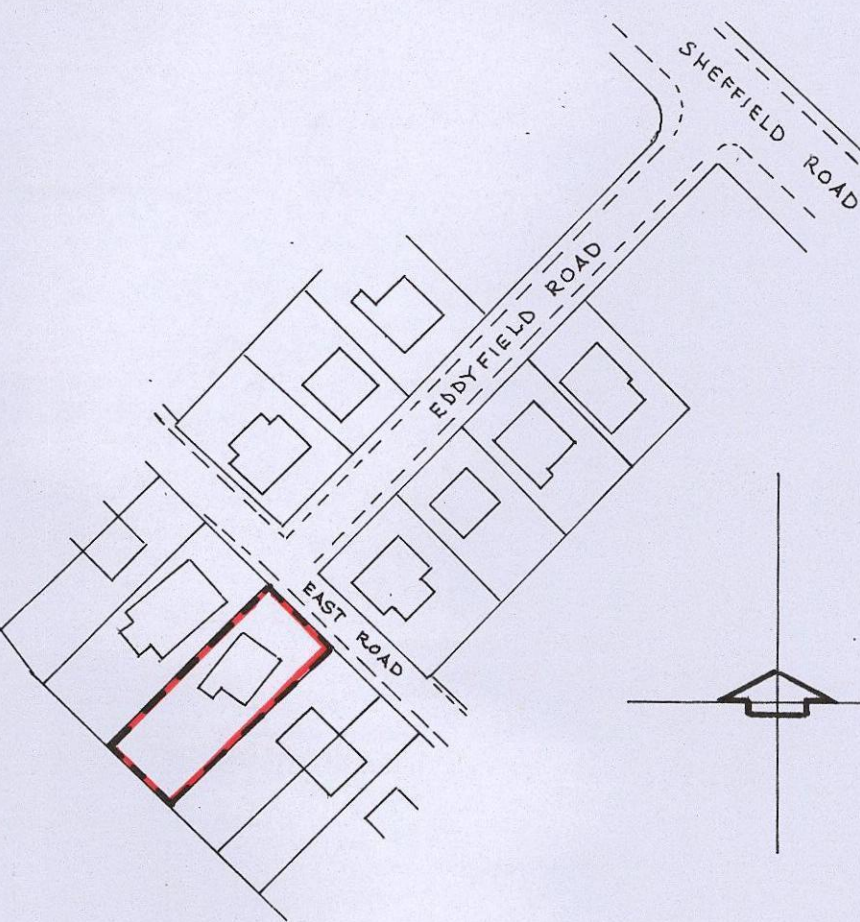

SITE PLAN 1/1250.

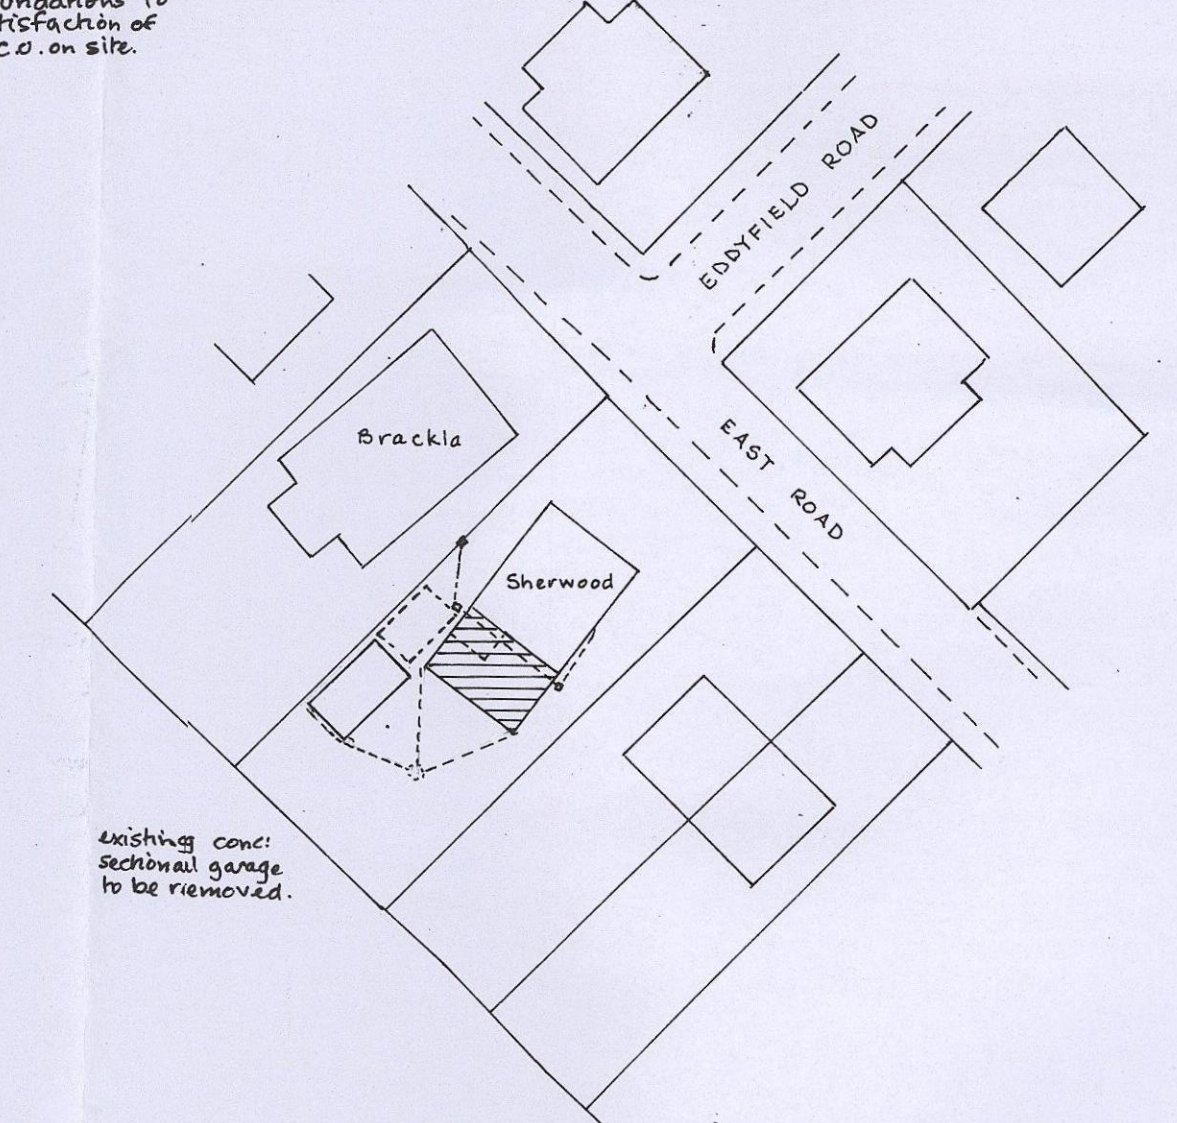

BLOCK PLAN 1/500.