


SECTION 1-1

SECTION 2-2




SECTION 3-3

SITE SECTIONS @
1:200 SCALE

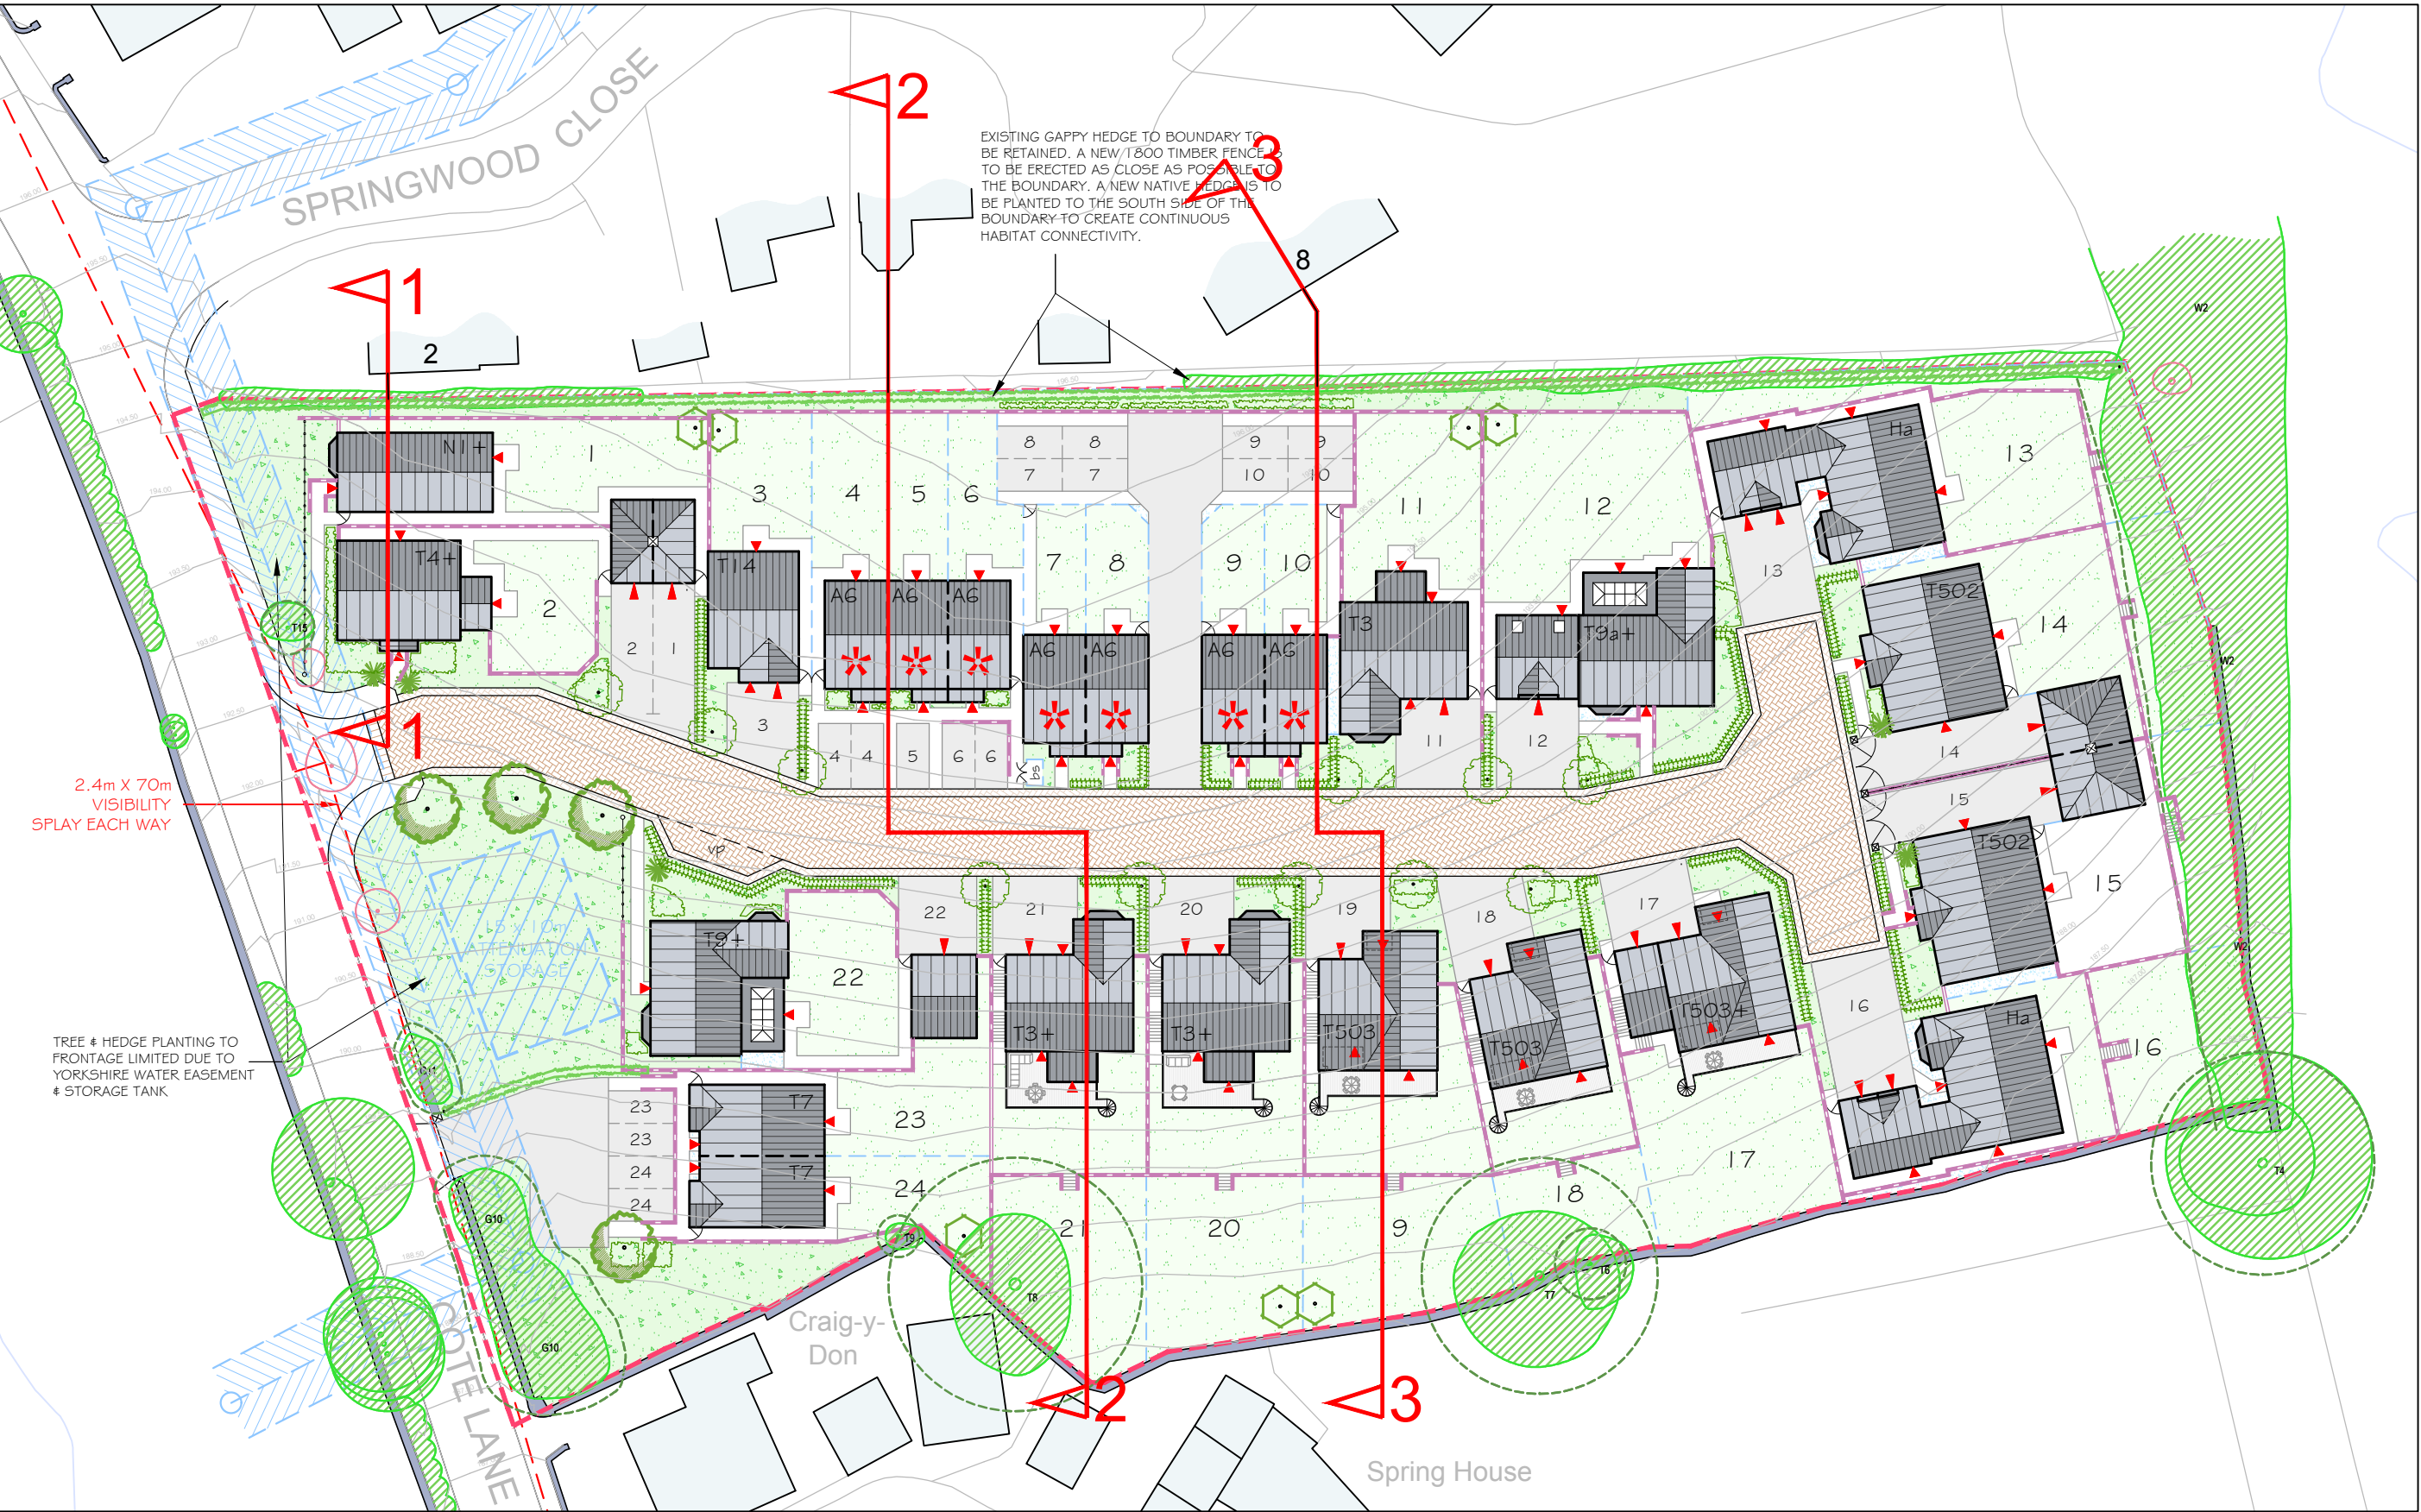

SITE LAYOUT @
1:500 SCALE

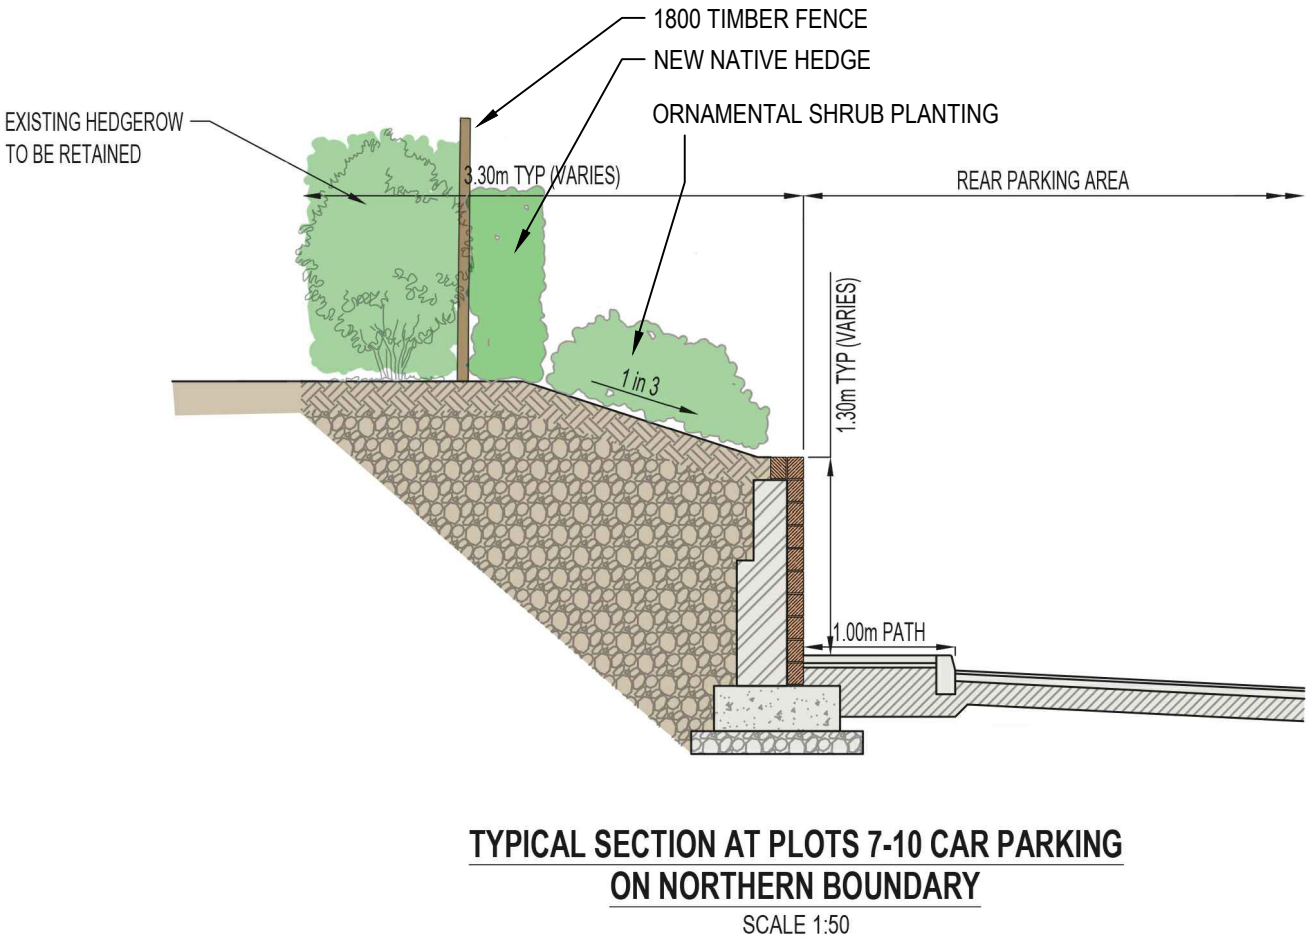

G	29.11.18	THE DRAWING HAS BEEN UPDATED TO CORRESPOND WITH THE LATEST SITE LAYOUT (P17-5149-01 - REV N)	LB	VS
F	12.11.18	THE DRAWING HAS BEEN UPDATED TO CORRESPOND WITH THE LATEST SITE LAYOUT (P17-5149-01 - REV K) AND FORTHEM ENGINEERS DETAIL	LB/RAN	VS
E	05.11.18	THE DRAWING HAS BEEN UPDATED TO CORRESPOND WITH THE LATEST SITE LAYOUT (P17-5149-01 - REV J)	RAN	VS
D	06.09.18	THE DRAWING HAS BEEN UPDATED TO CORRESPOND WITH THE LATEST SITE LAYOUT (P17-5149-01 - REV H)	RAN	VS
C	29.08.18	THE DRAWING HAS BEEN UPDATED TO CORRESPOND WITH THE LATEST SITE LAYOUT (P17-5149-01 - REV G) WITH AN ADDITIONAL SECTION BEING ADDED	RAN	VS
B	17.08.18	THE DRAWING HAS BEEN UPDATED TO CORRESPOND WITH THE LATEST SITE LAYOUT (P17-5149-01 - REV F)	RAN	VS
A	06.06.18	THE DRAWING HAS BEEN UPDATED TO CORRESPOND WITH THE LATEST SITE LAYOUT (P17-5149-01 - REV C)	RAN	VS

REV	DATE	DESCRIPTION	BY	CHECK
-----	------	-------------	----	-------



CLIENT: BERKELEY DEVEER	DRAWING NUMBER: P17:5149:08 - G
PROJECT: PROPOSED RESIDENTIAL DEVELOPMENT COTE LANE, THURGOLAND	SCALE @ A1: 1:200 & 1:500
DRAWN: RAN	DATE: MAY '18
CHECKED: VS	DATE: MAY '18

14 MARINER COURT / CALDER PARK / WAKEFIELD / WF4 3FL
01924 383322 / www.jrpassoc.co.uk / info@jrpassoc.co.uk
jrpassoc is a trading style of John R Paley Associates Limited