


Rear

front


side

side to
NO 2

prefabricated truss rafter roof pitch
30° rafters strapped down wall at max
600 mm ctrs with 1200x30x3mm galv ms
straps plugged and screwed to wall and
turned into bed joints

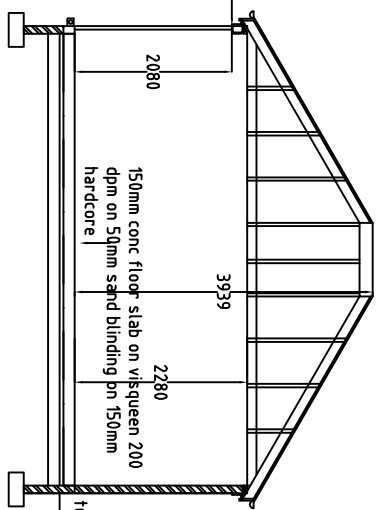

section
AA

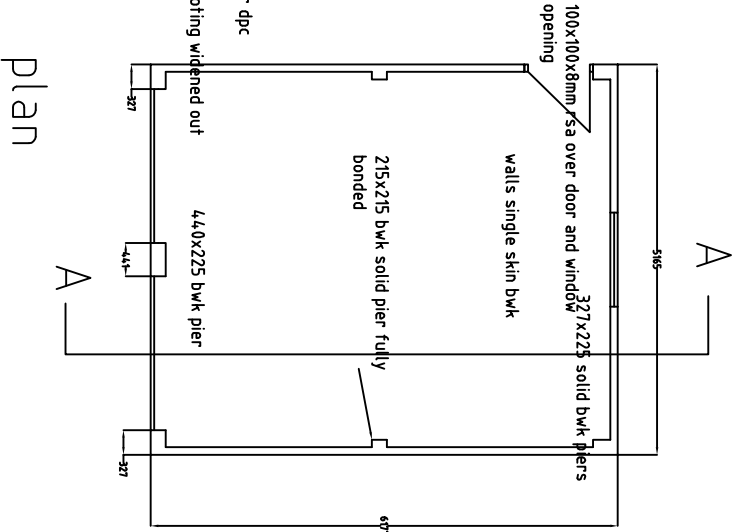

plan