



EXISTING AND PROPOSED SHOPFRONT ELEVATION AND SECTION AT 50 HIGH STREET, WOMBEWELL, S73 8BH-1:50 - A3

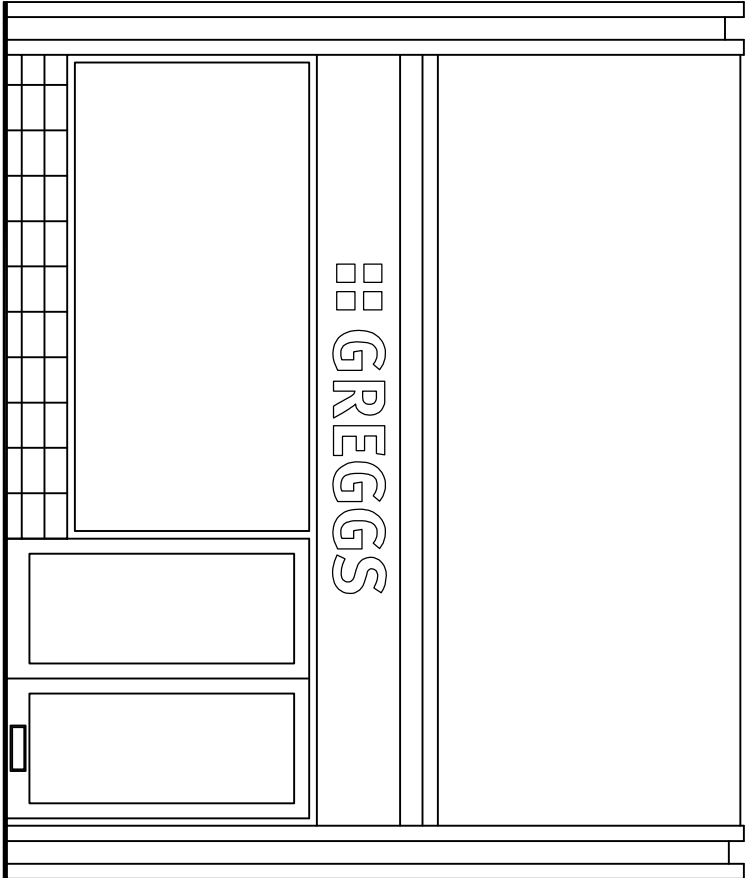


EXISTING SHOPFRONT ELEVATION

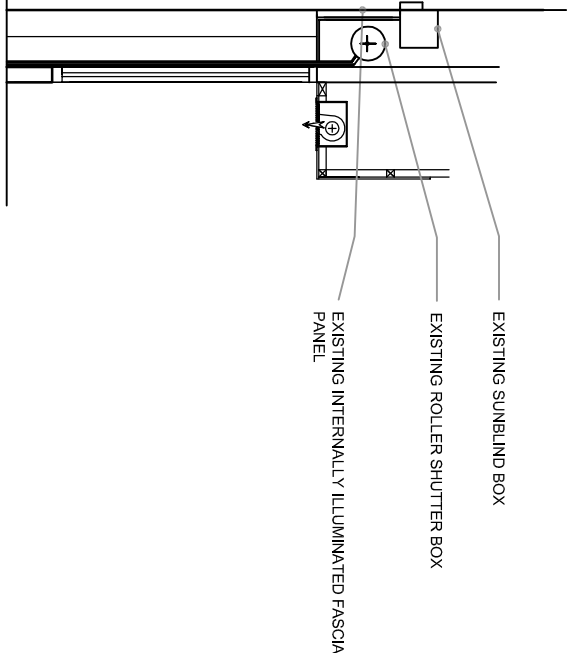



EXISTING SHOPFRONT SECTION

- NEW SLIMLINE INTERNALLY ILLUMINATED BADGE SIGN GREGGS SIZE 1- 2350x600mm. SIGN BOX CONSTRUCTED FROM 10g ALUMINIUM STOVE ENAMELLED BLUE TO BS 18653. 'GREGGS' LETTERING IN FRET CUT OPAL PERSPEX WITH NONILLUMINATED 25mm RETURNS. QUATRO DOTS FRET CUT PERSPEX TO PANTONE 471. LETTERS AND QUATRO DOTS ILLUMINATED ONLY.
- EXISTING ELECTRIC PUNCHED AND GLAZED ALUMINIUM ROLLER SHUTTER TO REMAIN AS EXISTING. TO REMAIN RECESSED BEHIND FASCIA SIGN.
- SLIDING DOORS TO BE FLUSH GLAZED 100 x 45mm ALUMINIUM SECTIONS TO BE FINISHED BEIGE TO MATCH RAL 1001. PROVIDE AND INSTALL STEEL INSET HANDLES. ALL GLAZING WORKS TO BE IN ACCORDANCE WITH SAFETY GLASS BS 6206.

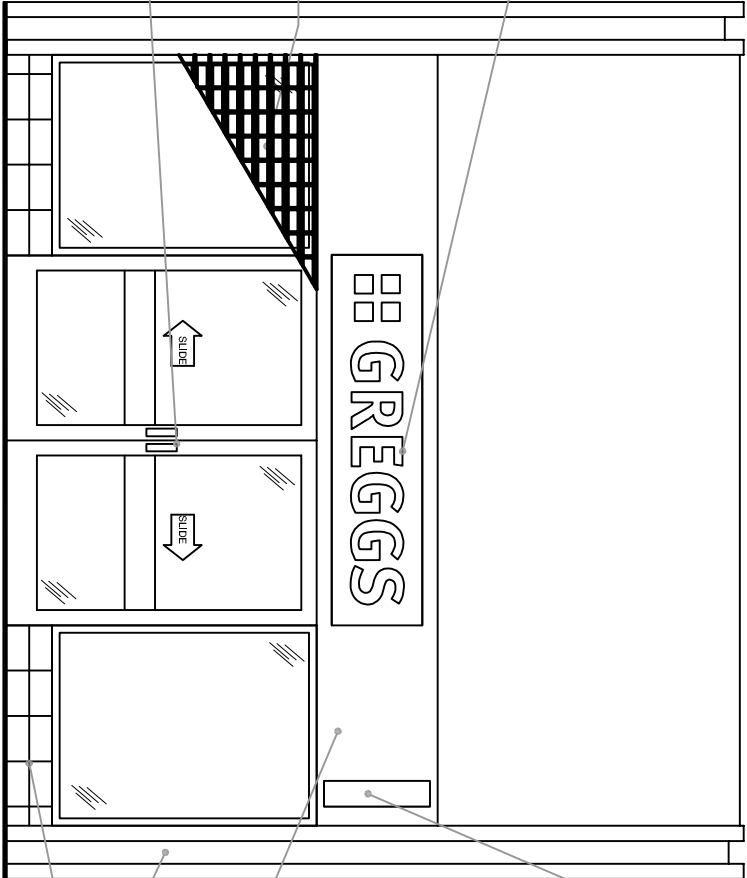

PROPOSED SHOPFRONT ELEVATION

- NEW PROJECTING SIGN TO SUPPLIED AND FITTED BY SIGNAGE CONTRACTOR.
- INTERNALLY ILLUMINATED BOX CONSTRUCTION FROM 10g ALUMINIUM STOVE ENAMELLED BEIGE TO MATCH RAL1001. LETTERS AND QUATRO DOTS ILLUMINATED ONLY. 'GREGGS' LOGO IN APPLIED WHITE VINYL.
- SHOPFITTER TO REMOVE EXISTING FASCIA, SOFFIT ETC. AND REPLACE WITH NEW EXTERNAL QUALITY PLYWOOD FACED ON ALL EXPOSED EDGES WITH ALUMINIUM PANELS STOVE ENAMELLED BEIGE TO MATCH RAL 1001.
- THOROUGHLY CLEAN AND REPAINT FULL HEIGHT OF PLASTERERS STALLRISER TO BE FACED IN FREE ISSUE TILES (300 x 150mm), FINISHED BEIGE.

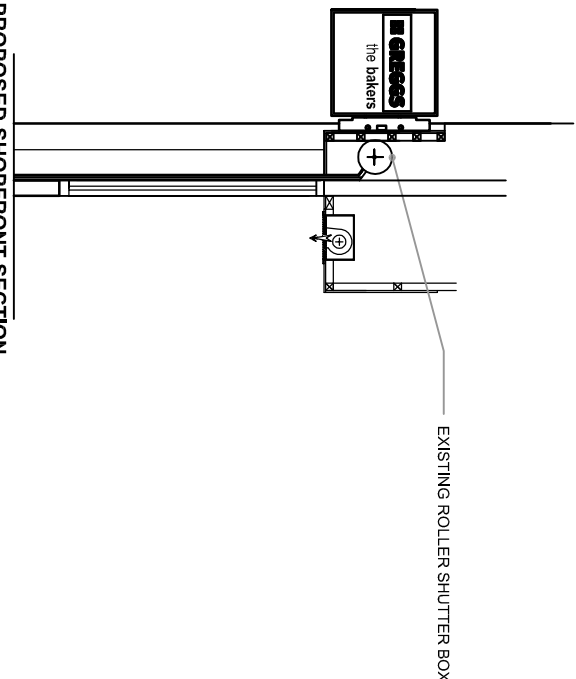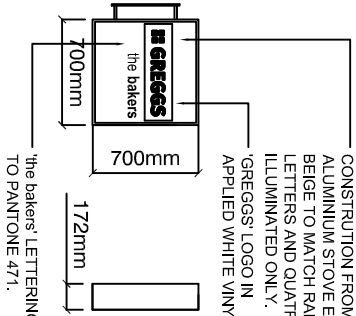

PROPOSED SHOPFRONT SECTION