


10/250

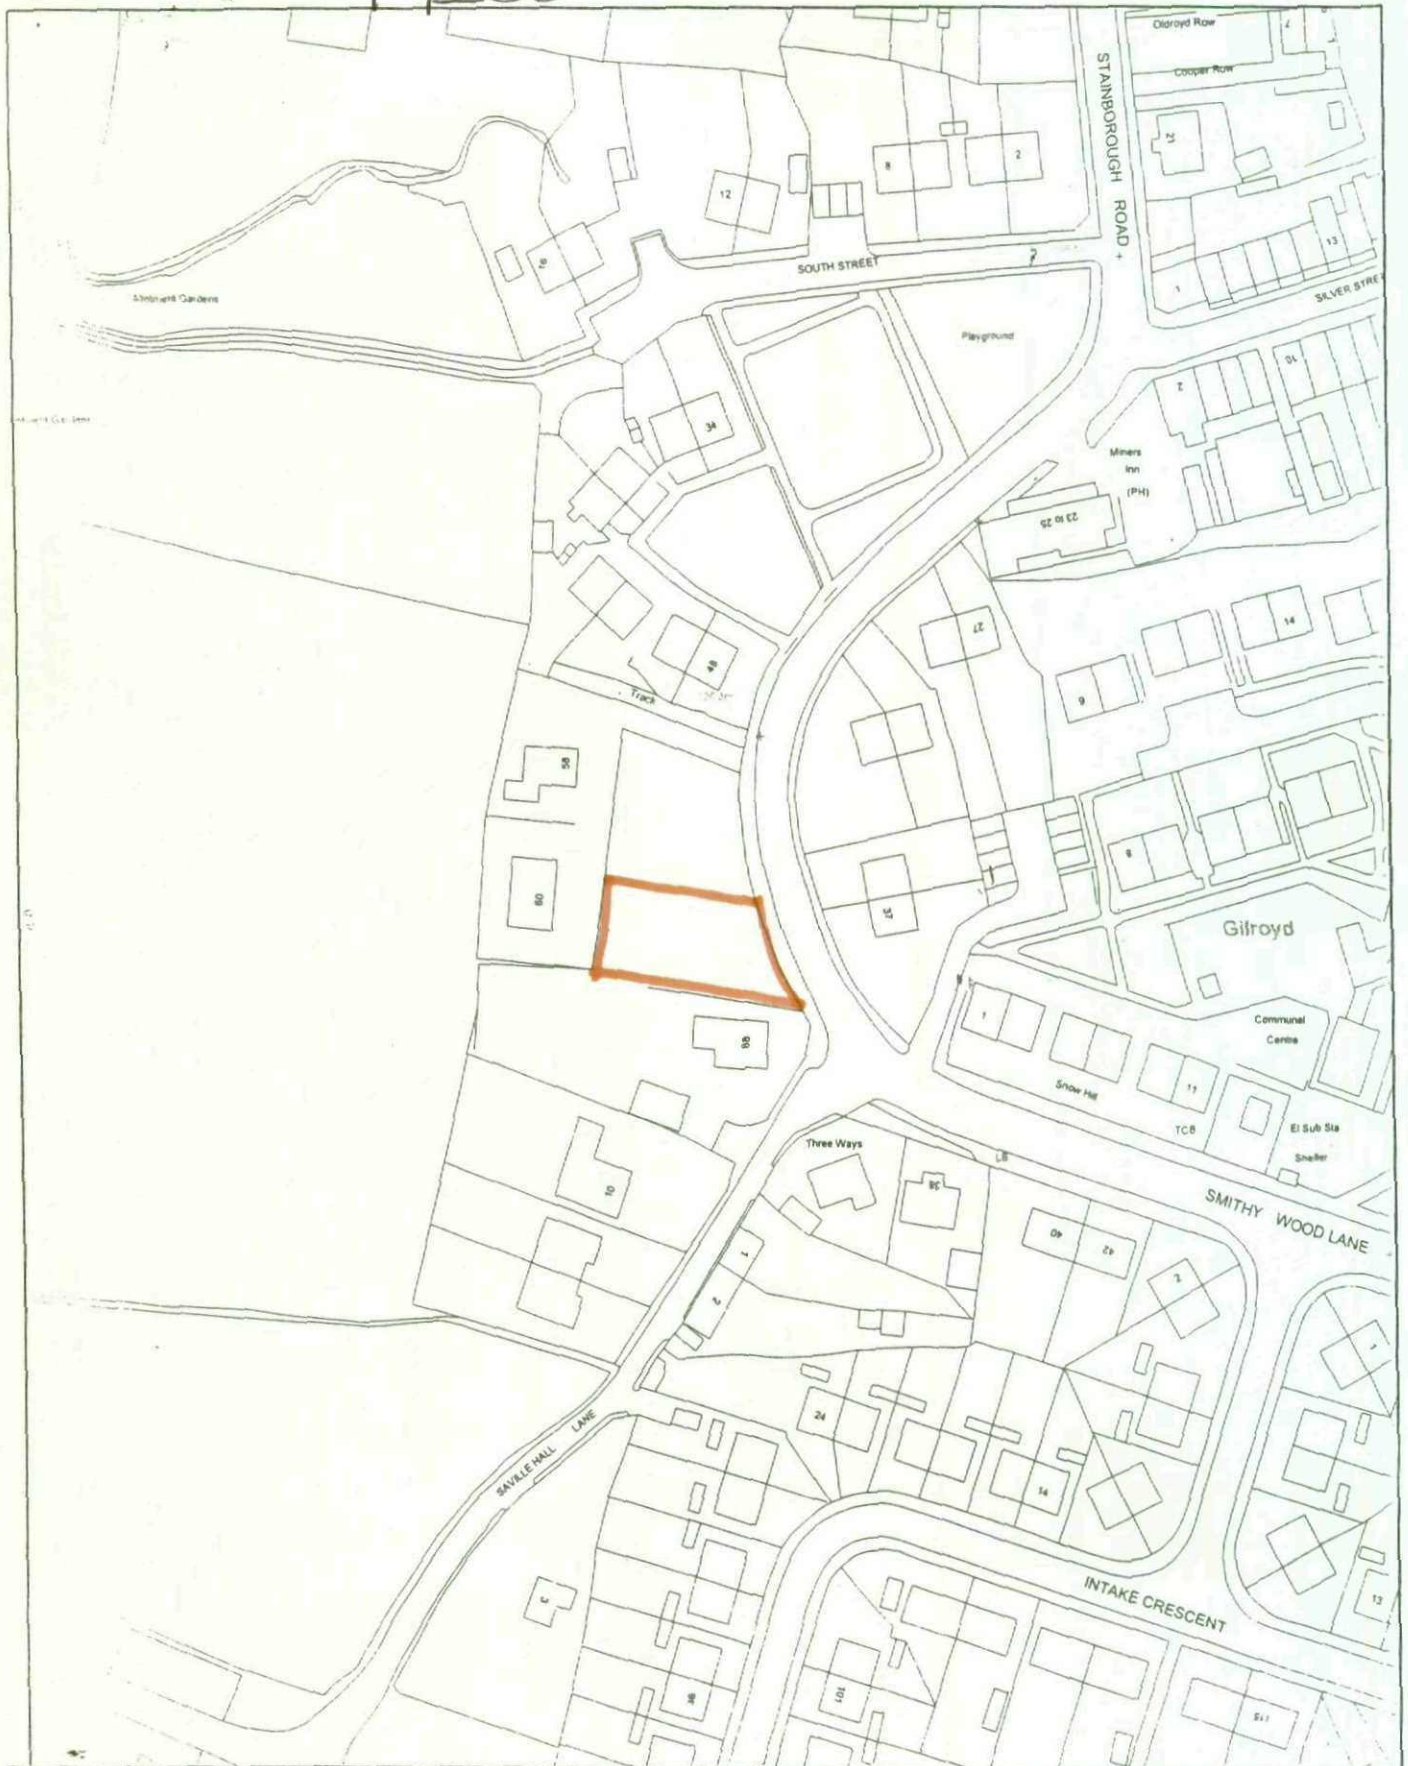

1:500



Playground

23 to 25

27

6

Track

108.8m


34

48

58

60

The site

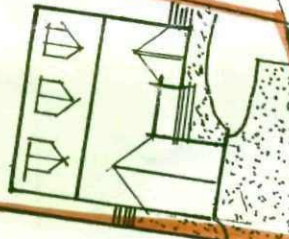

69

37

1

Snow Hill

Three Ways

LB

38

10

40

42

1

2