


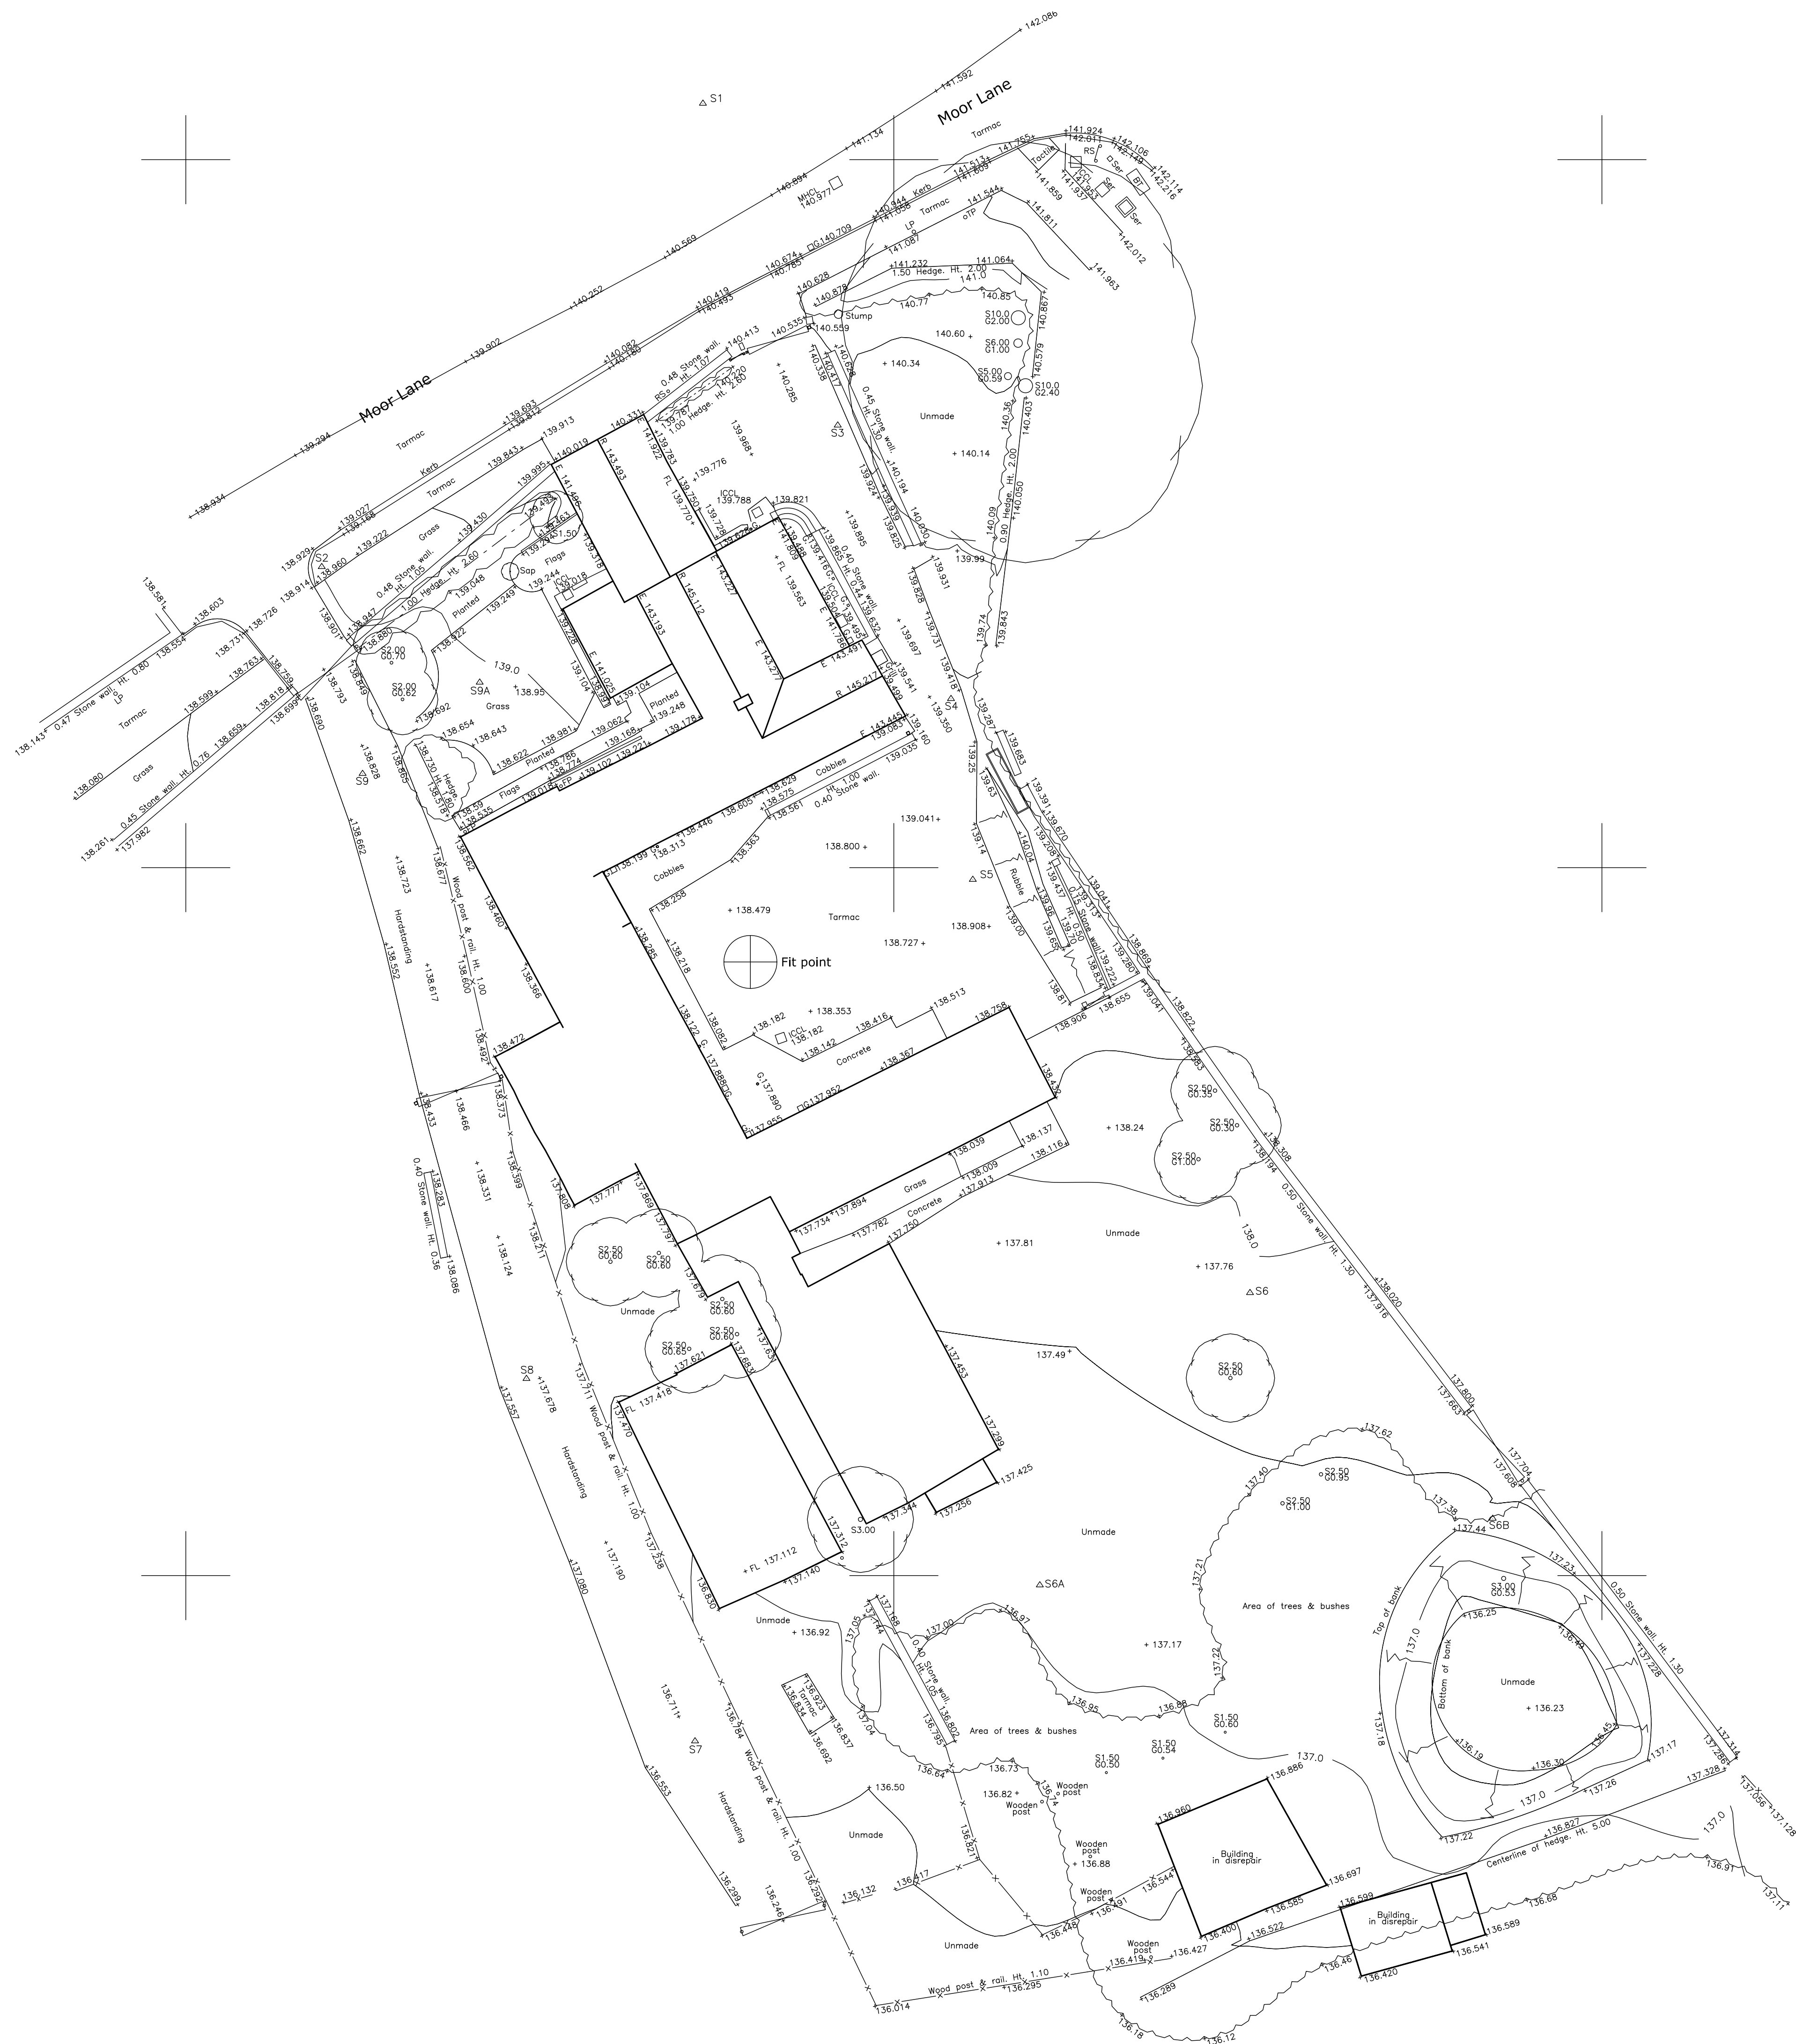

Station	Easting	Northing	Level
S1	434829.214	400363.175	141.105
S2	434807.680	400336.994	139.020
S3	434836.830	400344.992	140.139
S4	434843.228	400329.539	139.392
S5	434844.460	400319.324	138.997
S6	434860.118	400395.979	137.927
S7	434828.768	400270.649	136.674
S8	434819.245	400291.126	137.660
S9	434809.989	400325.309	138.770
S10	434870.052	400240.779	136.127
S6A	434848.246	400279.462	137.142
S6B	434873.830	400283.224	137.467
S9A	434816.604	400330.469	138.934

 HAYCOCK & TODD	
LAND SURVEY CONSULTANTS•ARCHITECTURAL SURVEYORS The Hollies, 43 Church Street, Royston, Barnsey, S71 4QU T : 0 1 2 2 6 7 0 9 6 3 0 F : 0 1 2 2 6 7 0 9 6 3 1 E : info@land-surveying.co.uk W : land-surveying.co.uk	
SITE SURVEY	
STONE BAR FARM MOOR LANE BIRDWELL	
Sheet 1 of 1 Datum GRID: Related to Ordnance Survey using One Point Location on Station S1, Orientation at OS Grid North.	Surveyed by SH, RF Drawn by SH Date of Survey September 2017 Scale 1/200 Survey Job No.
S8940	
LEGEND Manhole shown thus  Inspection Cover  Lampost  Telegraph Post  Electricity Poles  Road Traffic Signs  Traffic Lights  British Telecom  Cable Television  Fire Hydrant  Stopcock Water  Unknown Stopop ☐ MH ☐ IC ☐ O LH ☐ Gully ☐ LP ☐ TP ☐ EP ☐ RS ☐ TL ☐ DATV ☐ FH ☐ SV ☐ SW ☐ GSC ☐ GSC ☐ SCS Spot Level  Kerp Line  Fence Line Hedge Line Contours 5m interval Contours 1m interval Tree Spread Grn Cover Level Invert Level Foul Drain Surface Water Unknown Service Survey Station +123.562  Wood post, a.gn Or S 1.50 CL 112.335 IL 111.733 → g Serv 