


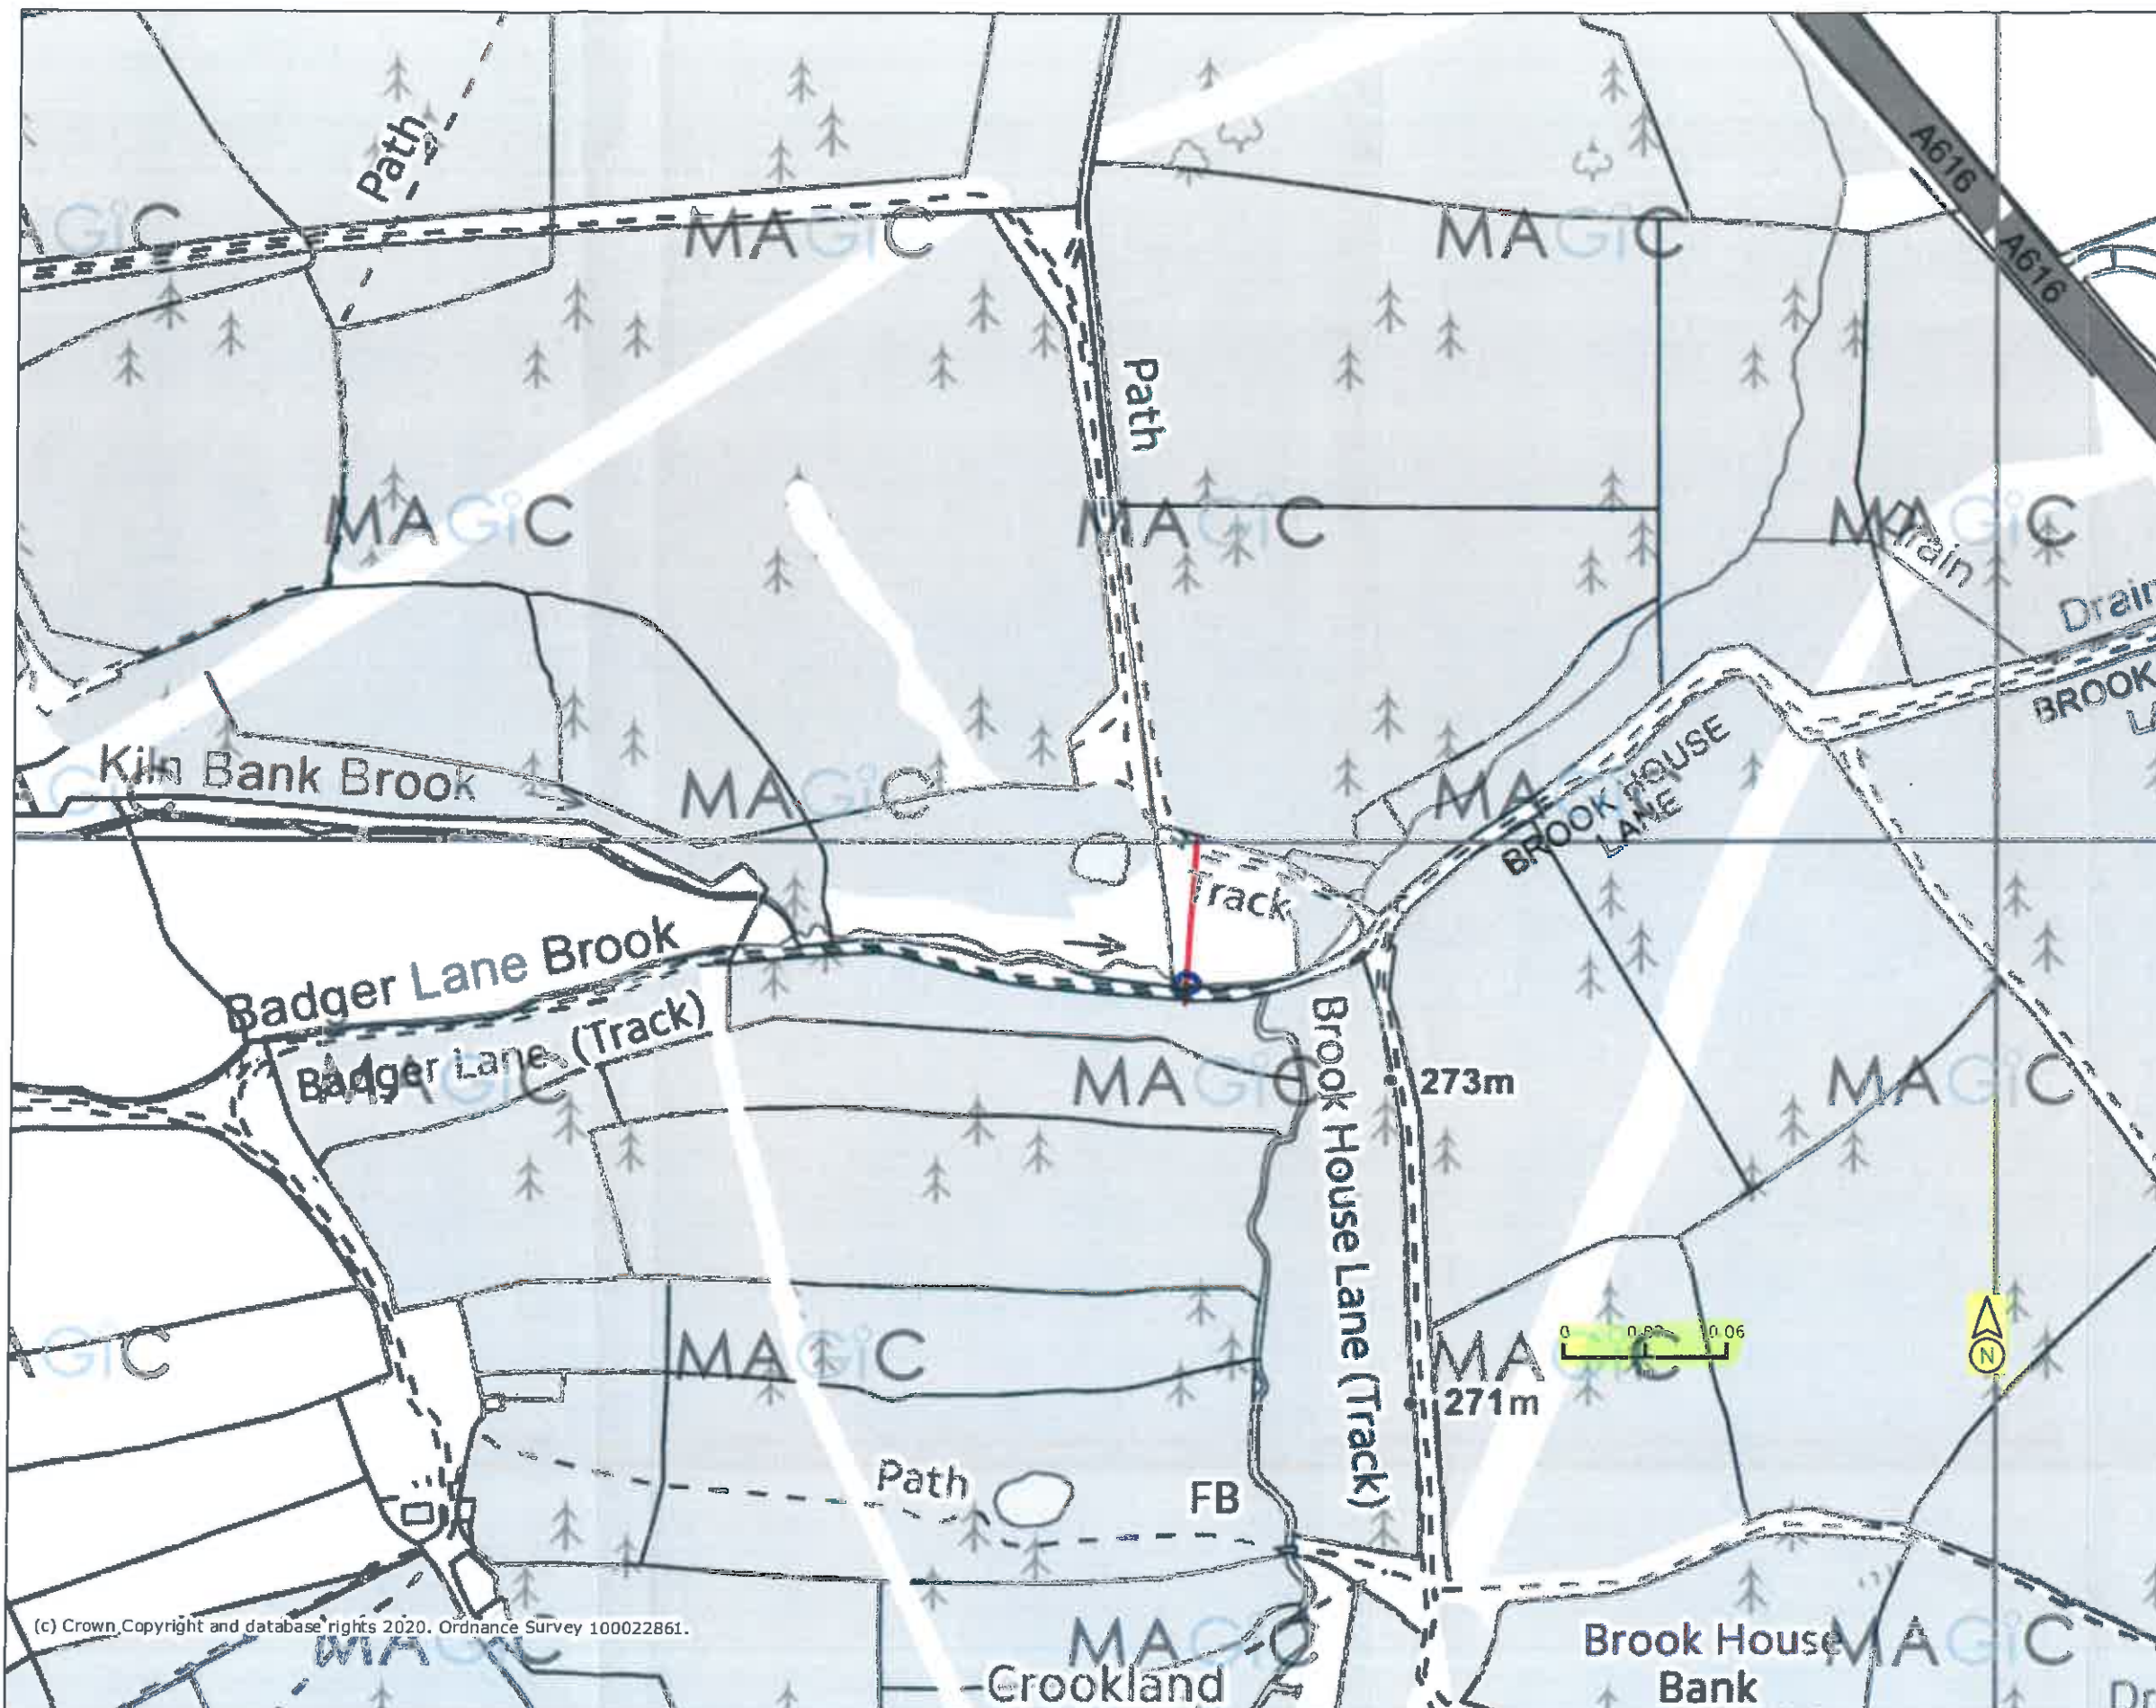

KEY

- / - NEW SECTION OF STONE TRACK
- o - PIPED CULVERT TO CROSS STREAM

Projection = OSGB36
 xmin = 419100
 ymin = 400700
 xmax = 420300
 ymax = 401300



Map produced by MAGiC on 22 January, 2020.
 Copyright resides with the data suppliers and the map must not be reproduced without their permission. Some information in MAGiC is a snapshot of the information that is being maintained or continually updated by the originating organisation. Please refer to the metadata for details as information may be illustrative or representative rather than definitive at this stage.