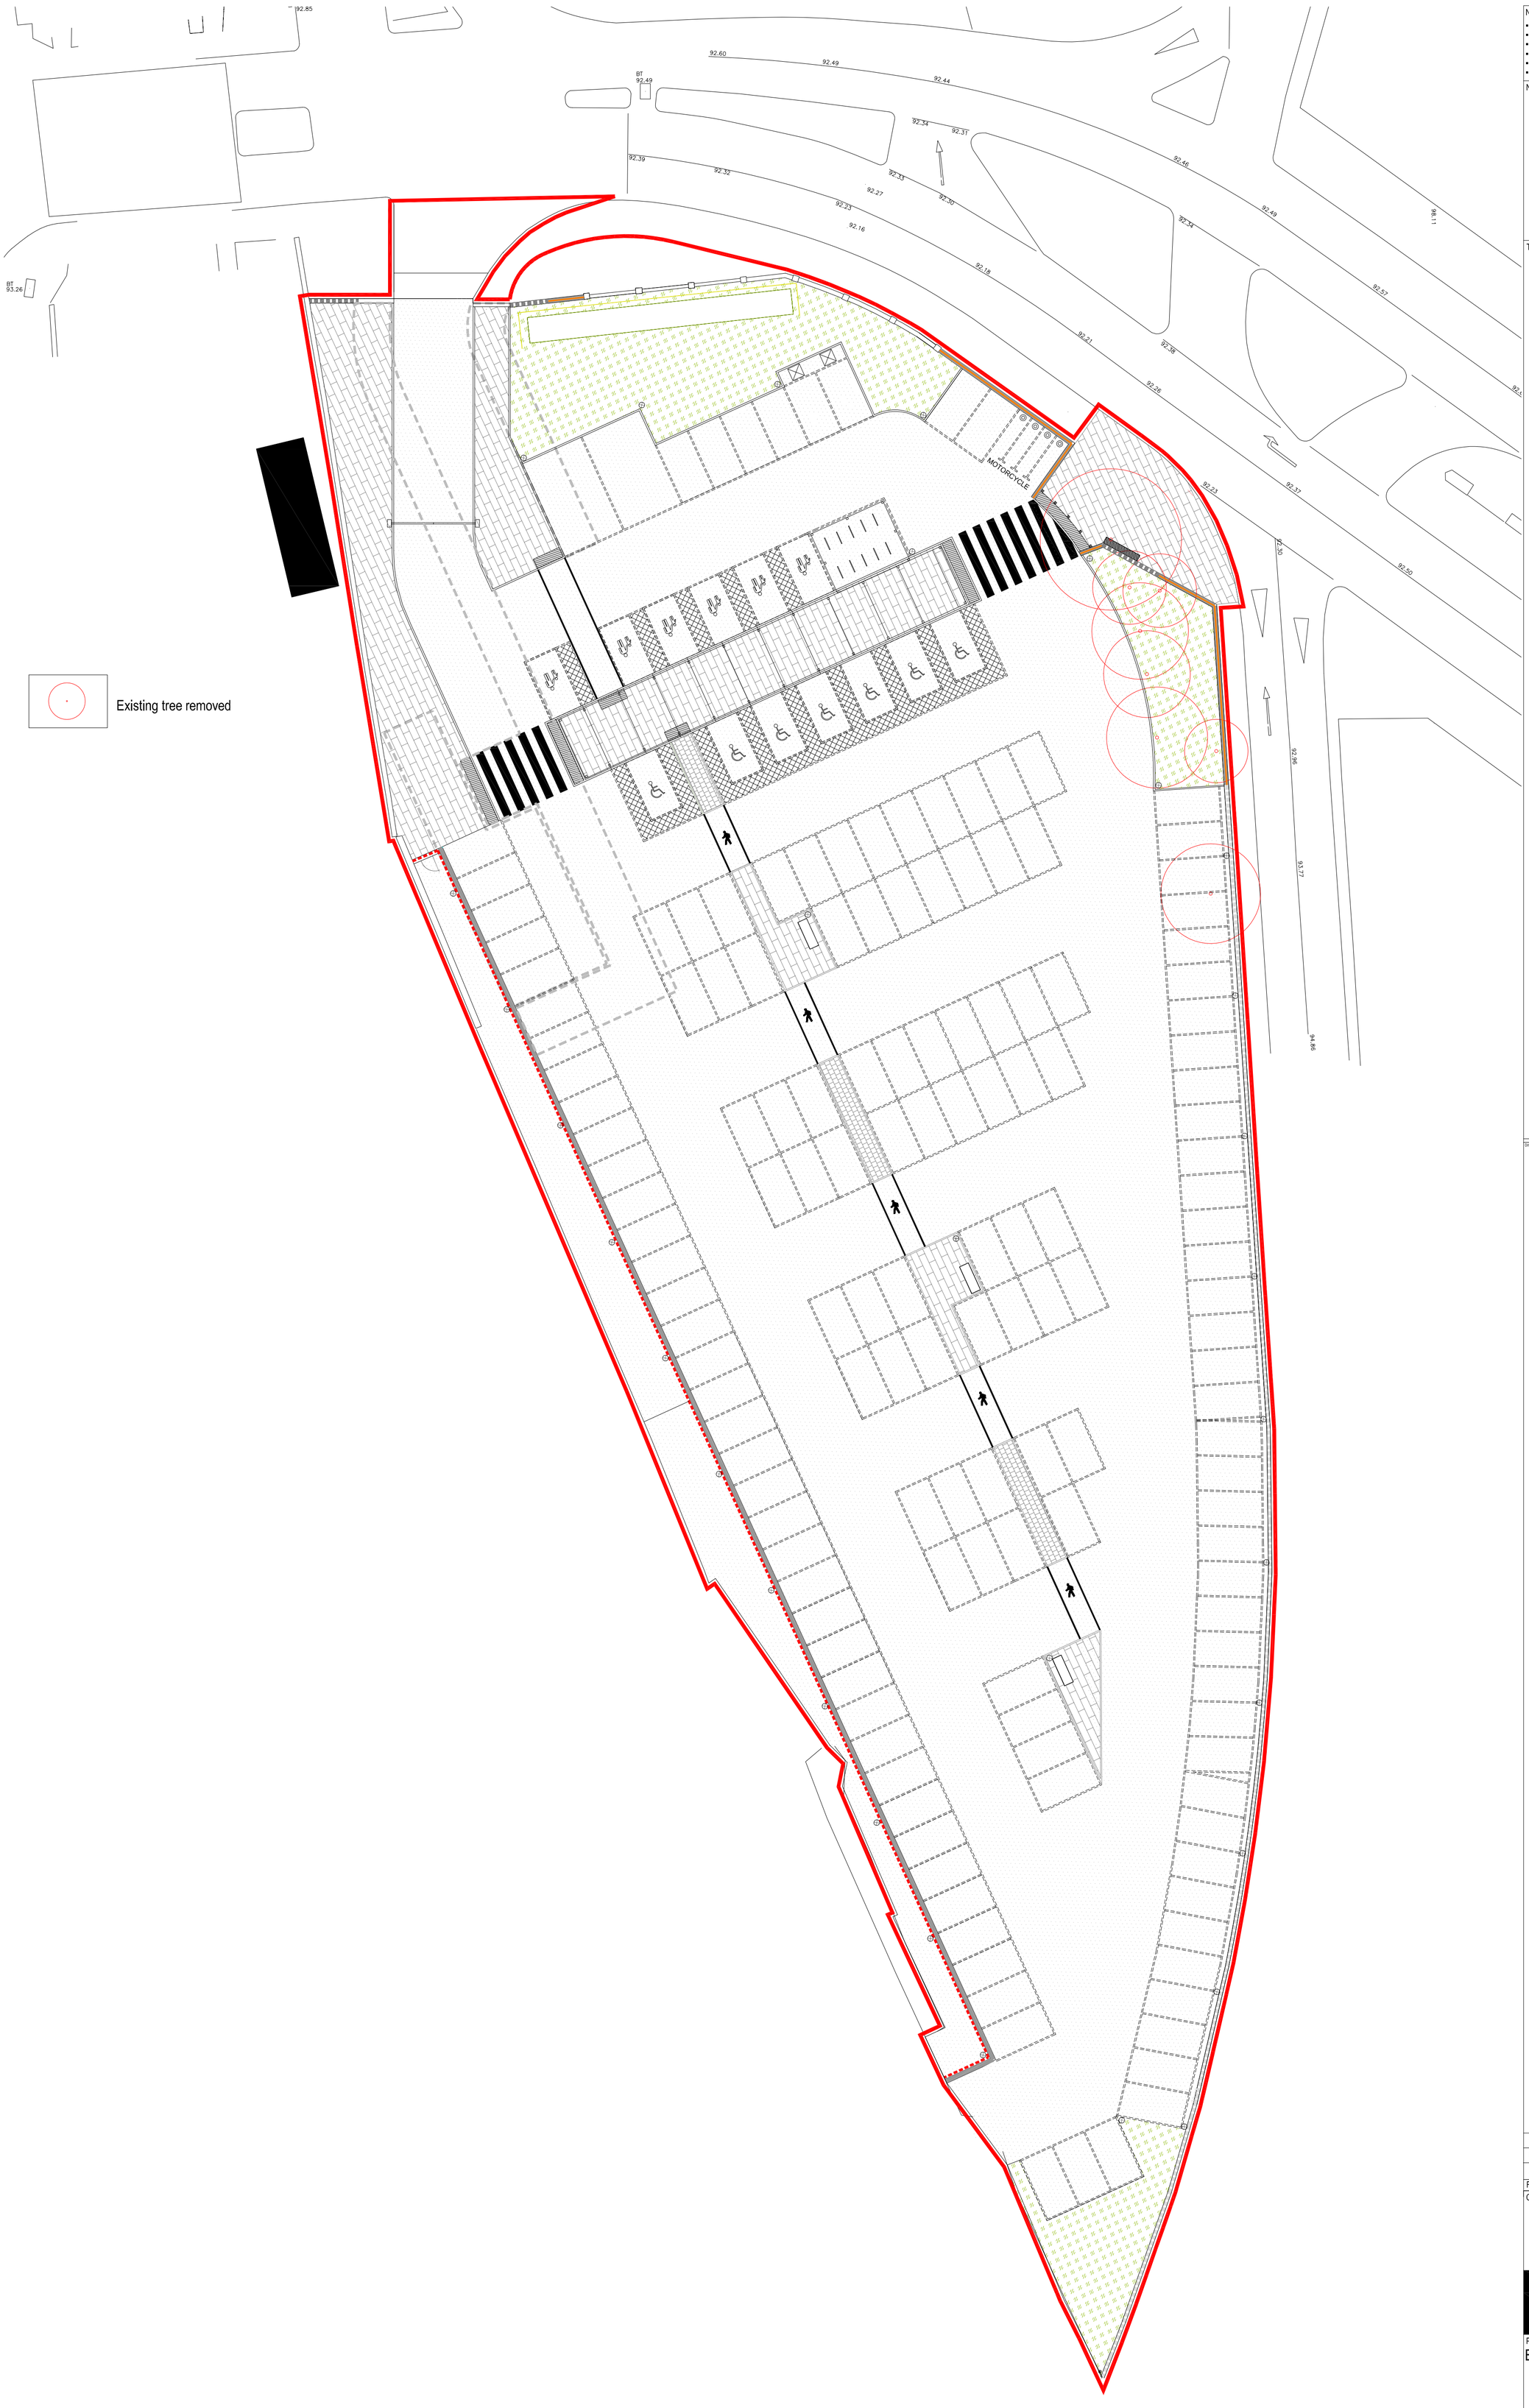


Existing tree removed

SCALE 1:250 @ A1

0 5 10 20

Meters

Notes:

- This drawing is copyright.
- Do not scale dimensions from this drawing.
- This drawing is to be read in conjunction with all other relevant drawings
- All discrepancies on this drawing are to be reported to the architect.
- Do not modify any element of this drawing.
- Use drawing only for purpose(s) Issued.

North Sign / Key Plan

The following external model files are included within this drawing:

Rev	Date	Revision Notes	Dn	Rv
D	09/02/14	Trees to be removed updated following tree survey Drawing title updated	RW	SL
C	09/02/15	Stone removed from trafficked areas	RW	SL
B	12/11/14	planning Issue	RW	SL
A	11/11/14	issued for client comment	RW	SL

Client / Contractor

IBI

Intelligence
Buildings
Infrastructure

www.ibigroup.com

Project

BARNSLEY CEAG CAR PARK LANDSCAPING

Drawing Title

EXTERNAL WORKS
TREE WORKS PLAN

Job Number	Drawing Originated Date	PAS 1192 Status Code
6740	21/01/2015	-
Scale@A1	Purpose	
1:250	PLANNING	

Drawing Number	Revision
6740_SP(90)007	D