


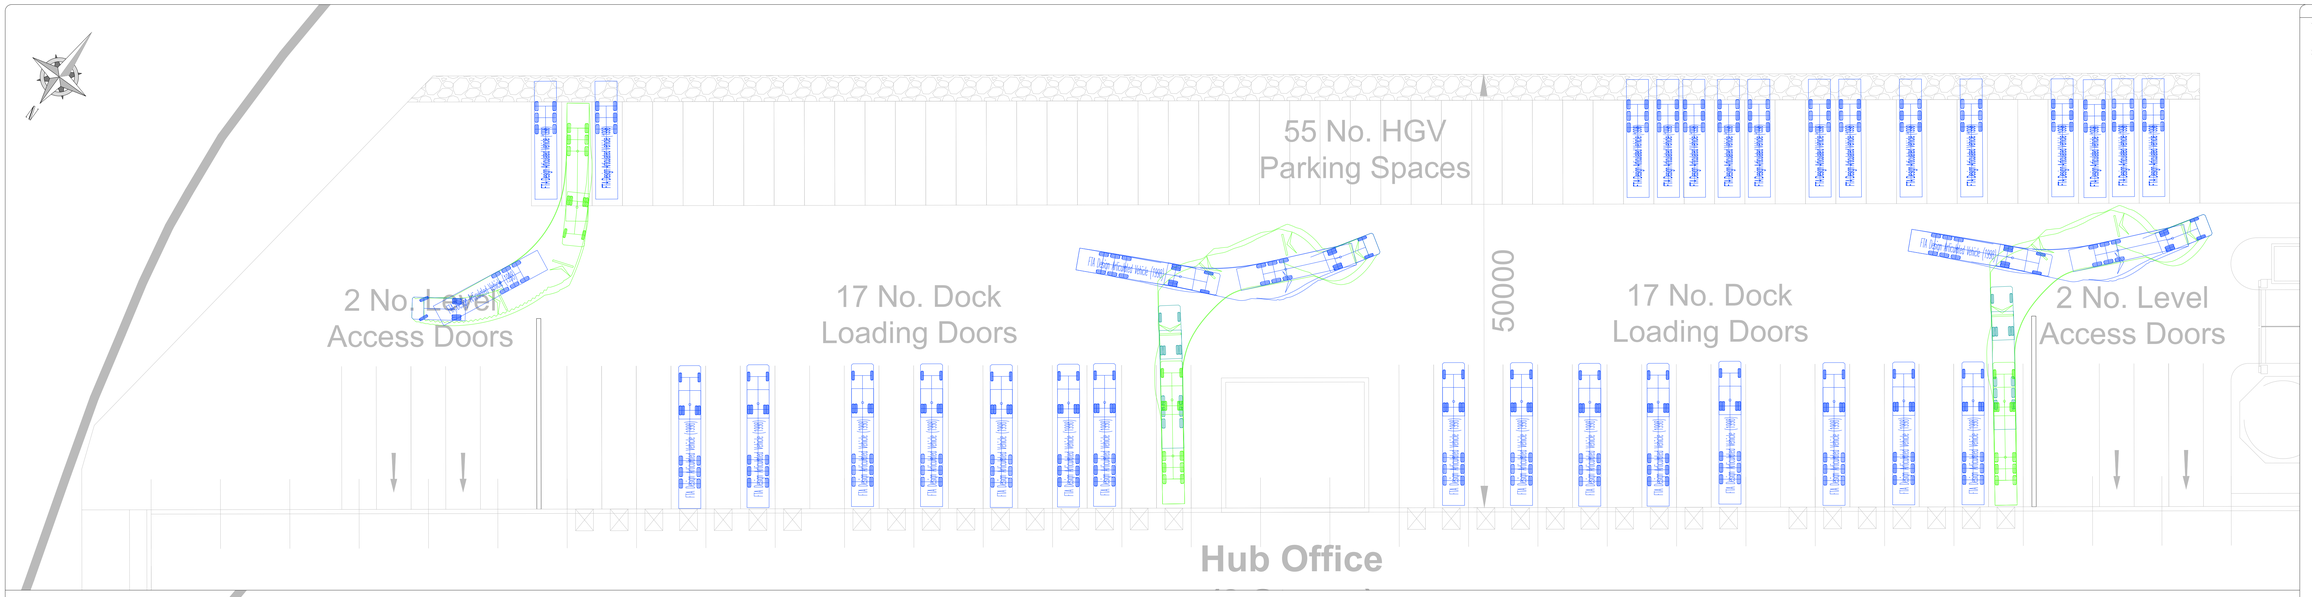


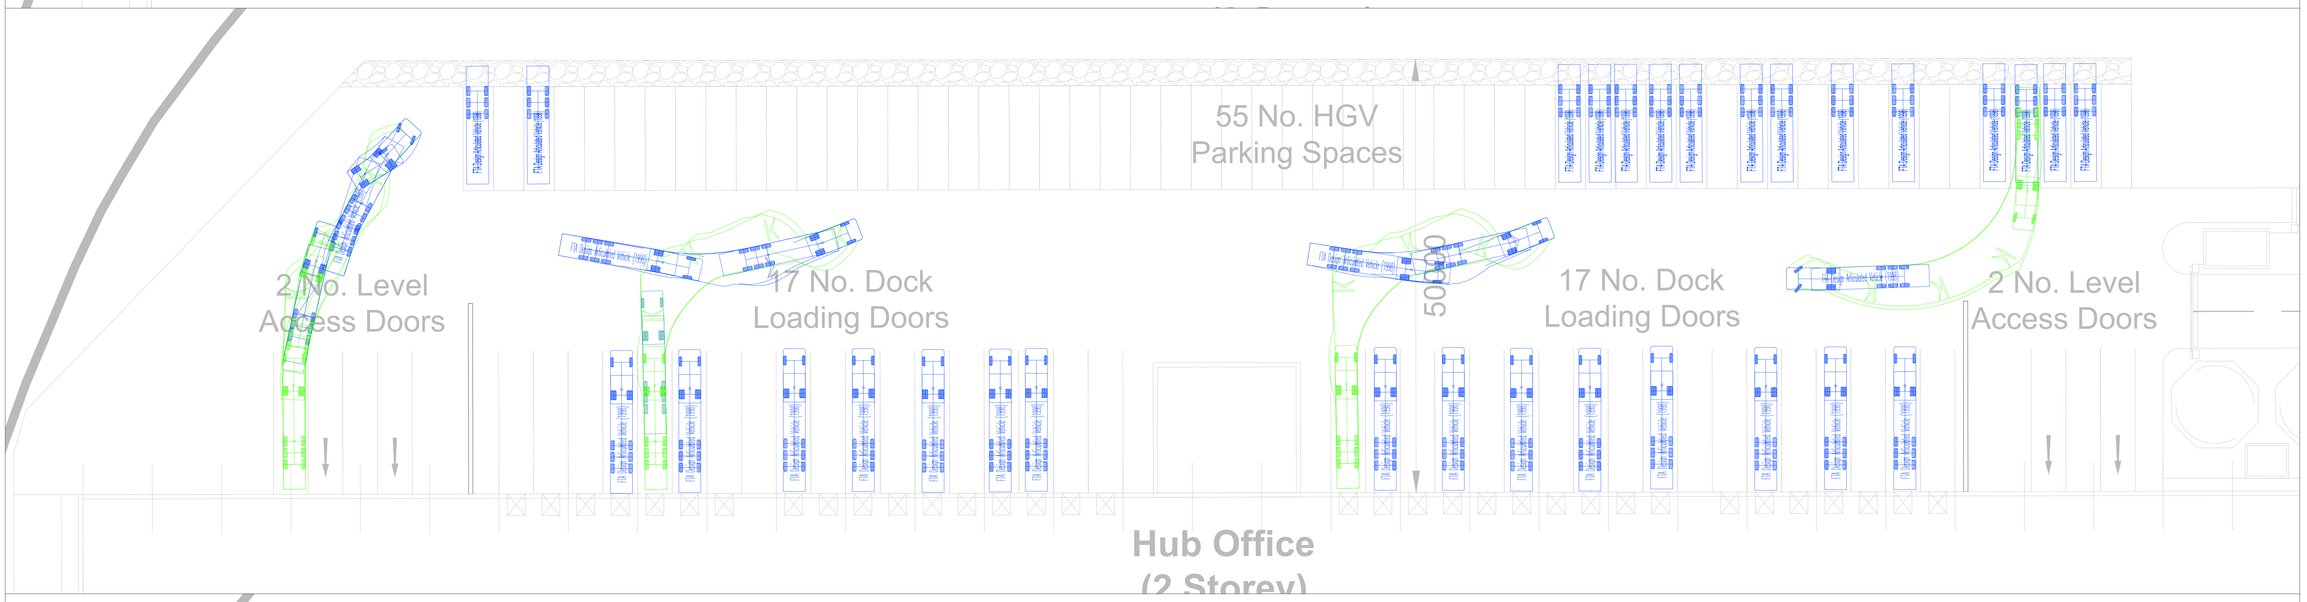

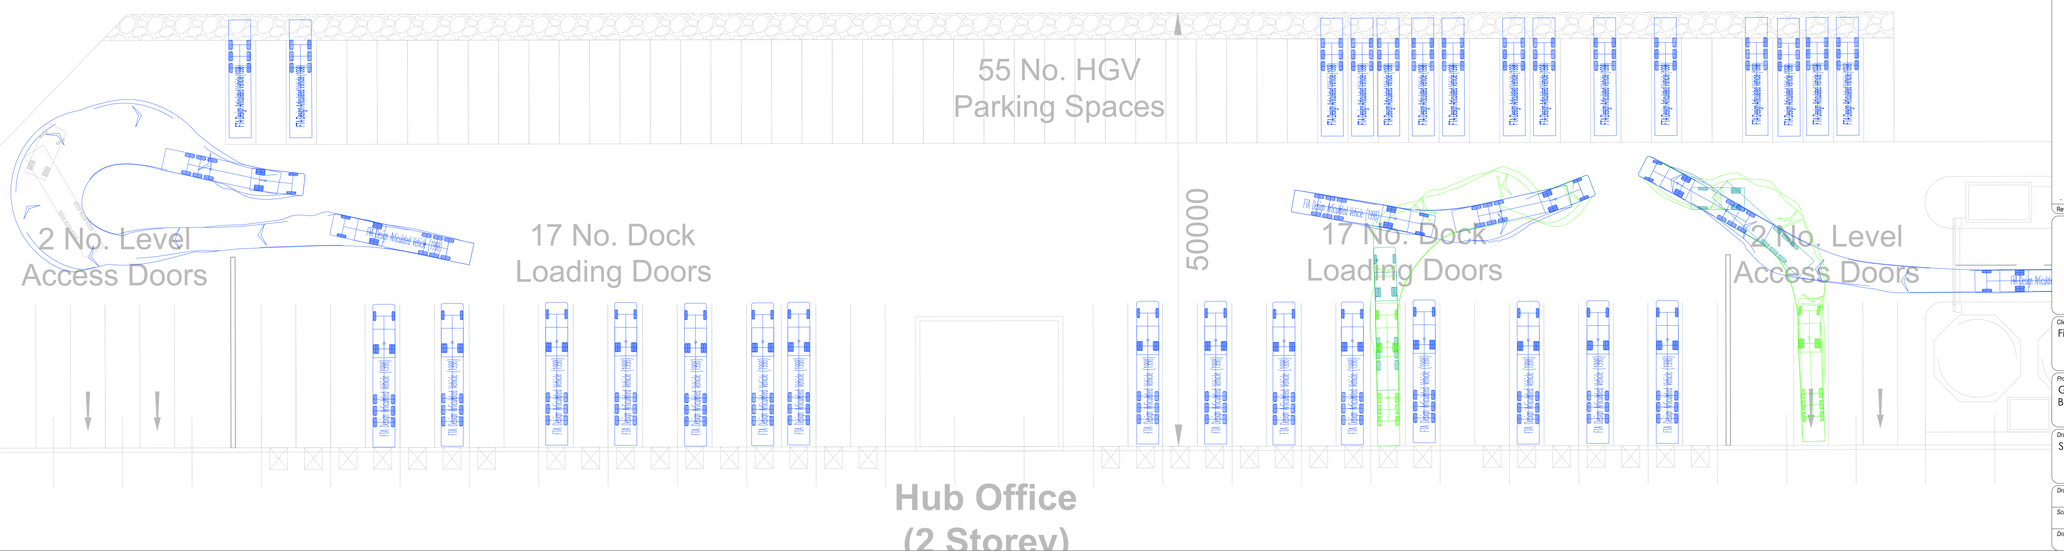

Notes:

1. This drawing is subject to copyright and is not to be reproduced in part or whole without approval.
2. Do not scale this drawing - check all dimensions on site.

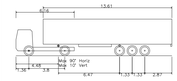

FTA Design Articulated Vehicle (1998)

Overall Length	16.480m
Overall Width	2.550m
Overall Body Height	3.870m
Min Body Ground Clearance	0.215m
Max Track Width	2.470m
Lock to Lock Time	4.400s
Kerb to Kerb Turning Radius	6.550m

Rev	Date	Status/Amendments	By
-	29.03.22	INITIAL ISSUE	RAM

mosodi
mobility solutions through design and innovation

Manchester 0161 413 5168
Leeds 0113 323 0854

Client: Firethorn Trust

Project: Gateway 36, Phase 3 Barnsley

Drawing Title: Service Yard Turning

Drawn By:	Checked By:	Approved By:
RAM	SJP	AB
Scale: 1:250	Paper Size: A0	Date Created: 29.03.2022
Drawing Number: 22022.ATR.02		Drawing Revision: -