


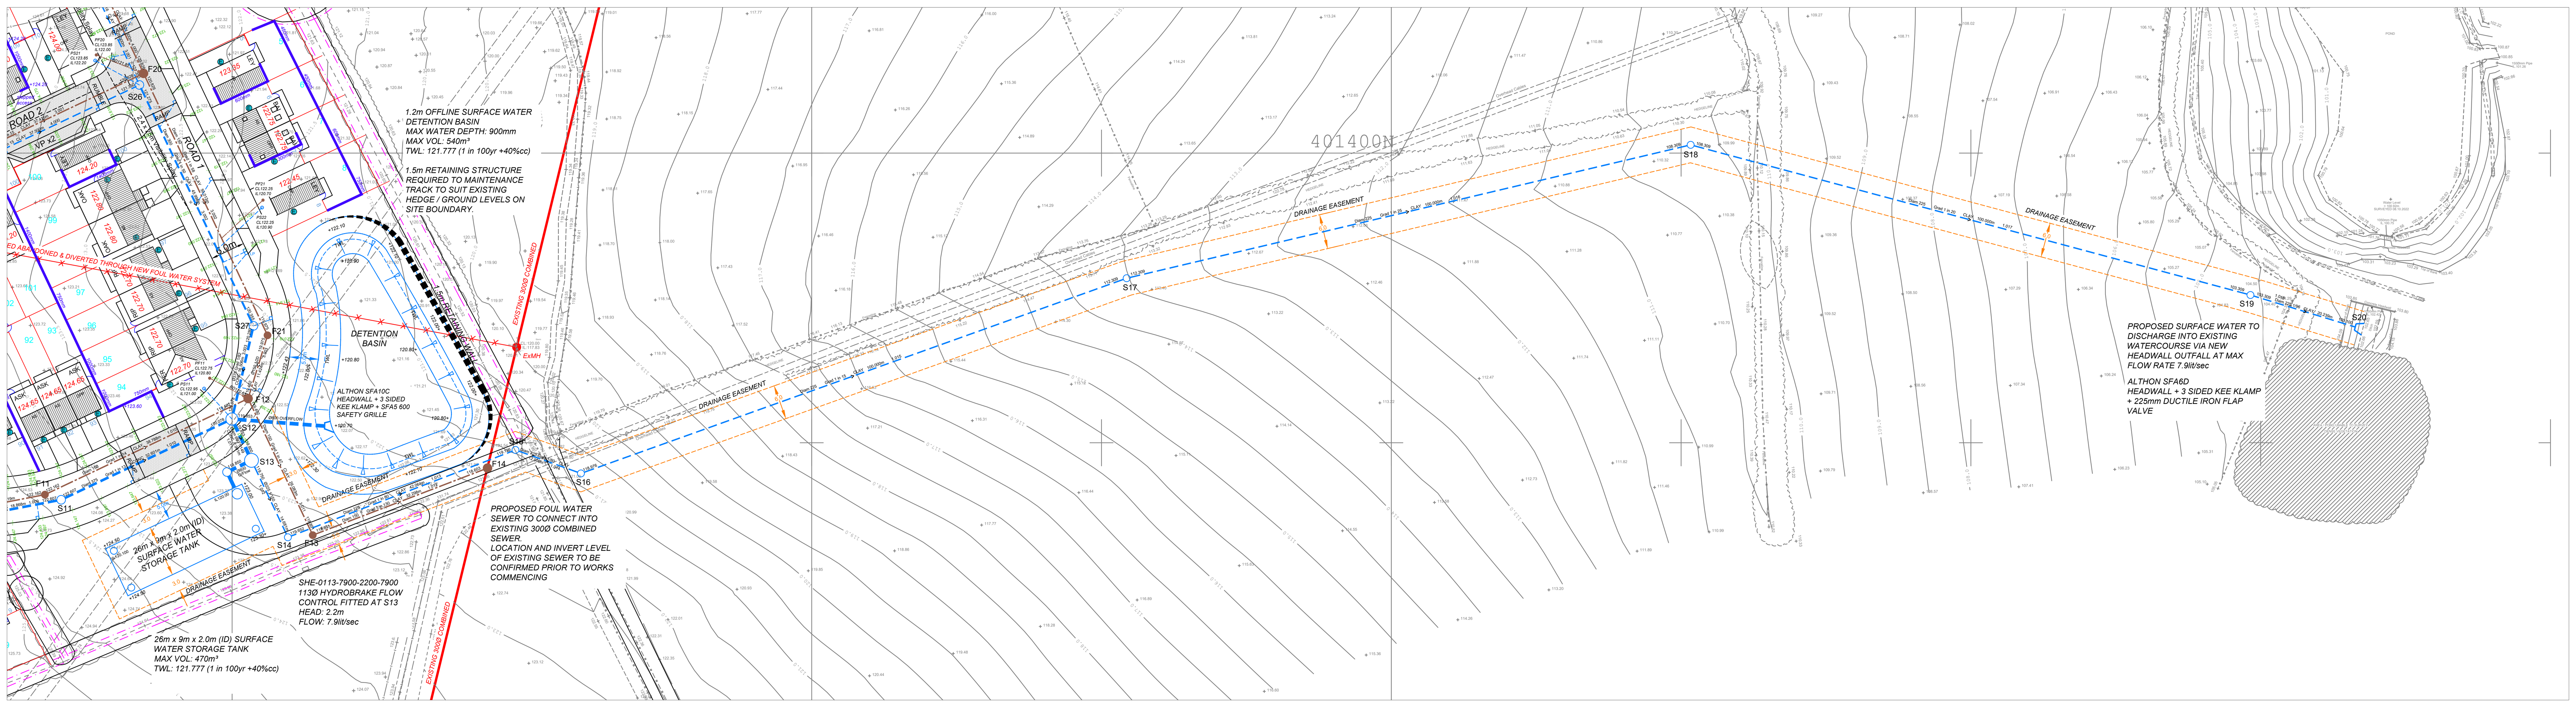

Rev B Minor amendment made adjacent to plots 28-30 14.03.23 HH
Rev A 1st laterals added and FWS diversion amended to suit surveyed information 08.03.23 HH

Haigh Huddleston & Associates
Civil Structural Engineering Consultants

Firth Buildings, 99 - 101 Leeds Rd, Dewsbury, WF12 7BU t 01924 464342 f 01924 450662
e trevor.haigh@haighhuddleston.co.uk

Client
AVANT HOMES

Project
HAY GREEN LANE, BIRDWELL

Detail
MAIN ROAD AND SEWER PLAN

Dwn	Chkd	Date	Scale	Dwg No.
HH		Mar-23	1:500@A0	E23/8034/004B