




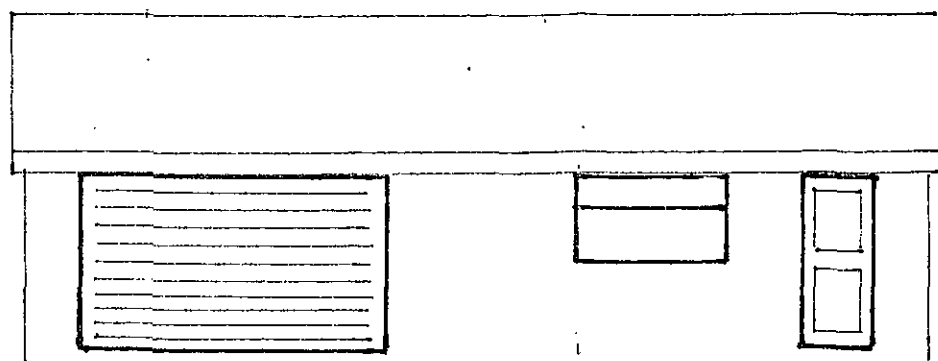


PROPOSED FRONT ELEVATION

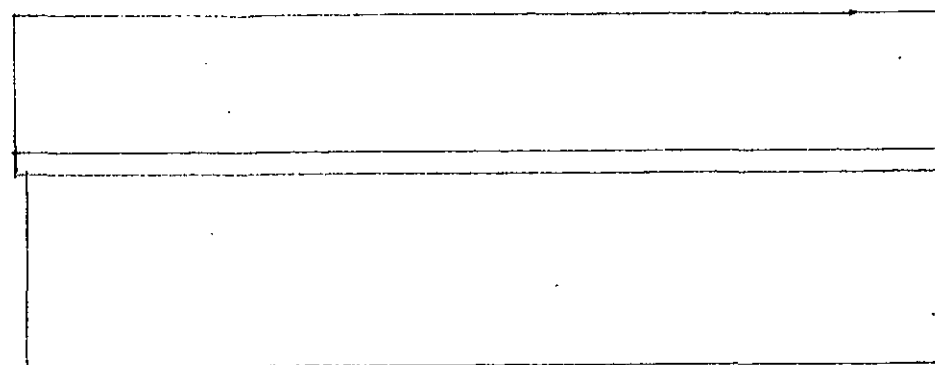

PROPOSED REAR ELEVATION

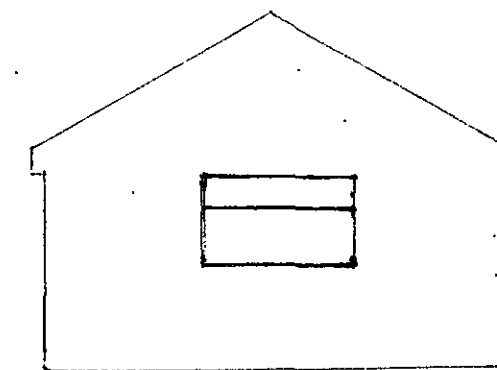

PROPOSED SIDE ELEVATION

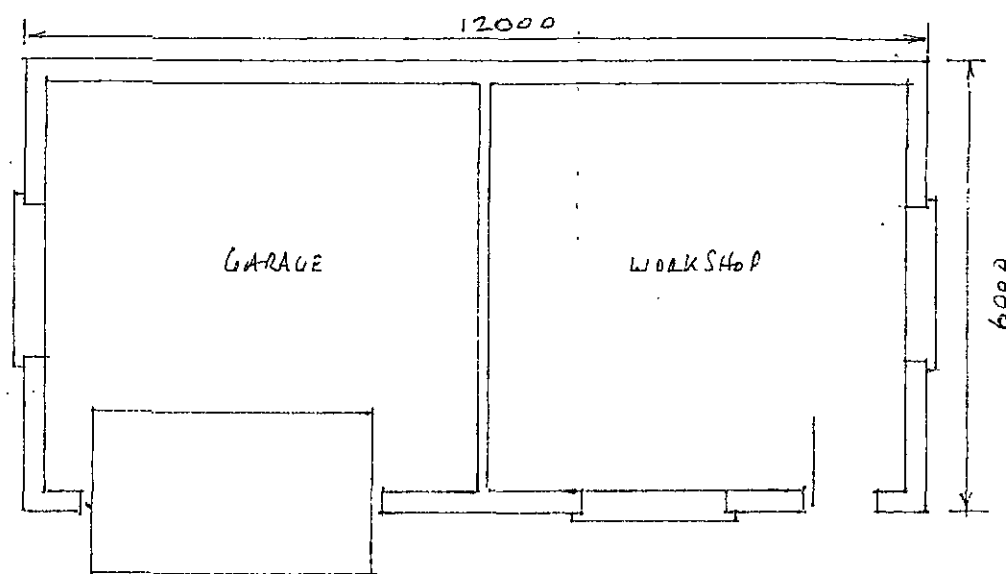

PROPOSED PLAN SCALE 1:100

Roof

- 100 x 50mm WALLPLATE • T/A ROOF TRUSSES SUPPLIED BY SPECIALISTS + TO COMPLY TO BS 5268 PART 3 SPACED AT 600mm CENTRES CALLS TO BE PROVIDED BEFORE COMMENCEMENT • 200 x 25mm FASCIA • 6mm EXTERIOR PLY SOFFIT WITH 6mm CONT. FLYPROOF MESH • 1m STAINLESS STEEL HOLDING DOWN STRAPS TO HORIZONTAL + LUT UP EVERY 1.5m WITH NOGGINS TO SUPPORT
- 38 x 25mm TILE BATTENS ON REINFORCED BITUMEN FELT
- ROOF TILES TO MATCH EXISTING WITH TILE VENTS EVERY 2m
- 10mm EAVES VENTS

DRAINS

- 100mm R/W + 65mm R/W TO MATCH EXISTING + SW TO TO CONNECT TO SW DRAIN OR TO A SOAKAWAY 5m AWAY + 1m3 BELOW INVERT

GENERAL

- ALL DETAILS FOR DOORS WINDOWS ELECTRICALS + PLUMBING AS GENERAL DETAILS ON MAIN DRAWING

FOUNDATIONS/FLOOR

- 150mm WELL COMPACTED HARDLORE • 25mm SAND BLINDING
- 1200 GAUGE VISQUEEN DPM • 120mm KINGS PAN INSULATION • 150mm CONCRETE THICKENED TO 250mm TO PERIMETER

WALLS

- BRICKWORK TO MATCH EXISTING • 100mm LWT LONG BLOCKS
- 50mm CAVITY • C/G 50 LINTELS OVER EXTERNAL OPENINGS WITH DPL APRON OVER + WEENHOLES EVERY 900mm END BEARING TO BE 150mm MIN. • 665mm MIN EXTERNAL REVEALS • HORIZ DPC 150mm MIN ABOVE GL 150mm DPL'S TO REVEALS
- STAINLESS STEEL TIEWIRES PLACED 750mm HORIZONTALLY 450mm + 225mm TO REVEALS

PROPOSED WORKSHOP + GARAGE AT :-
 NEW HOPE METHODIST CHURCH
 CHAPEL LANE
 CARLTON, BARNSELEY