



VIEWPOINT 1: A6195 by Grimethorpe Colliery Roundabout, junction leading to Grimethorpe and site access

TYPE 1 ANNOTATED BASELINE PHOTOGRAPHY

PROJECTION: CYLINDRICAL  
ENLARGEMENT FACTOR: 96% AT A1  
VIEW AT COMFORTABLE ARM'S LENGTH  
HORIZONTAL FIELD OF VIEW: 90°  
TO BE PRINTED AT A1 FOR ASSESSMENT PURPOSES

MAKE AND MODEL OF CAMERA: NIKON D5300  
MAKE AND FOCAL LENGTH OF LENS: NIKON 35MM

CARLTON MAIN CLAY PIT EXTENSION  
JOB NO: 403.03563.000037  
DATE: SEPT 2021  
DRAWN: SM  
CHECKED: SH  
APPROVED: SH

VIEWPOINT 1  
DRAWING NO: CM 614



VIEWPOINT 1: A6195 by Grimethorpe Colliery Roundabout, junction leading to Grimethorpe and site access

TYPE 1 ANNOTATED BASELINE PHOTOGRAPHY

PROJECTION: CYLINDRICAL  
ENLARGEMENT FACTOR: 96% AT A1  
VIEW AT COMFORTABLE ARM'S LENGTH  
HORIZONTAL FIELD OF VIEW: 90°  
TO BE PRINTED AT A1 FOR ASSESSMENT PURPOSES

MAKE AND MODEL OF CAMERA: NIKON D5300  
MAKE AND FOCAL LENGTH OF LENS: NIKON 35MM

CARLTON MAIN CLAY PIT EXTENSION  
JOB NO: 403.03563.000037  
DATE: SEPT 2021  
DRAWN: SM  
CHECKED: SH  
APPROVED: SH

VIEWPOINT 1  
DRAWING NO: CM 614



VIEWPOINT 2a: Barnesley Bridleway No. 31 east of the site

TYPE 1 ANNOTATED BASELINE PHOTOGRAPHY

SLR

MICHELMERSH  
Brick Holdings PLC

CARLTON MAIN CLAY PIT EXTENSION  
JOB NO. 403.03563.00037  
DATE: SEPT 2021 DRAWN: SM CHECKED: SH APPROVED: SH  
VIEWPOINT 2  
DRAWING NO: CM 6/5

PROJECTION: CYLINDRICAL  
ENLARGEMENT FACTOR: 96% AT A1  
VIEW AT COMFORTABLE ARM'S LENGTH  
HORIZONTAL FIELD OF VIEW: 90°  
TO BE PRINTED AT A1 FOR ASSESSMENT PURPOSES

MAKE AND MODEL OF CAMERA: NIKON D5300  
MAKE AND FOCAL LENGTH OF LENS: NIKON 35MM



VIEWPOINT 2b: Barnesley Bridleway No. 31 east of the site

TYPE 1 ANNOTATED BASELINE PHOTOGRAPHY

SLR

MICHELMERSH  
Brick Holdings PLC

CARLTON MAIN CLAY PIT EXTENSION  
JOB NO. 403.03563.00037  
DATE: SEPT 2021 DRAWN: SM CHECKED: SH APPROVED: SH  
VIEWPOINT 2  
DRAWING NO: CM 6/5

PROJECTION: CYLINDRICAL  
ENLARGEMENT FACTOR: 96% AT A1  
VIEW AT COMFORTABLE ARM'S LENGTH  
HORIZONTAL FIELD OF VIEW: 90°  
TO BE PRINTED AT A1 FOR ASSESSMENT PURPOSES

MAKE AND MODEL OF CAMERA: NIKON D5300  
MAKE AND FOCAL LENGTH OF LENS: NIKON 35MM



VIEWPOINT 3a: New Park Springs - East

TYPE 1 ANNOTATED BASELINE PHOTOGRAPHY

PROJECTION: CYLINDRICAL  
ENLARGEMENT FACTOR: 96% AT A1  
VIEW AT COMFORTABLE ARM'S LENGTH  
HORIZONTAL FIELD OF VIEW: 90°  
TO BE PRINTED AT A1 FOR ASSESSMENT PURPOSES

MAKE AND MODEL OF CAMERA: NIKON D5300  
MAKE AND FOCAL LENGTH OF LENS: NIKON 35MM

CARLTON MAIN CLAY PIT EXTENSION  
JOB NO: 403.03563.00037  
DATE: SEPT 2021 DRAWN: SM CHECKED: SH APPROVED: SH  
VIEWPOINT 3  
DRAWING NO: CM 6/6

SLR MICHELMERSH Brick Holdings PLC



VIEWPOINT 3b: New Park Springs - East


TYPE 1 ANNOTATED BASELINE PHOTOGRAPHY

PROJECTION: CYLINDRICAL  
ENLARGEMENT FACTOR: 96% AT A1  
VIEW AT COMFORTABLE ARM'S LENGTH  
HORIZONTAL FIELD OF VIEW: 90°  
TO BE PRINTED AT A1 FOR ASSESSMENT PURPOSES

MAKE AND MODEL OF CAMERA: NIKON D5300  
MAKE AND FOCAL LENGTH OF LENS: NIKON 35MM

CARLTON MAIN CLAY PIT EXTENSION  
JOB NO: 403.03563.00037  
DATE: SEPT 2021 DRAWN: SM CHECKED: SH APPROVED: SH  
VIEWPOINT 3  
DRAWING NO: CM 6/6

SLR MICHELMERSH Brick Holdings PLC

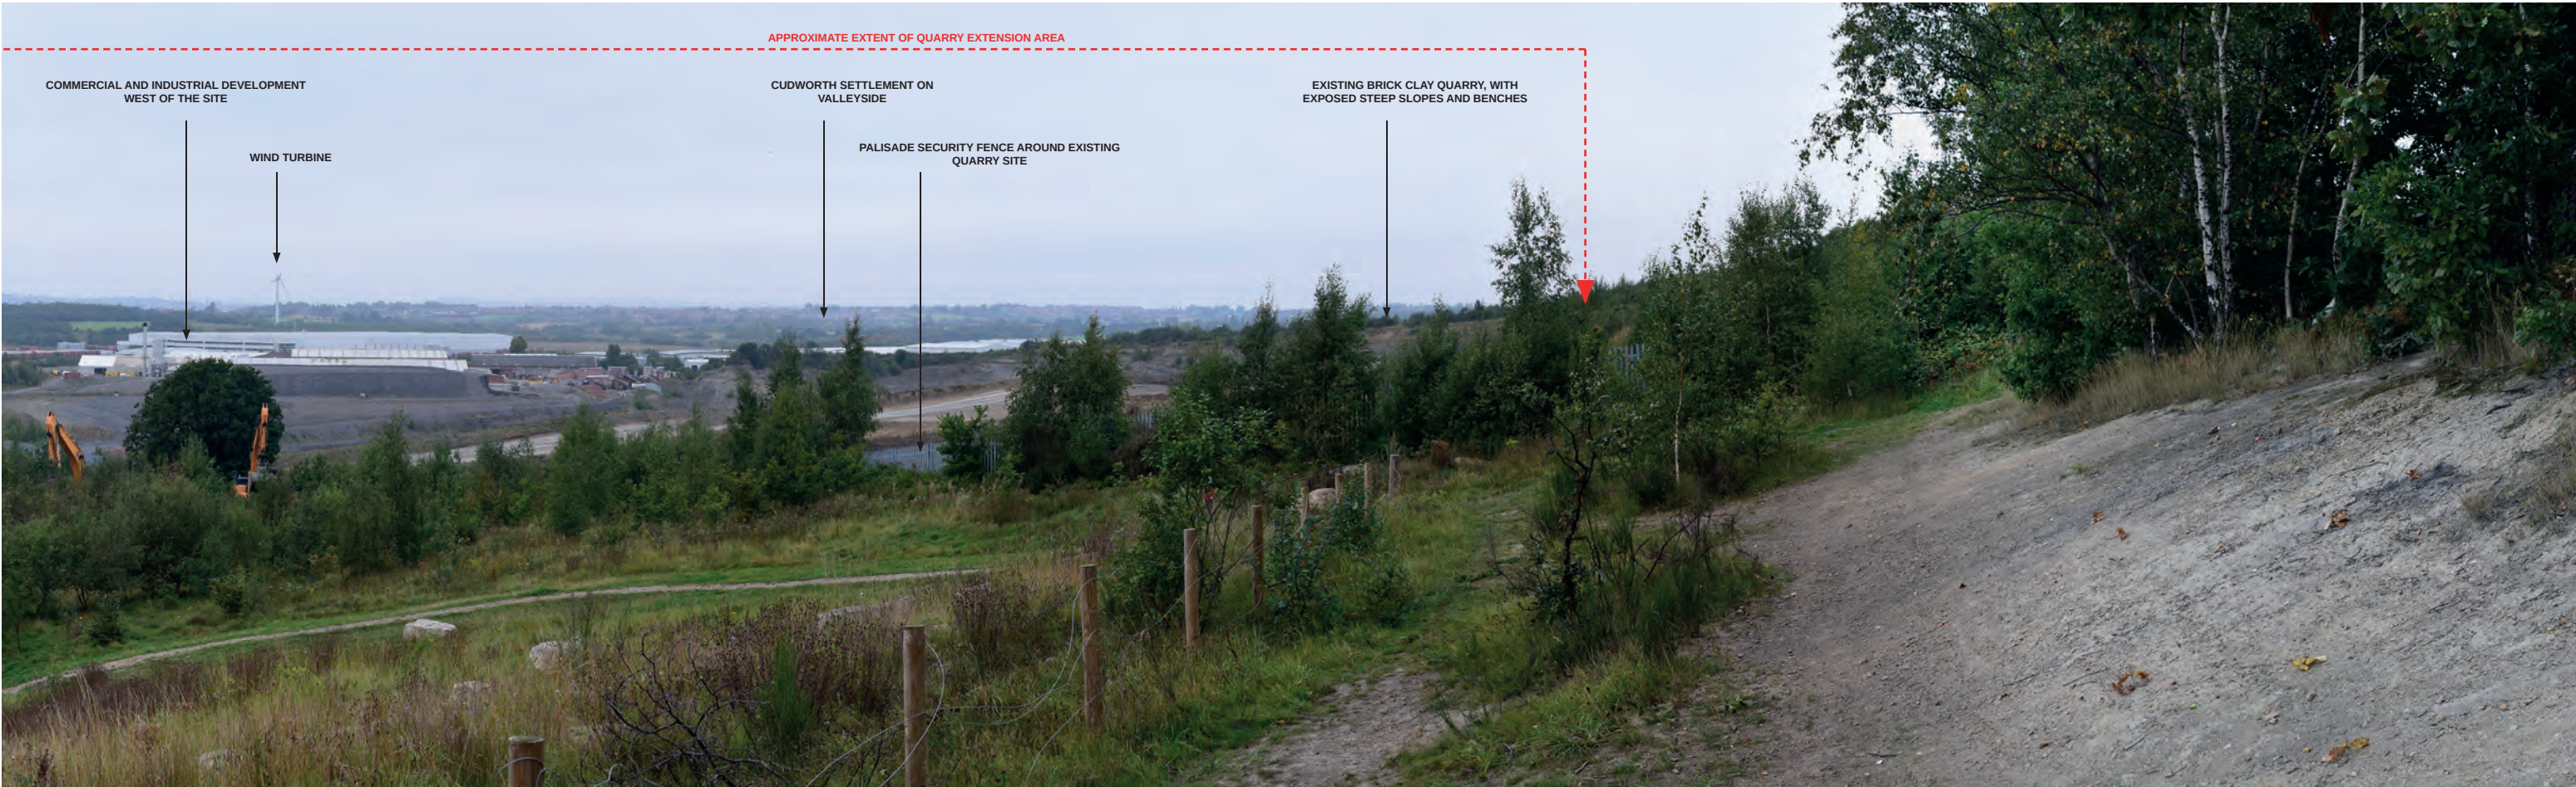

VIEWPOINT 3c: New Park Springs - East

TYPE 1 ANNOTATED BASELINE PHOTOGRAPHY

SLR

MICHELMERSH  
Brick Holdings PLC

CARLTON MAIN CLAY PIT EXTENSION

JOB NO: 403.03563.00037

DATE: SEPT 2021 DRAWN: SM CHECKED: SH APPROVED: SH

VIEWPOINT 3

DRAWING NO: CM 6/7

PROJECTION: CYLINDRICAL  
ENLARGEMENT FACTOR: 96% AT A1 MAKE AND MODEL OF CAMERA: NIKON D5300  
VIEW AT COMFORTABLE ARM'S LENGTH MAKE AND FOCAL LENGTH OF LENS: NIKON 35MM  
HORIZONTAL FIELD OF VIEW: 90°  
TO BE PRINTED AT A1 FOR ASSESSMENT PURPOSES



VIEWPOINT 3d: New Park Springs - East

TYPE 1 ANNOTATED BASELINE PHOTOGRAPHY

SLR

MICHELMERSH  
Brick Holdings PLC

CARLTON MAIN CLAY PIT EXTENSION

JOB NO: 403.03563.00037

DATE: SEPT 2021 DRAWN: SM CHECKED: SH APPROVED: SH

VIEWPOINT 3

DRAWING NO: CM 6/7

PROJECTION: CYLINDRICAL  
ENLARGEMENT FACTOR: 96% AT A1 MAKE AND MODEL OF CAMERA: NIKON D5300  
VIEW AT COMFORTABLE ARM'S LENGTH MAKE AND FOCAL LENGTH OF LENS: NIKON 35MM  
HORIZONTAL FIELD OF VIEW: 90°  
TO BE PRINTED AT A1 FOR ASSESSMENT PURPOSES



VIEWPOINT 4a: New Park Springs - South East

TYPE 1 ANNOTATED BASELINE PHOTOGRAPHY

SLR

MICHELMERSH  
Brick Holdings PLC

PROJECTION: CYLINDRICAL  
ENLARGEMENT FACTOR: 96% AT A1  
VIEW AT COMFORTABLE ARM'S LENGTH  
HORIZONTAL FIELD OF VIEW: 90°  
TO BE PRINTED AT A1 FOR ASSESSMENT PURPOSES

MAKE AND MODEL OF CAMERA: NIKON D5300  
MAKE AND FOCAL LENGTH OF LENS: NIKON 35MM

CARLTON MAIN CLAY PIT EXTENSION  
JOB NO: 403.03563.000037  
DATE: SEPT 2021  
DRAWN: SM  
CHECKED: SH  
APPROVED: SH  
VIEWPOINT 4  
DRAWING NO: CM 6/8

VIEWPOINT 4b: New Park Springs - South East

TYPE 1 ANNOTATED BASELINE PHOTOGRAPHY

SLR

MICHELMERSH  
Brick Holdings PLC

PROJECTION: CYLINDRICAL  
ENLARGEMENT FACTOR: 96% AT A1  
VIEW AT COMFORTABLE ARM'S LENGTH  
HORIZONTAL FIELD OF VIEW: 90°  
TO BE PRINTED AT A1 FOR ASSESSMENT PURPOSES

MAKE AND MODEL OF CAMERA: NIKON D5300  
MAKE AND FOCAL LENGTH OF LENS: NIKON 35MM

CARLTON MAIN CLAY PIT EXTENSION  
JOB NO: 403.03563.000037  
DATE: SEPT 2021  
DRAWN: SM  
CHECKED: SH  
APPROVED: SH  
VIEWPOINT 4  
DRAWING NO: CM 6/8

© This drawing and its content are the copyright of SLR Consulting Ltd and may not be reproduced or amended except by prior written permission. SLR Consulting Ltd accepts no liability for any amendments made by other persons.



VIEWPOINT 5a: New Park Springs - South

TYPE 1 ANNOTATED BASELINE PHOTOGRAPHY

PROJECTION: CYLINDRICAL  
ENLARGEMENT FACTOR: 96% AT A1  
VIEW AT COMFORTABLE ARM'S LENGTH  
HORIZONTAL FIELD OF VIEW: 90°  
TO BE PRINTED AT A1 FOR ASSESSMENT PURPOSES

MAKE AND MODEL OF CAMERA: NIKON D5300  
MAKE AND FOCAL LENGTH OF LENS: NIKON 35MM

CARLTON MAIN CLAY PIT EXTENSION  
JOB NO: 403.03563.000037  
DATE: SEPT 2021 DRAWN: SM CHECKED: SH APPROVED: SH  
VIEWPOINT 5 DRAWING NO: CM 6/9

SLR MICHELMERSH  
Brick Holdings PLC



VIEWPOINT 5b: New Park Springs - South

TYPE 1 ANNOTATED BASELINE PHOTOGRAPHY

PROJECTION: CYLINDRICAL  
ENLARGEMENT FACTOR: 96% AT A1  
VIEW AT COMFORTABLE ARM'S LENGTH  
HORIZONTAL FIELD OF VIEW: 90°  
TO BE PRINTED AT A1 FOR ASSESSMENT PURPOSES

MAKE AND MODEL OF CAMERA: NIKON D5300  
MAKE AND FOCAL LENGTH OF LENS: NIKON 35MM

CARLTON MAIN CLAY PIT EXTENSION  
JOB NO: 403.03563.000037  
DATE: SEPT 2021 DRAWN: SM CHECKED: SH APPROVED: SH  
VIEWPOINT 5 DRAWING NO: CM 6/9

SLR MICHELMERSH  
Brick Holdings PLC



VIEWPOINT 6a: New Park Springs - South West

TYPE 1 ANNOTATED BASELINE PHOTOGRAPHY



CARLTON MAIN CLAY PIT EXTENSION

JOB NO: 403.03563.00037

DATE: SEPT 2021 DRAWN: SM CHECKED: SH APPROVED: SH

VIEWPOINT 6

DRAWING NO: CM 6/10

PROJECTION: CYLINDRICAL  
ENLARGEMENT FACTOR: 96% AT A1  
VIEW AT COMFORTABLE ARM'S LENGTH  
HORIZONTAL FIELD OF VIEW: 90°  
TO BE PRINTED AT A1 FOR ASSESSMENT PURPOSES

MAKE AND MODEL OF CAMERA: NIKON D5300  
MAKE AND FOCAL LENGTH OF LENS: NIKON 35MM



VIEWPOINT 6b: New Park Springs - South West

TYPE 1 ANNOTATED BASELINE PHOTOGRAPHY



CARLTON MAIN CLAY PIT EXTENSION

JOB NO: 403.03563.00037

DATE: SEPT 2021 DRAWN: SM CHECKED: SH APPROVED: SH

VIEWPOINT 6

DRAWING NO: CM 6/10

PROJECTION: CYLINDRICAL  
ENLARGEMENT FACTOR: 96% AT A1  
VIEW AT COMFORTABLE ARM'S LENGTH  
HORIZONTAL FIELD OF VIEW: 90°  
TO BE PRINTED AT A1 FOR ASSESSMENT PURPOSES

MAKE AND MODEL OF CAMERA: NIKON D5300  
MAKE AND FOCAL LENGTH OF LENS: NIKON 35MM



VIEWPOINT 7a: New Park Springs - Memorial

TYPE 1 ANNOTATED BASELINE PHOTOGRAPHY

SLR

MICHELMERSH  
Brick Holdings PLC

CARLTON MAIN CLAY PIT EXTENSION

JOB NO: 403.03563.00037

DATE: SEPT 2021 DRAWN: SM CHECKED: SH APPROVED: SH

VIEWPOINT 7

DRAWING NO: CM 6/11

PROJECTION: CYLINDRICAL  
ENLARGEMENT FACTOR: 96% AT A1  
VIEW AT COMFORTABLE ARM'S LENGTH  
HORIZONTAL FIELD OF VIEW: 90°  
TO BE PRINTED AT A1 FOR ASSESSMENT PURPOSES

MAKE AND MODEL OF CAMERA: NIKON D5300  
MAKE AND FOCAL LENGTH OF LENS: NIKON 35MM



VIEWPOINT 7b: New Park Springs - Memorial

TYPE 1 ANNOTATED BASELINE PHOTOGRAPHY

SLR

MICHELMERSH  
Brick Holdings PLC

CARLTON MAIN CLAY PIT EXTENSION

JOB NO: 403.03563.00037

DATE: SEPT 2021 DRAWN: SM CHECKED: SH APPROVED: SH

VIEWPOINT 7

DRAWING NO: CM 6/11

PROJECTION: CYLINDRICAL  
ENLARGEMENT FACTOR: 96% AT A1  
VIEW AT COMFORTABLE ARM'S LENGTH  
HORIZONTAL FIELD OF VIEW: 90°  
TO BE PRINTED AT A1 FOR ASSESSMENT PURPOSES

MAKE AND MODEL OF CAMERA: NIKON D5300  
MAKE AND FOCAL LENGTH OF LENS: NIKON 35MM



VIEWPOINT 8a: Barnsley Footpath No. 1, at junction with Barnsley Footpath No. 55, near to Horse Carr Wood

TYPE 1 ANNOTATED BASELINE PHOTOGRAPHY

PROJECTION: CYLINDRICAL  
ENLARGEMENT FACTOR: 96% AT A1  
VIEW AT COMFORTABLE ARM'S LENGTH  
HORIZONTAL FIELD OF VIEW: 90°  
TO BE PRINTED AT A1 FOR ASSESSMENT PURPOSES

MAKE AND MODEL OF CAMERA: NIKON D5300  
MAKE AND FOCAL LENGTH OF LENS: NIKON 35MM

SLR

MICHELMERSH  
Brick Holdings PLC

CARLTON MAIN CLAY PIT  
EXTENSION  
JOB NO. 403.03563.000037  
DATE: SEPT 2021 DRAWN: SM CHECKED: SH APPROVED: SH  
VIEWPOINT 8  
DRAWING NO: CM 612



VIEWPOINT 8b: Barnsley Footpath No. 1, at junction with Barnsley Footpath No. 55, near to Horse Carr Wood

TYPE 1 ANNOTATED BASELINE PHOTOGRAPHY

PROJECTION: CYLINDRICAL  
ENLARGEMENT FACTOR: 96% AT A1  
VIEW AT COMFORTABLE ARM'S LENGTH  
HORIZONTAL FIELD OF VIEW: 90°  
TO BE PRINTED AT A1 FOR ASSESSMENT PURPOSES

MAKE AND MODEL OF CAMERA: NIKON D5300  
MAKE AND FOCAL LENGTH OF LENS: NIKON 35MM

SLR

MICHELMERSH  
Brick Holdings PLC

CARLTON MAIN CLAY PIT  
EXTENSION  
JOB NO. 403.03563.000037  
DATE: SEPT 2021 DRAWN: SM CHECKED: SH APPROVED: SH  
VIEWPOINT 8  
DRAWING NO: CM 612



VIEWPOINT 9a: Barnsley Bridleway No. 10, on edge of Cudworth.

TYPE 1 ANNOTATED BASELINE PHOTOGRAPHY



PROJECTION: CYLINDRICAL  
ENLARGEMENT FACTOR: 96% AT A1  
VIEW AT COMFORTABLE ARM'S LENGTH  
HORIZONTAL FIELD OF VIEW: 90°  
TO BE PRINTED AT A1 FOR ASSESSMENT PURPOSES

MAKE AND MODEL OF CAMERA: NIKON D5300  
MAKE AND FOCAL LENGTH OF LENS: NIKON 35MM

CARLTON MAIN CLAY PIT EXTENSION  
JOB NO: 403.03563.000037  
DATE: SEPT 2021 DRAWN: SM CHECKED: SH APPROVED: SH  
VIEWPOINT 9  
DRAWING NO: CM 613



VIEWPOINT 9b: Barnsley Bridleway No. 10, on edge of Cudworth.

TYPE 1 ANNOTATED BASELINE PHOTOGRAPHY



PROJECTION: CYLINDRICAL  
ENLARGEMENT FACTOR: 96% AT A1  
VIEW AT COMFORTABLE ARM'S LENGTH  
HORIZONTAL FIELD OF VIEW: 90°  
TO BE PRINTED AT A1 FOR ASSESSMENT PURPOSES

MAKE AND MODEL OF CAMERA: NIKON D5300  
MAKE AND FOCAL LENGTH OF LENS: NIKON 35MM

CARLTON MAIN CLAY PIT EXTENSION  
JOB NO: 403.03563.000037  
DATE: SEPT 2021 DRAWN: SM CHECKED: SH APPROVED: SH  
VIEWPOINT 9  
DRAWING NO: CM 613