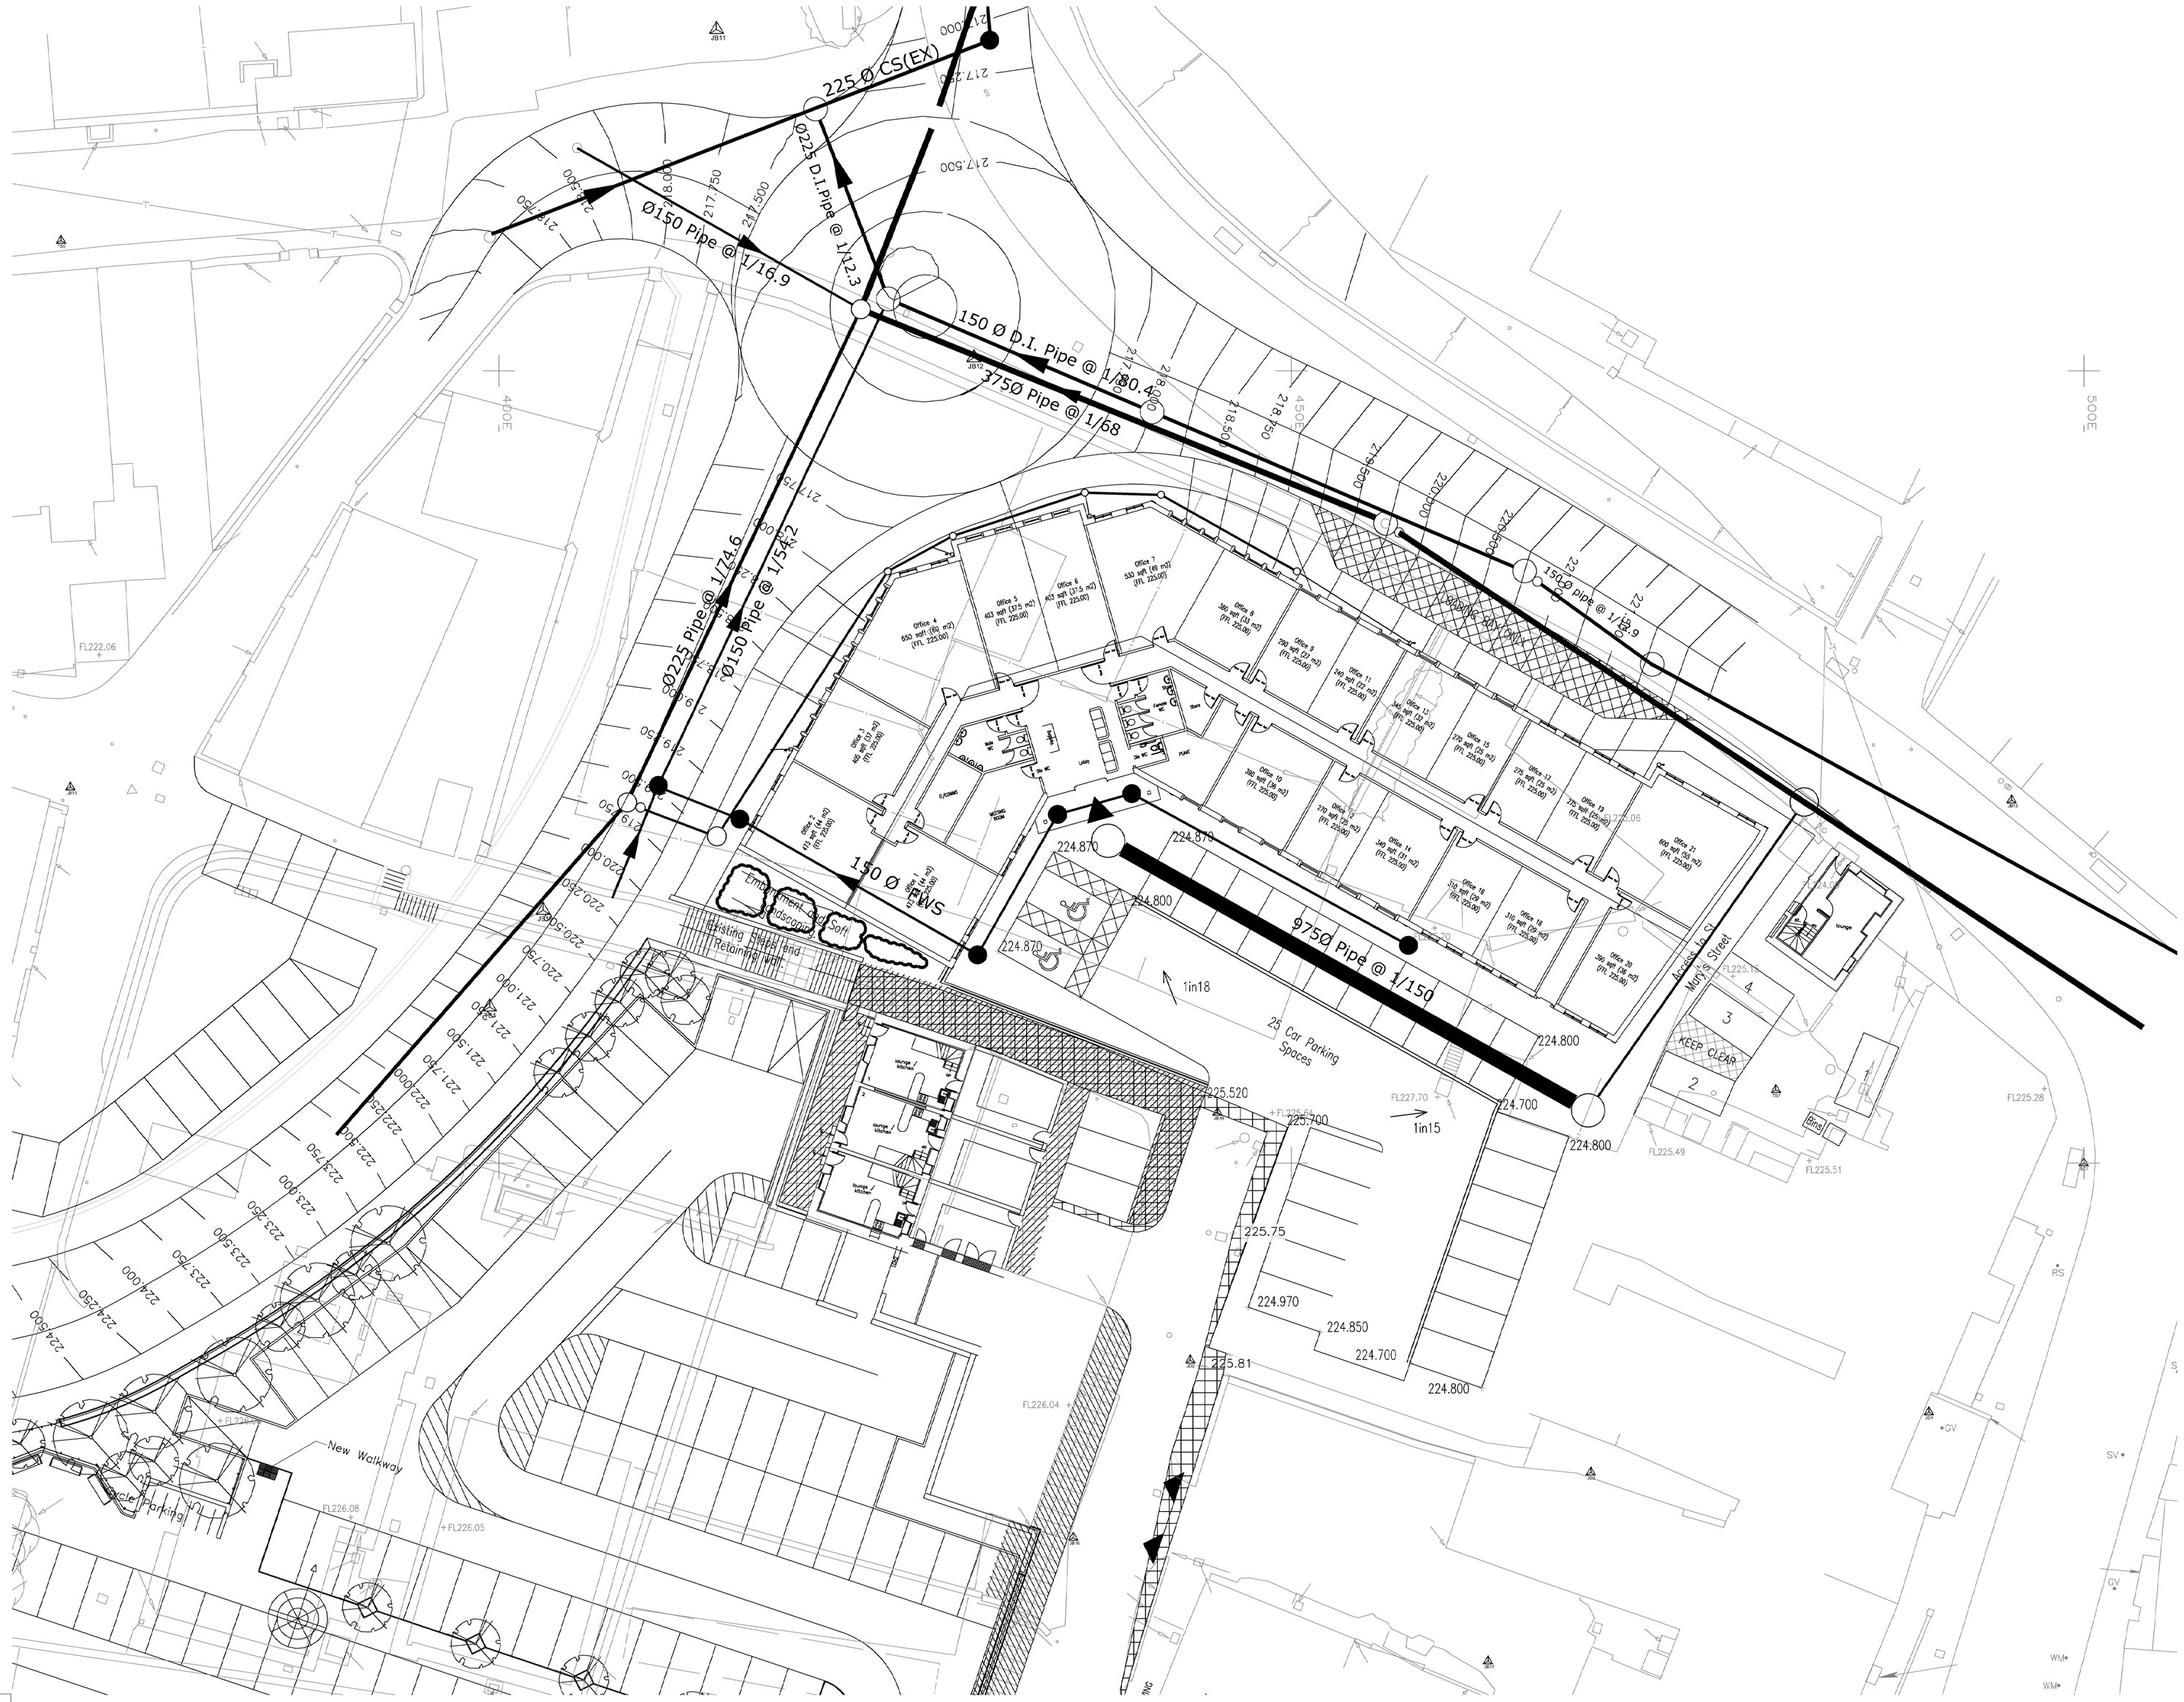


nqa. ISO 9001 Registered
Certificate No.5245

This drawing and the copyright in it are the property of Met Consulting Engineers Limited. It must not be parted from or copied in whole or in part or used as the basis for any other drawing or reproduced three dimensionally without the consent in writing from Met Consulting Engineers Limited and it must be returned to them on request.

DO NOT SCALE FROM DRAWING

Original Drawing Size: A1

Rev	Date	Remarks	By	Chkd

Met Consulting Engineers Limited
Southgate House
Pontefract Road, Stourton
Leeds, West Yorkshire, LS10 1SW
T: (0113) 2701199 F: (0113) 2701292
E: admin@metengineers.com W: www.metengineers.com

contract: Penistone		
drawing title: Drainage Proposals		
client: Dransfield Properties Ltd		
date: November 2010		scale: 1:200
drawn: MJW	checked: BJS	drawing no.: 10692/5009/1