


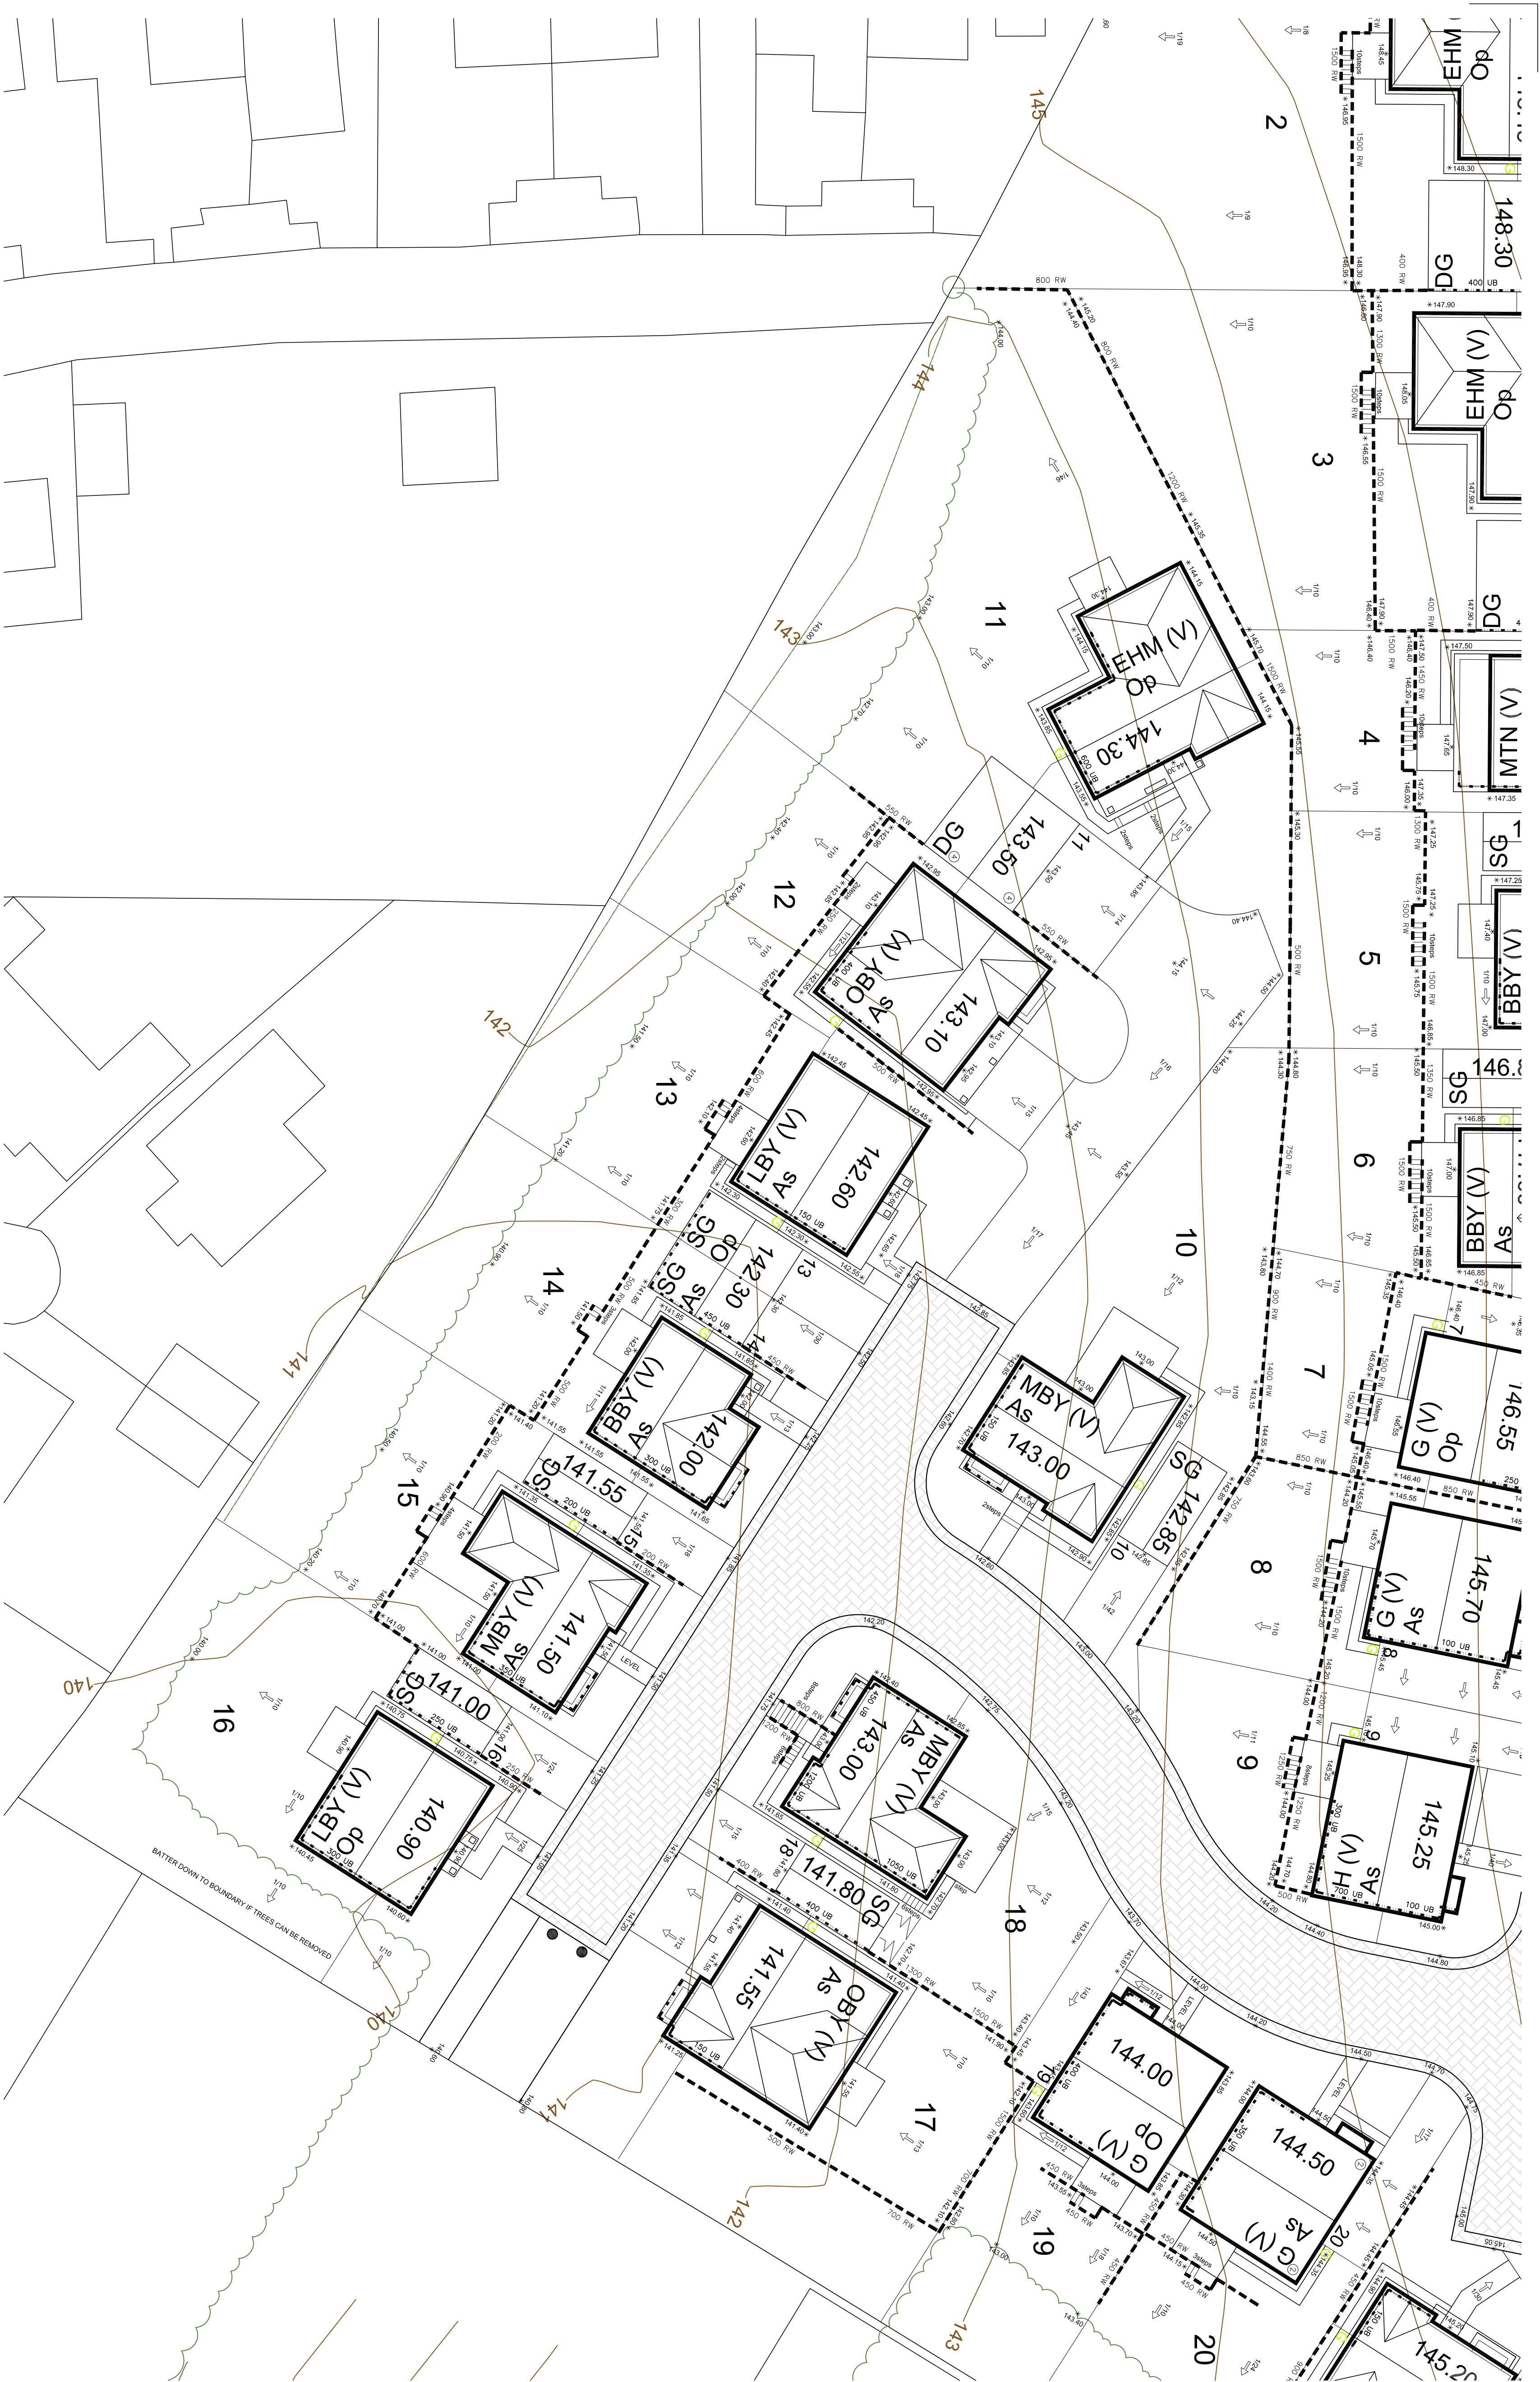

KEY

66.200 *

Proposed Level.

FOE

Flag on edge retaining.

RW

Masonry Retaining Wall. To be Highway Authority approved when within 3.6m of adoptable Highway.

UB Underbuild

1/106



Approx drive/path/garden gradient

Flagged Footpaths

900x600mm flags to be lifted and laid by mechanical means.
600x600mm flags to be lifted and laid by two persons.

A top and bottom landing of 900x600mm min. is to be provided to rear garden steps.

Preliminary

Rev	Changes to layout.	Details	15-120	AST
-----	--------------------	---------	--------	-----

Avant Homes

Lidget Lane/Pilley Green
Pilley, Barnsley

External Works
Sheet 3

Dwg No.: STE/19/28/03/03 A

Date : 11-12-19

Scale : 1:200

Copyright © Shaun Tonge Engineering

SHAUN TONGE
ENGINEERING



11 Broomfield Road, Wortwell, Barnsley, S73 0SA
Tel 01226 755823, Mobile 07528 278970, Email Shaun@peengineering@yahoo.co.uk