


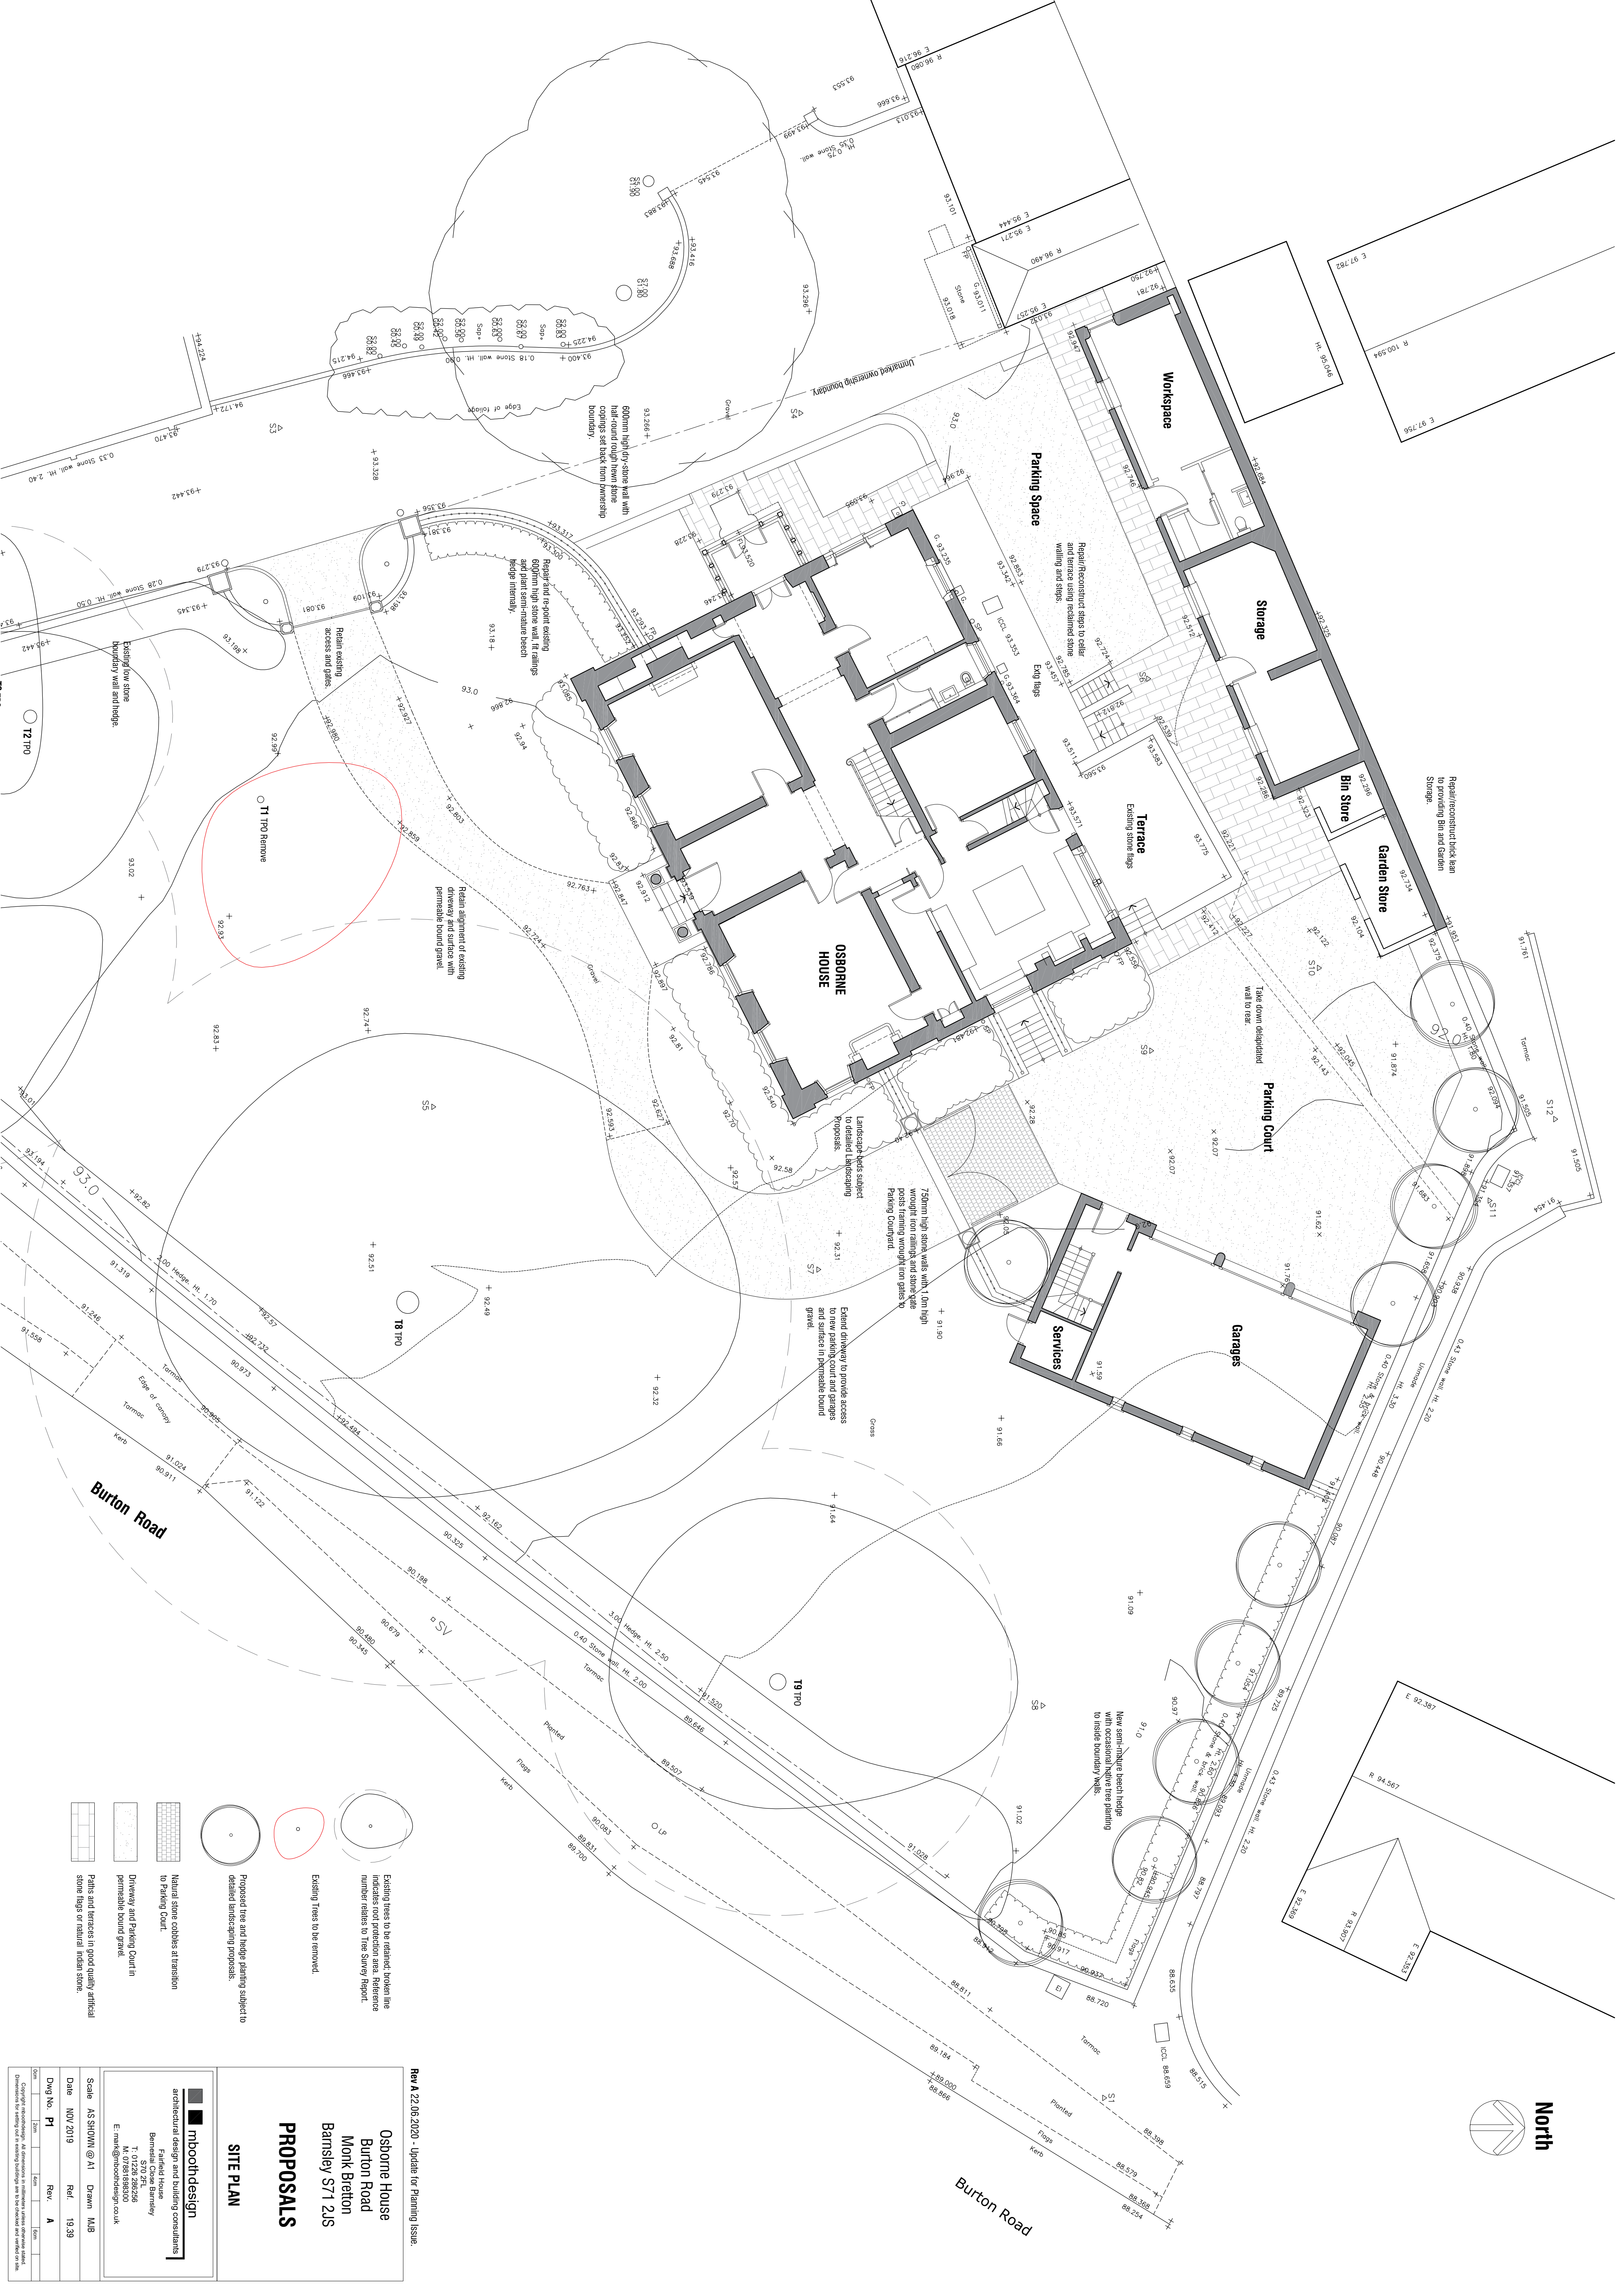

Rev A 22.06.2020 - Update for Planning Issue

Osborne House
Burton Road
Monk Bretton
Barnsley S71 2

PROPOSAL

SITE PL



Fairfield House
Bemeslai Close Barmston
S70 2FL
T: 01226 286256
M: 07881898300
E: mark@mbodhdesign.co.uk

Scale	AS SHOWN @ A1	Drawn	MJB
Date	NOV 2019	Ref.	19.3

Dwg No. **P1** Rev. **A**

Copyright miboothdesign. All dimensions in millimeters unless otherwise specified. Dimensions for setting out in existing buildings are to be checked and verified.