


Dimension to be checked
on site by gate supplier
before manufacture
b.u.l. 1e: 012/3 4/5500.
Bolted to top of new gate with Fence Top/Fascia Bracket
to manufacturers recommendations.




Clearance between bottom rail of gates and the ground level should be no more than 100mm.

Hinges and locking/latch mechanism to manufacturers recommendations.

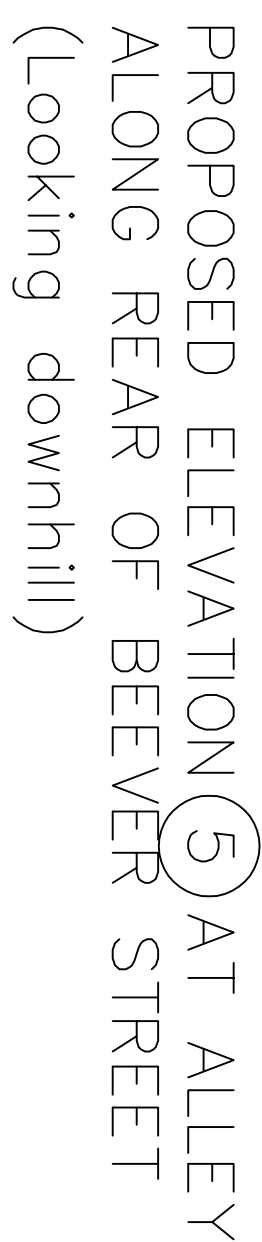

Street. SINGLE MASTER KEY REQUIRED FOR ALL NEW GATES ON EAST STREET/HAMILTON ROAD/BEEVOR STREET. STRATEGIC HOUSING TO CONFIRM NUMBERS REQUIRED. THESE ARE FOR EMERGENCY SERVICES ACCESS.

- * To BS 1122-12 type GP24 height 2400mm. Top of poles to be figure 1 type 1 rounded and notched.
- * Treatment to be Black powder coated
- * Fastenings to be galvanised and touched up on site with zinc rich paint and finished to match. . All bolts to be buried over to prevent removal.
- * Maximum centres of post to be 2750mm.
- * Set posts in holes not less than 300mm square in plan, depth not less than 800mm completely filled to 50 mm below ground level with concrete.
- * Reinstate surface finishes, whatever type of material.
- * Additional 3rd rail at bottom.

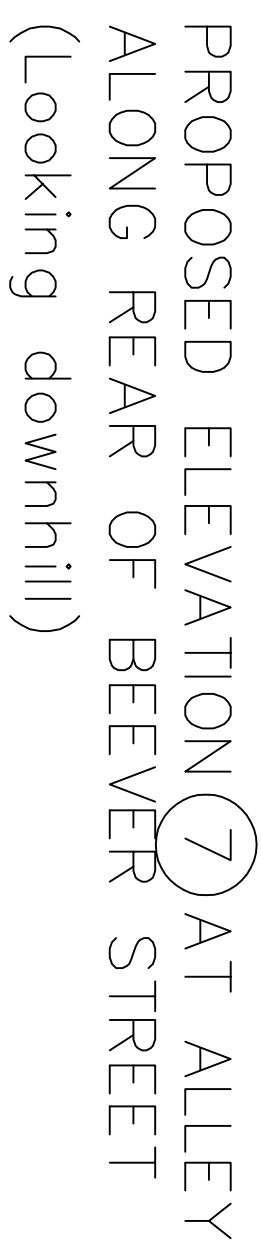

© NPS This drawing may not be reproduced in any form without prior written agreement.