




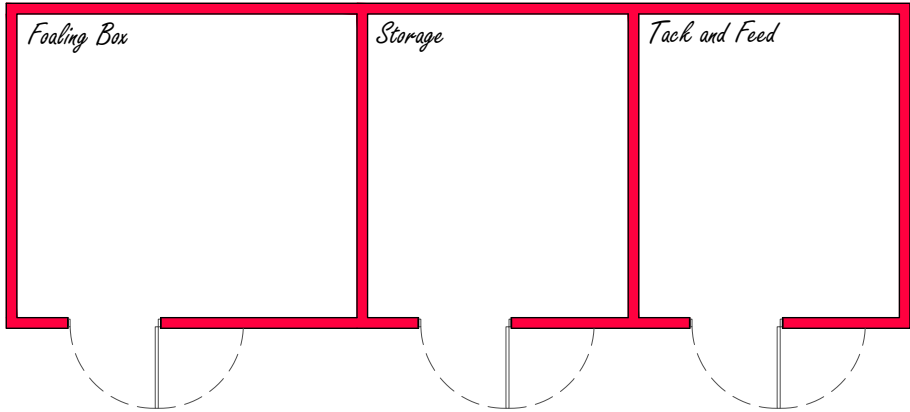


Proposed Stable Floor Plan

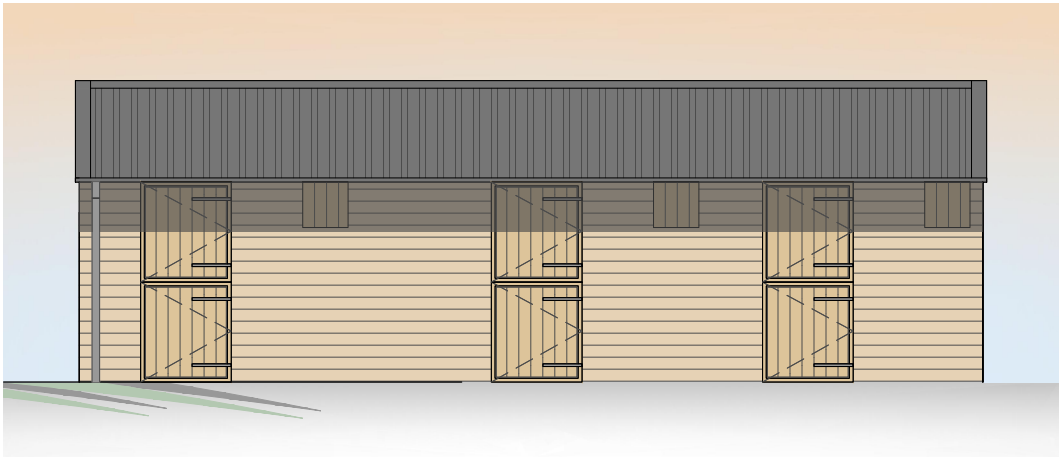


Proposed North Facing Elevation

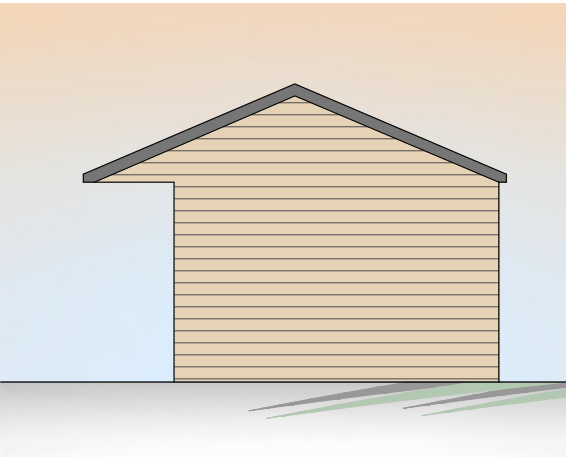


Proposed West Facing Elevation

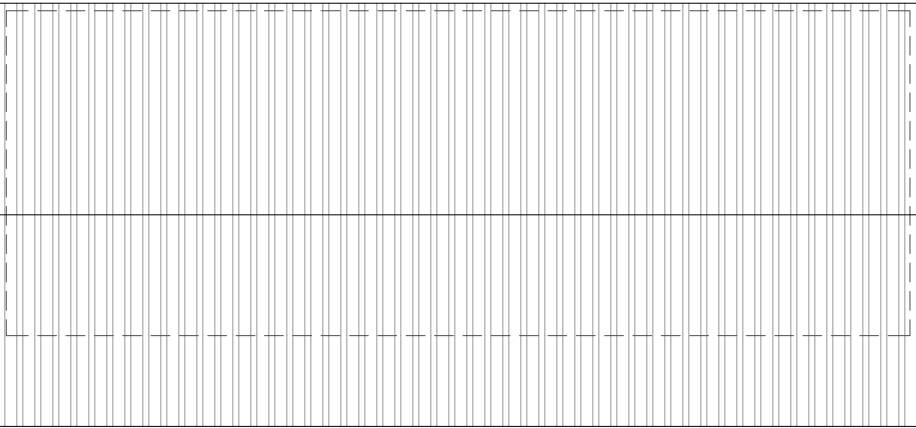

Proposed Stable Floor Plan

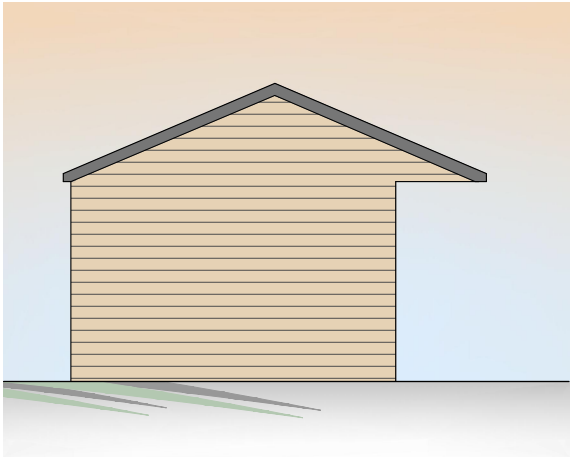

Proposed East Facing Elevation

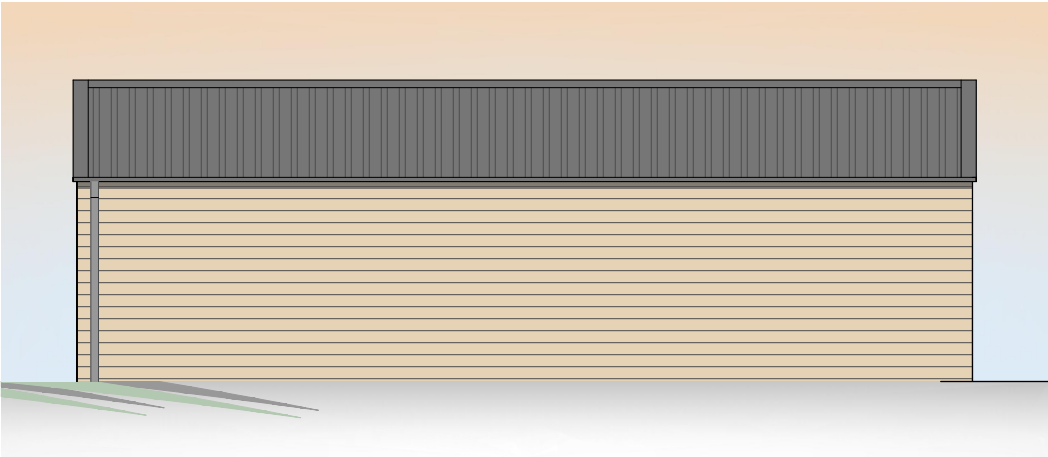

Proposed South Facing Elevation

 Horizontal Boarding  Grey Profiled Metal Sheet Roof

Black PVCu Circular Profile Deep Flow Rainwater Goods