



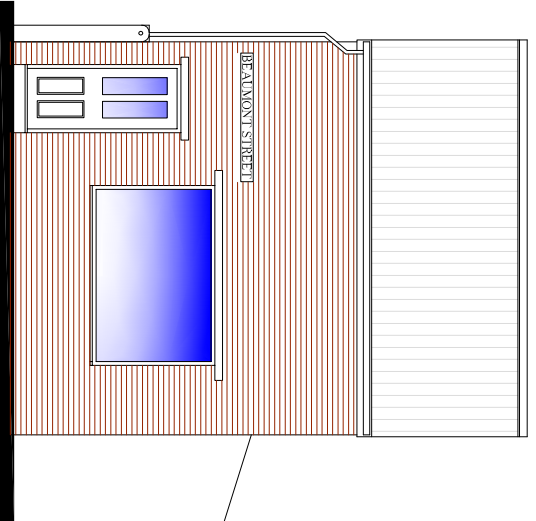


Front Elevation


0 1 2 3 4 5
Meters 1:50 @ A1

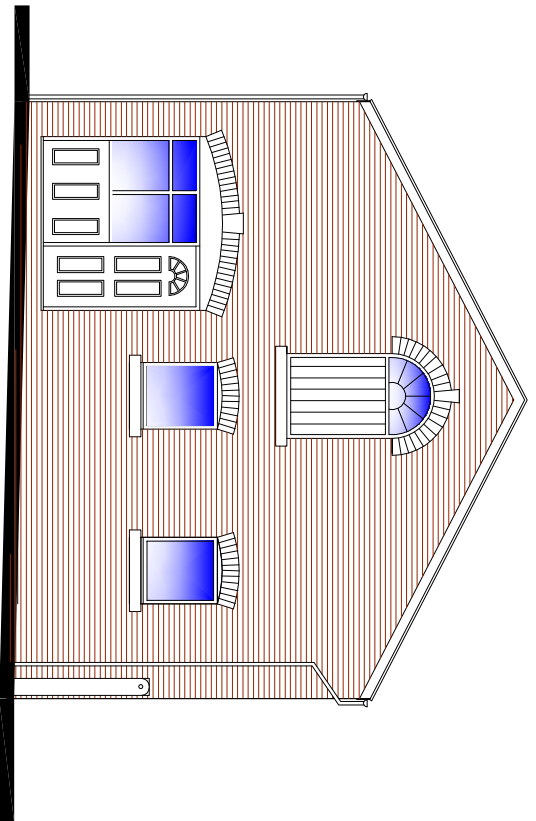


Side Elevation

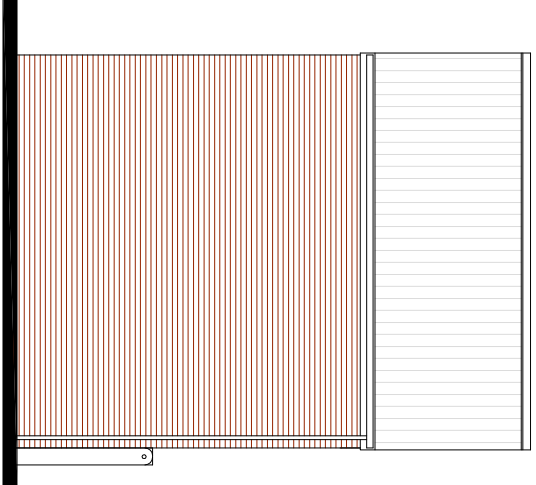


Rear Elevation

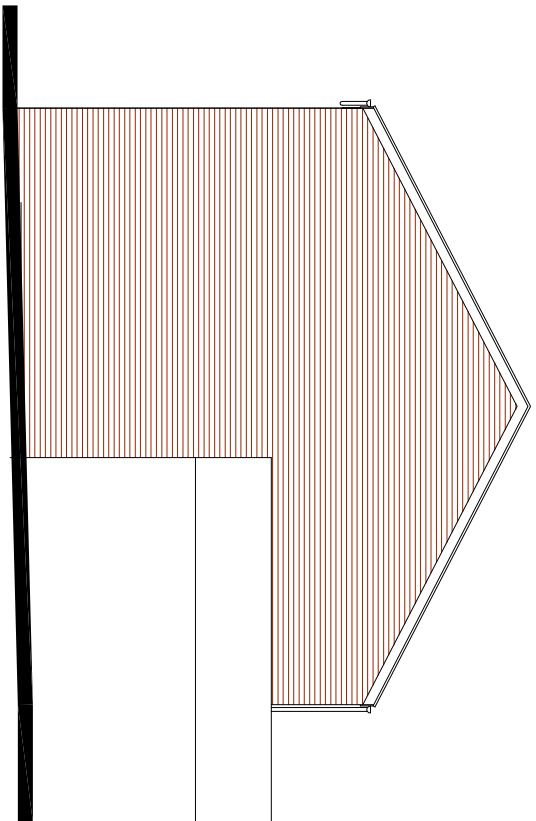

Side Elevation

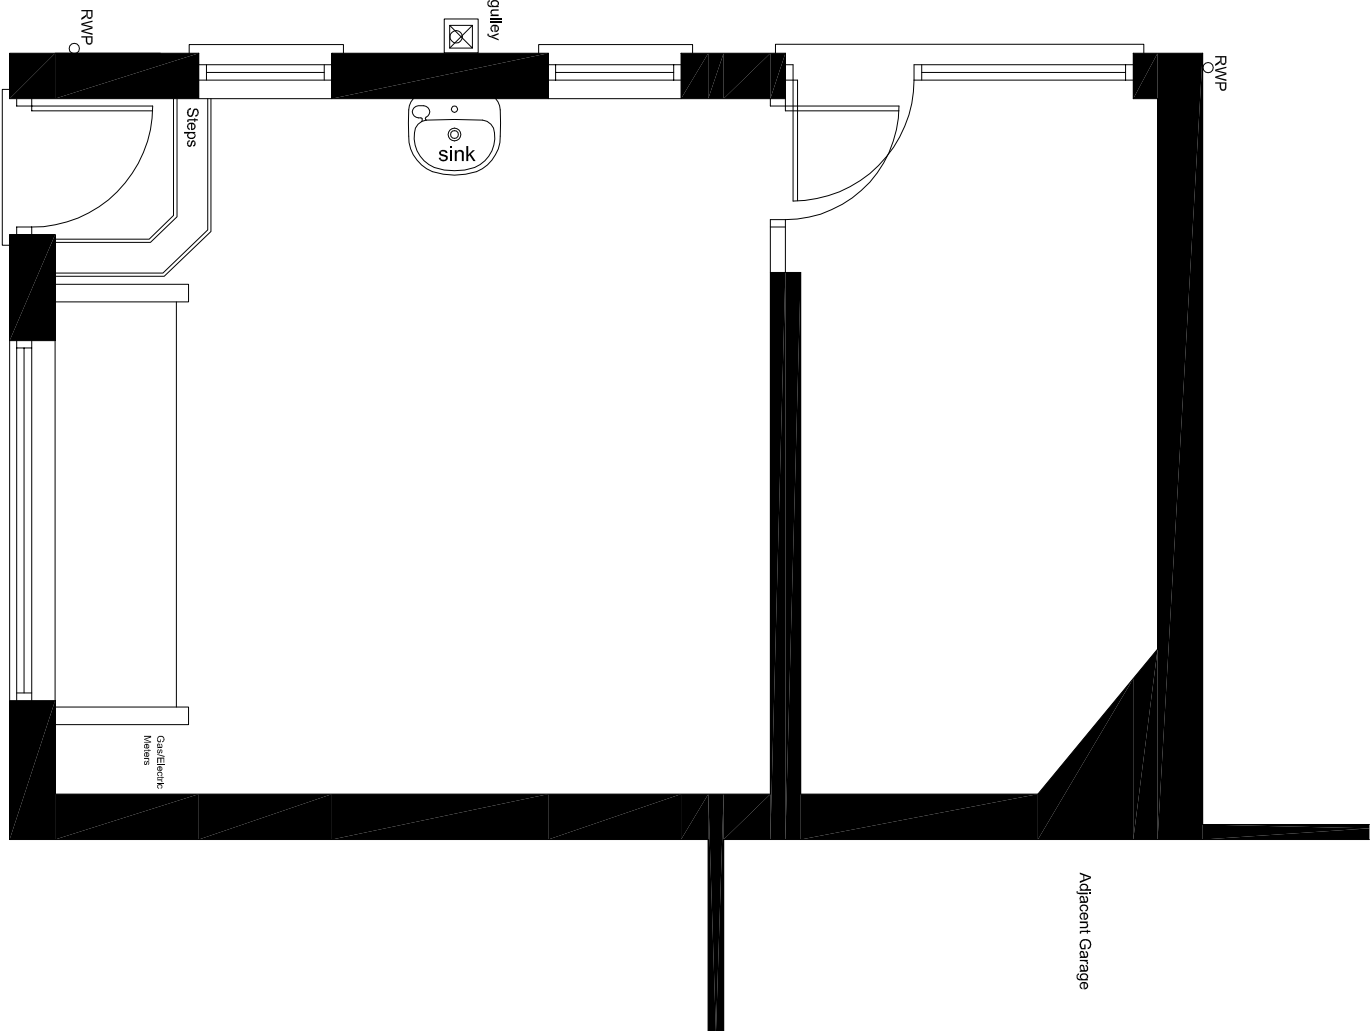


Ground Floor Plan

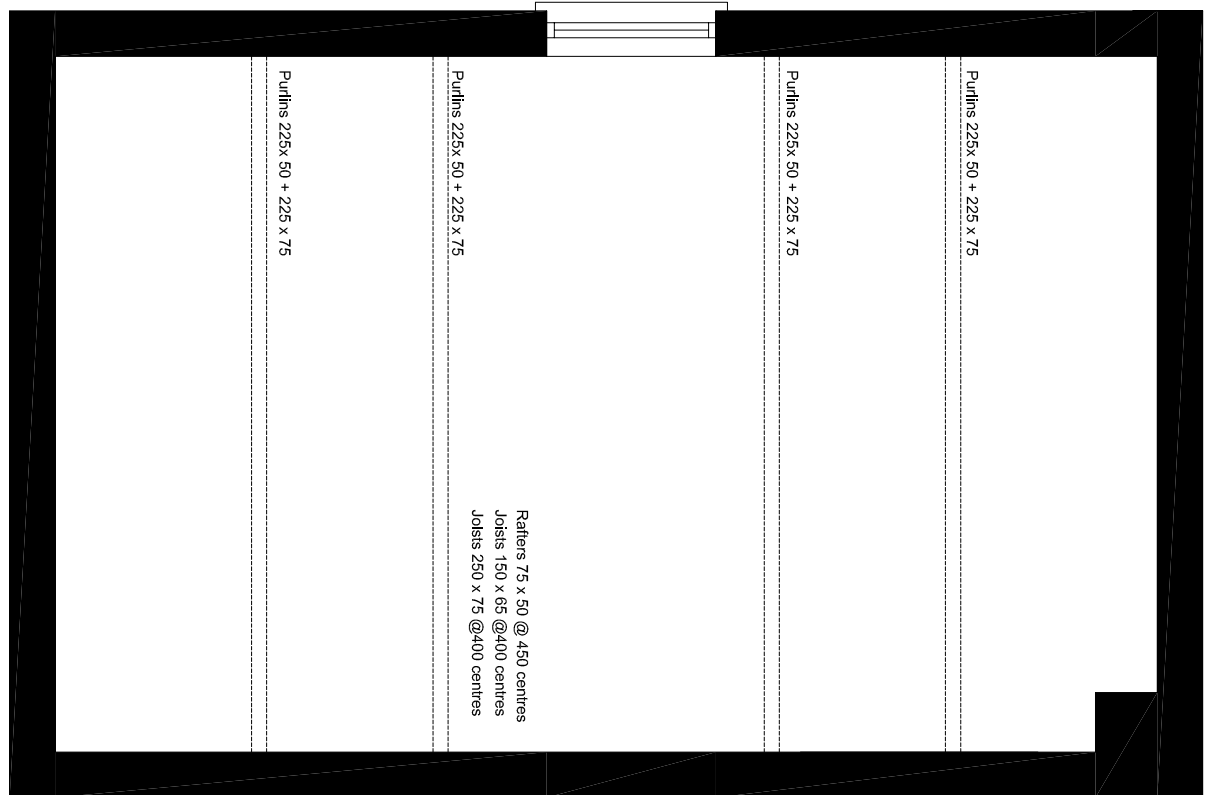


First Floor Plan

Existing

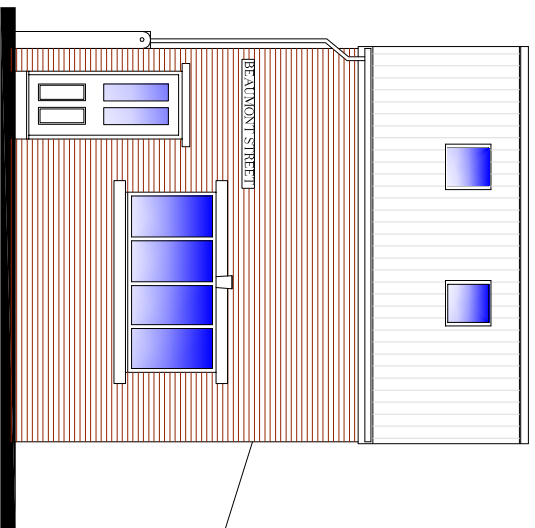


Front Elevation


0 1 2 3 4 5
Meters 1:50 @ A1

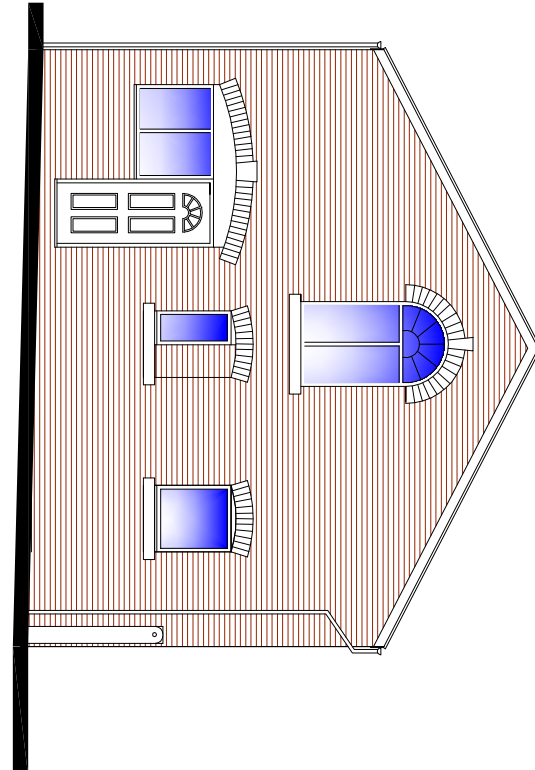


Side Elevation

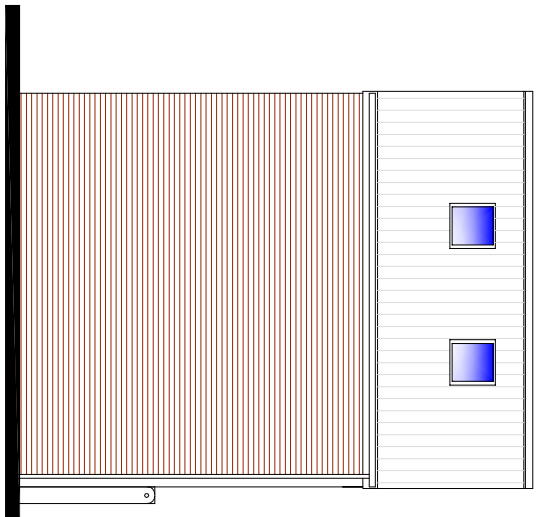


Rear Elevation

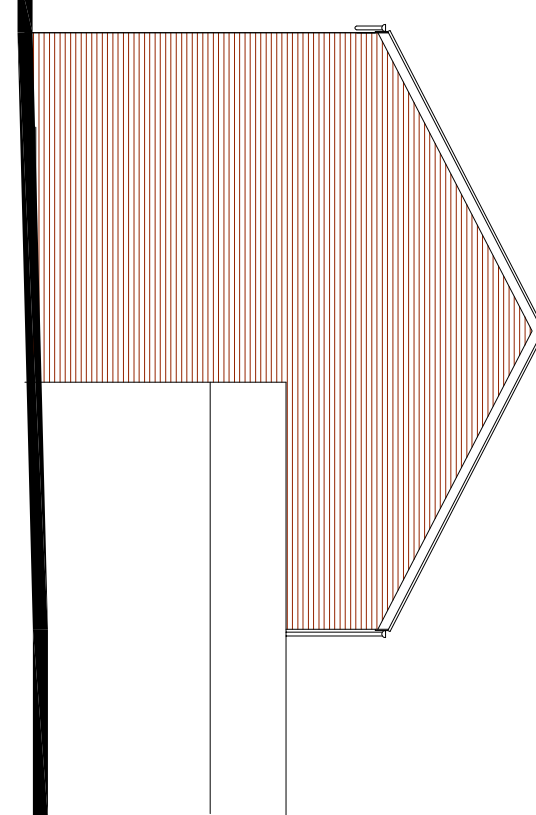

Side Elevation

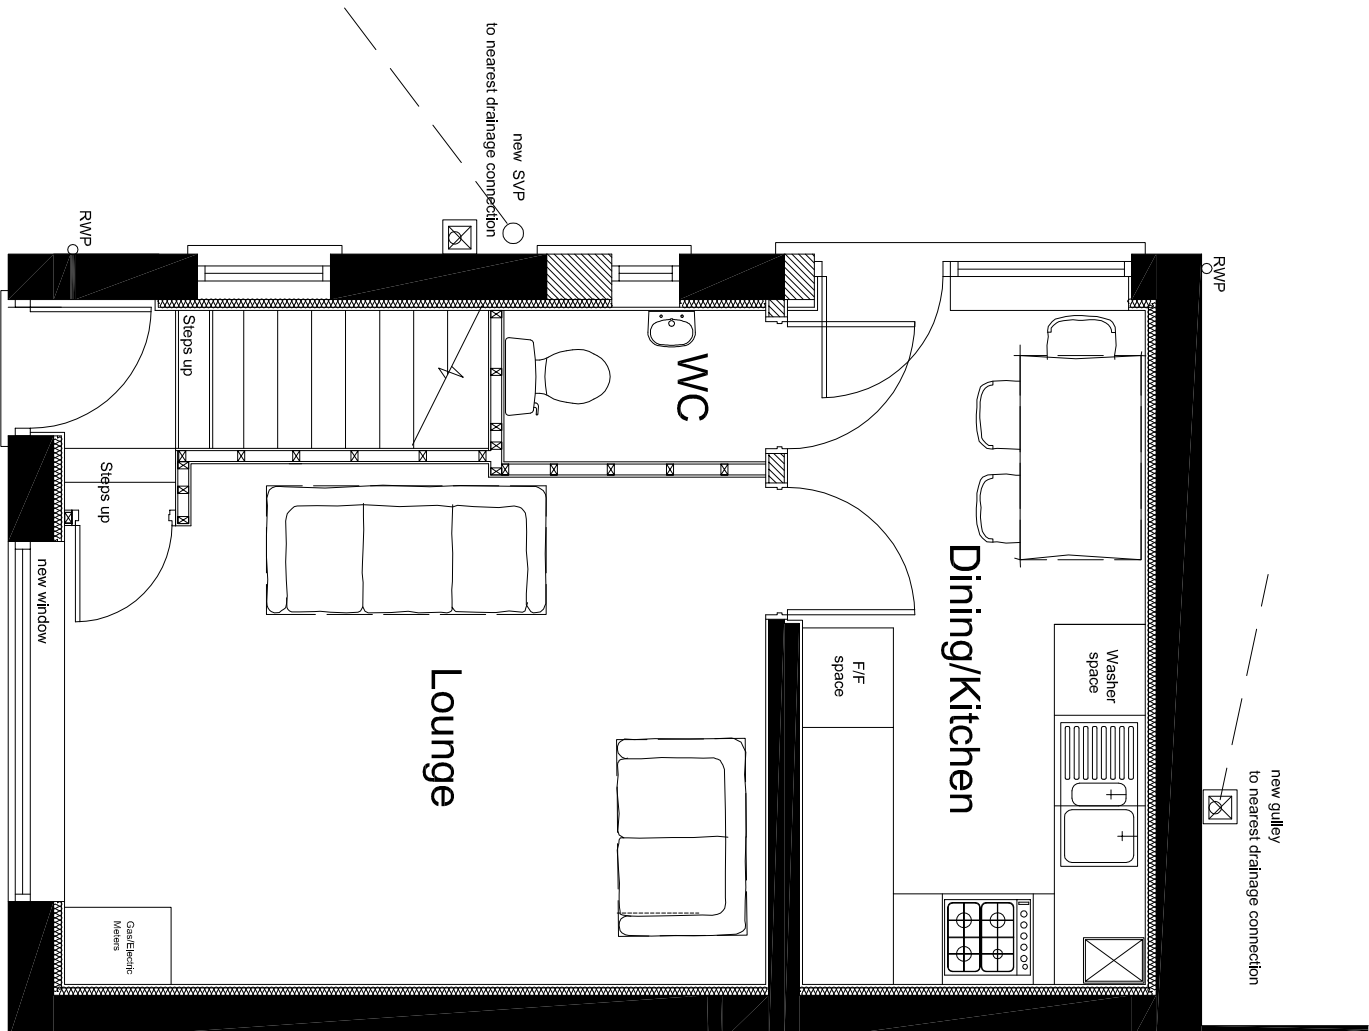

Ground Floor Plan

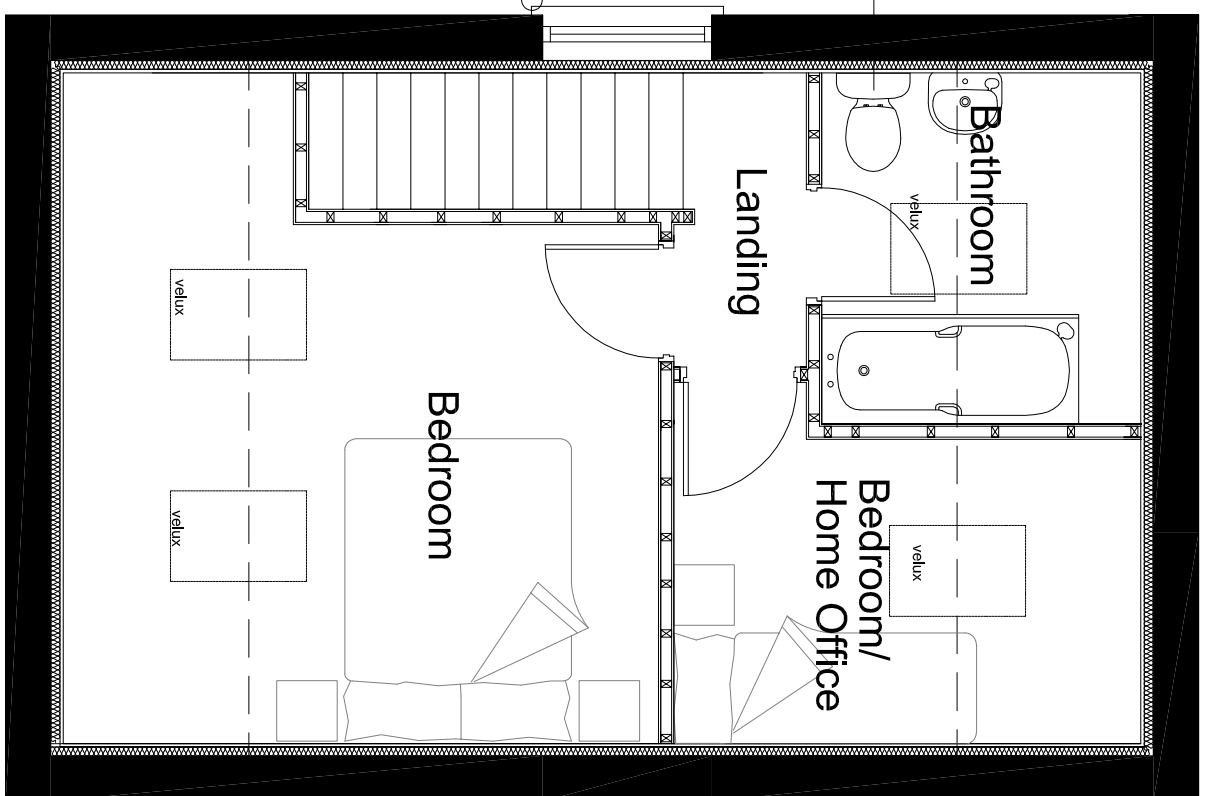

First Floor Plan

Proposed


NOTES

This drawing and all the information shown is the property of DK Designs and shall not be copied, whole, or in part, or used for any other purpose without written permission of the Company.

ALL DIMENSIONS TO BE CHECKED ON SITE

ALL SUBJECT TO STRUCTURAL ENGINEERS CHECKS AND CALCULATIONS

DO NOT SCALE FROM THIS DRAWING EXCEPT FOR THE PURPOSES OF LOCAL AUTHORITY PLANNING

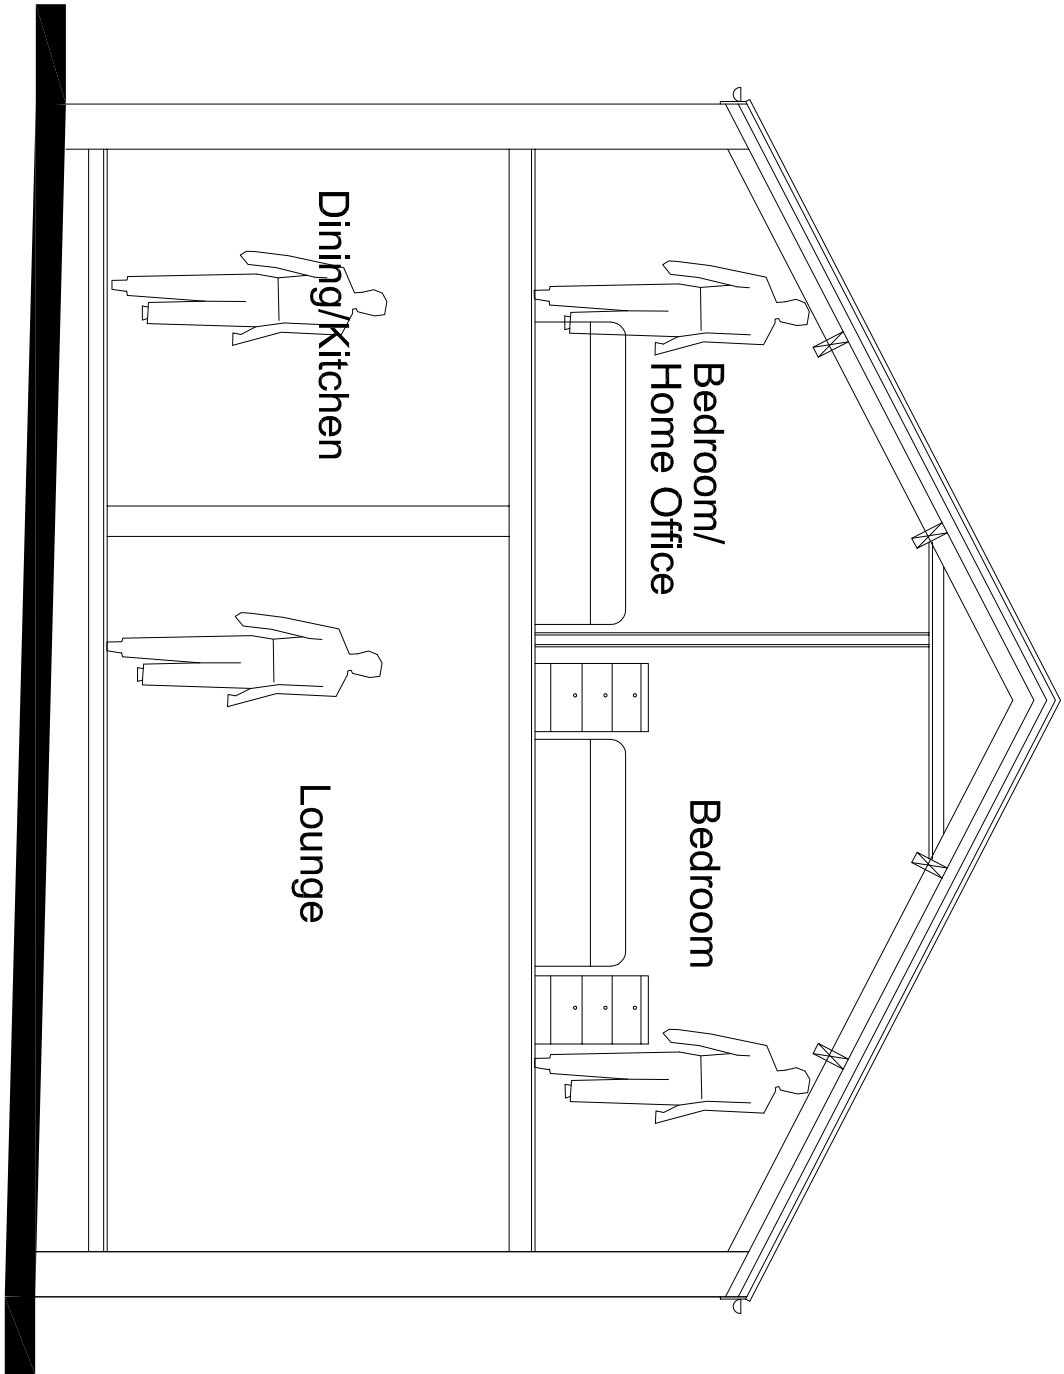

Section Floor Level Remains

SUBJECT TO PLANNING APPROVAL

SUBJECT TO BUILDING REGS APPROVAL

DK DESIGNS
FUTURE PROJECTS TODAY

96 BLACKBURN DRIVE

CHAPELTOWN
SHEFFIELD
S35 2ZP

TEL/FAX:- 05602566459

EMAIL :- DESIGN@DK-DESIGNS.CO.UK
WEB:- WWW.DK-DESIGNS.CO.UK

Client: Mr S Footitt

Project/Title

2A Beaumont Street - Hoyland Common - Barnsley
Existing/Proposed
Floor Plans and Elevations

Scales: 1:50 1:100

Drawing Number: 2010/62/03

Revision:

Date: Nov 10

Drawn by: