


EXISTING WINDOW POSITION RELOCATED TO MAINTAIN
SYMMETRY WITH FEATURE ENTRANCE WAY




VELUX WINDOWS OVER STAIRWELL
STONEWORK FINISH TO FRONT ELEVATION

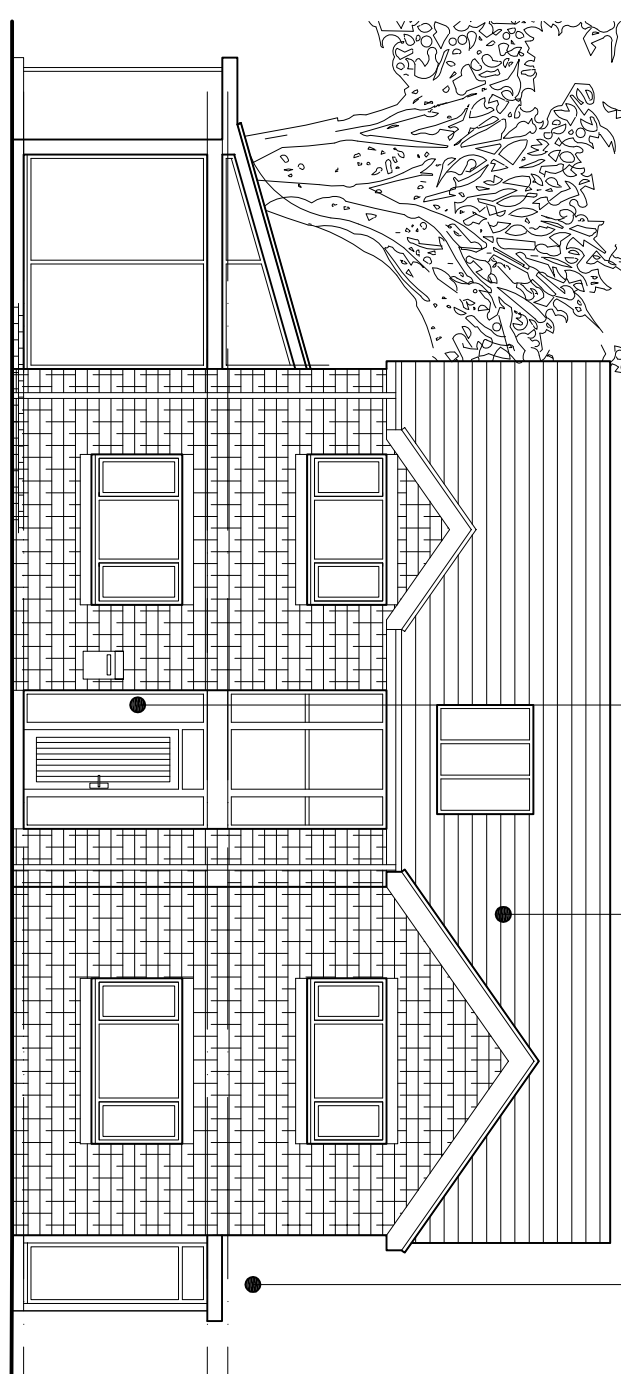


FRONT ELEVATION AS
PROPOSED

MARKET MODERN ROOF TILES
FENCER FINISH

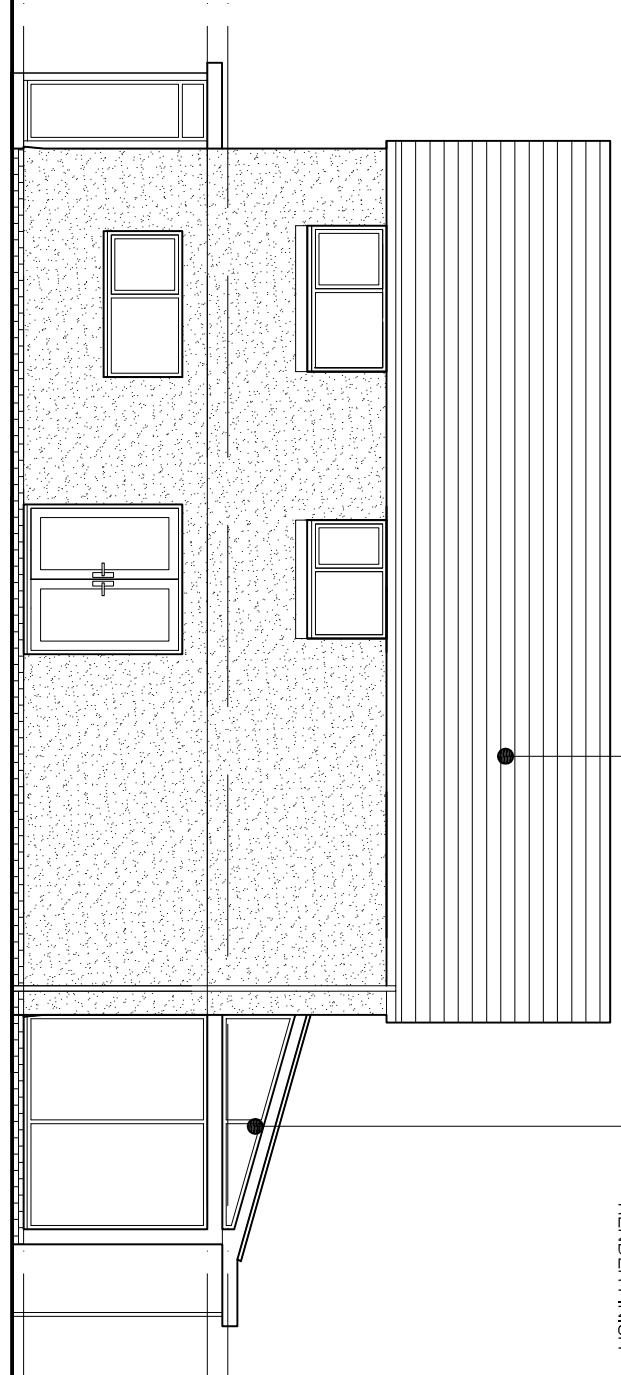


REAR ELEVATION AS
PROPOSED


SUN ROOM
BESPOKE TIMBER FOLDING SLIDING DOORS
GLAZED METAL GREY STRUCTURAL STEEL MEMBERS
MARKET MODERN ROOF TILES WITH VELUX WINDOWS

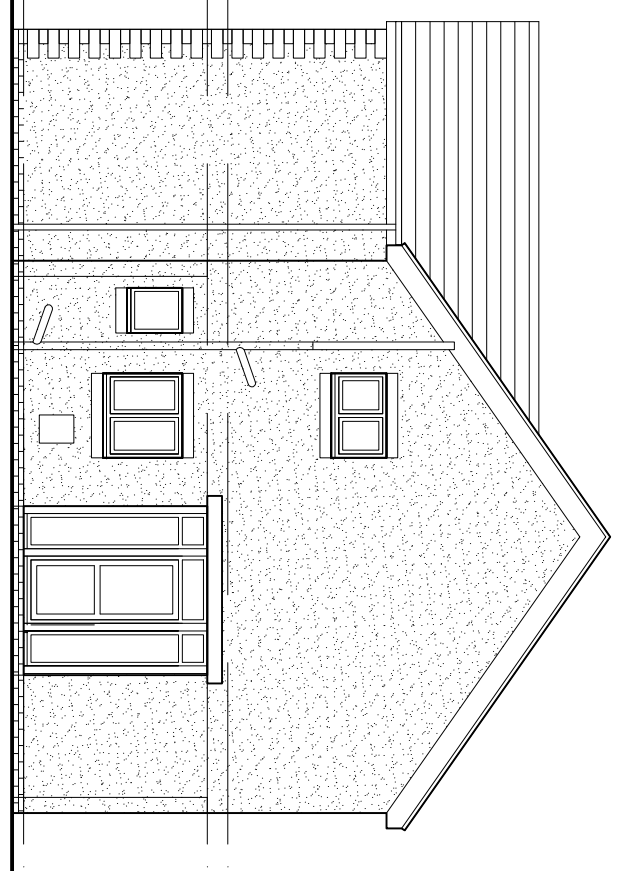


SIDE ELEVATION AS
PROPOSED

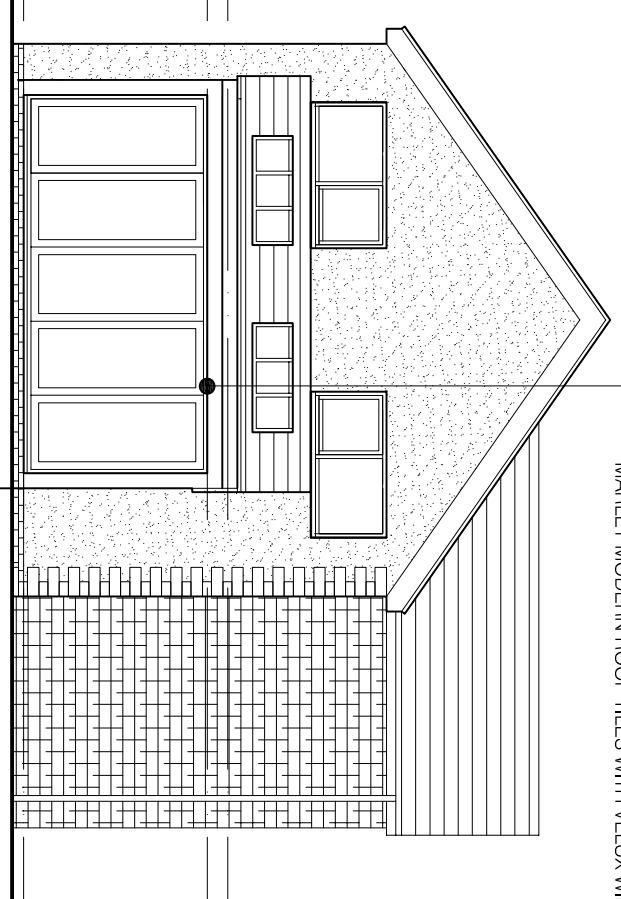


SIDE ELEVATION AS
PROPOSED

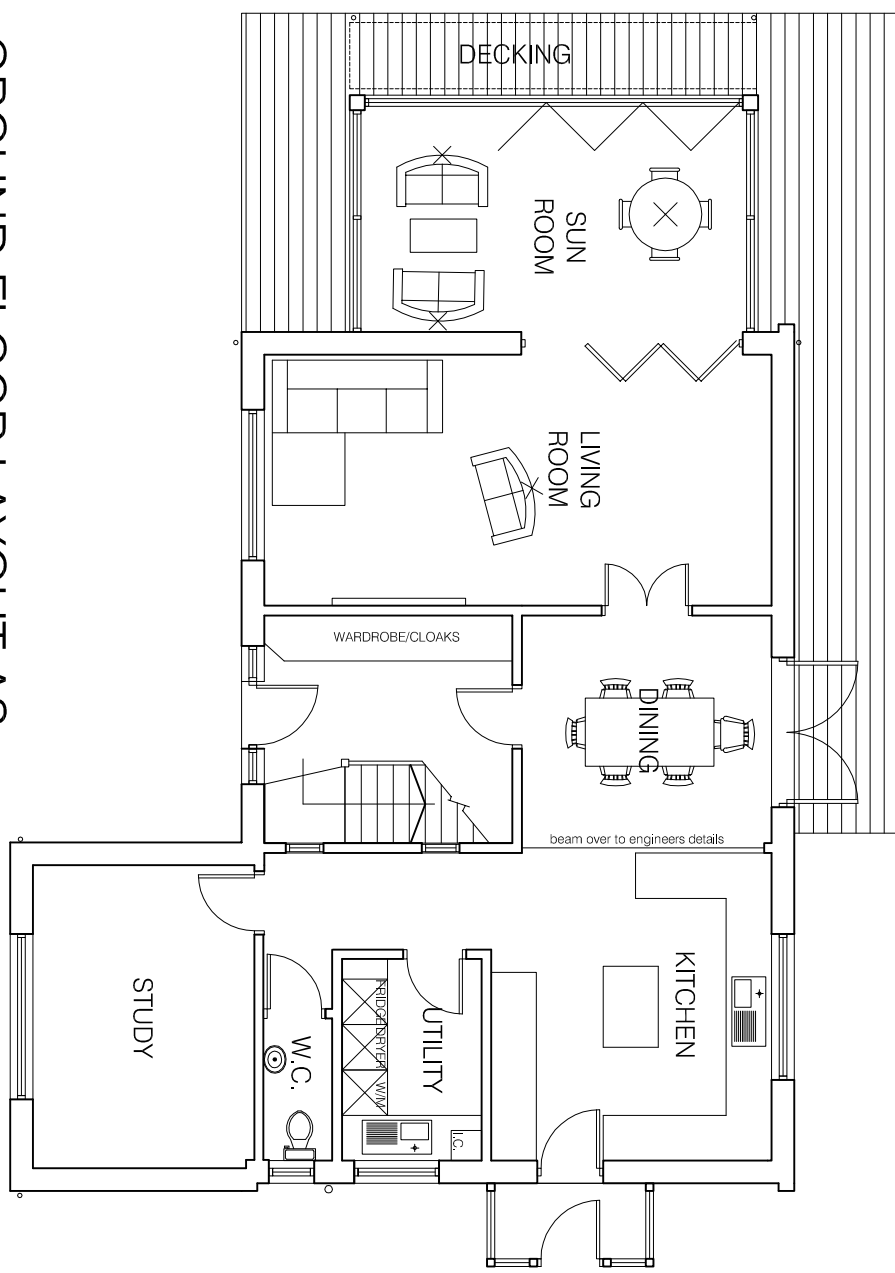


GROUND FLOOR LAYOUT AS
PROPOSED

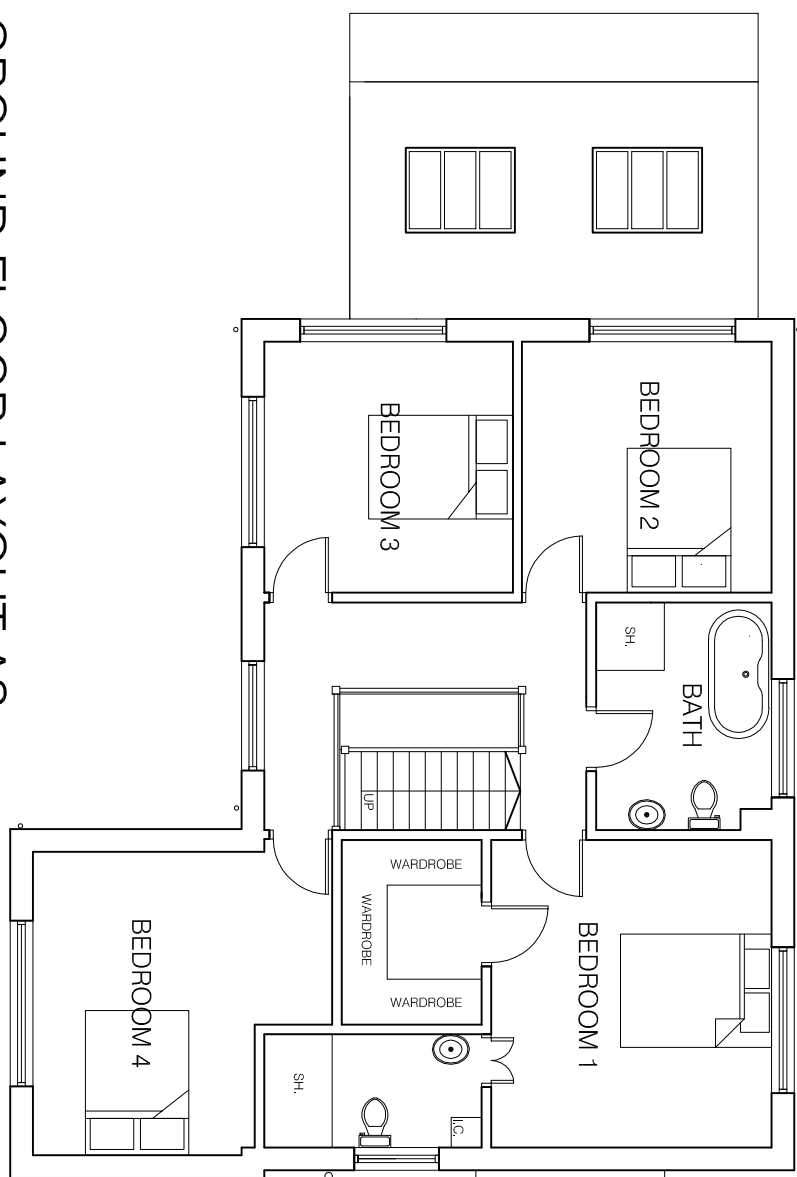

GROUND FLOOR LAYOUT AS
PROPOSED

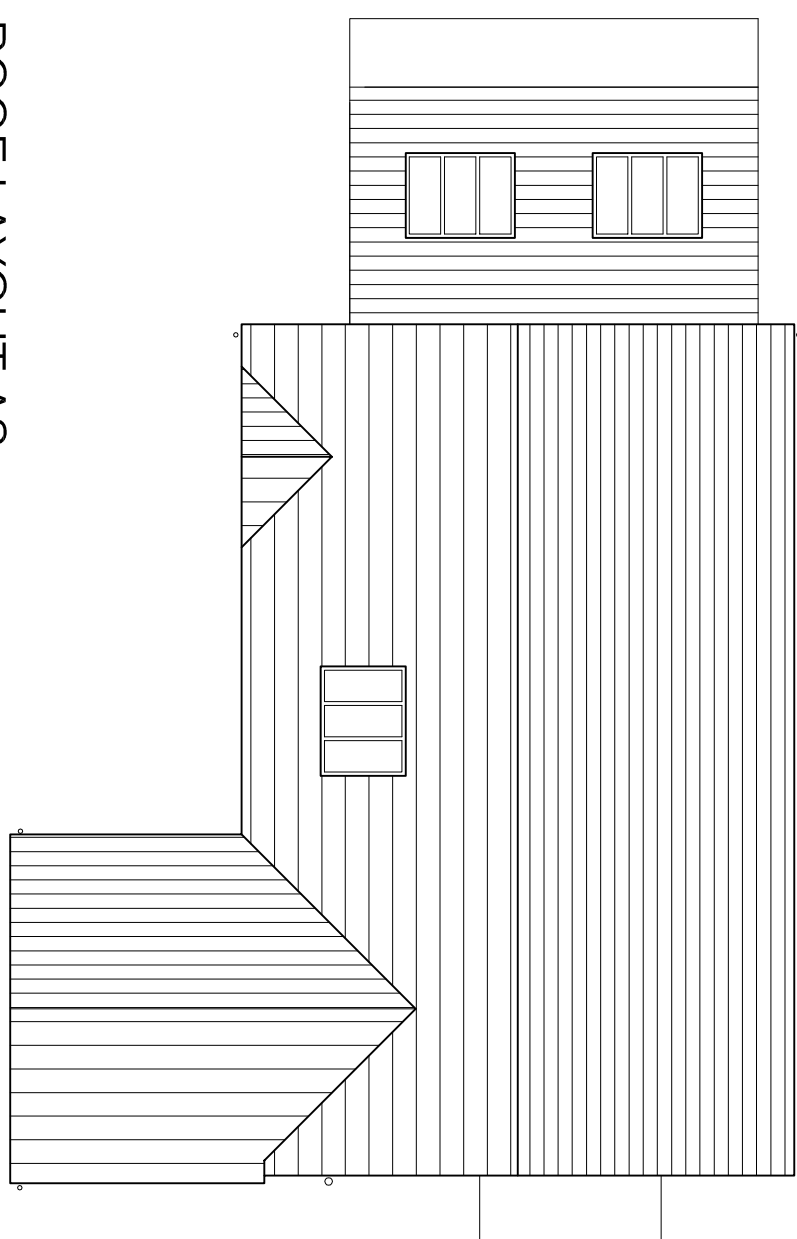

ROOF LAYOUT AS
PROPOSED

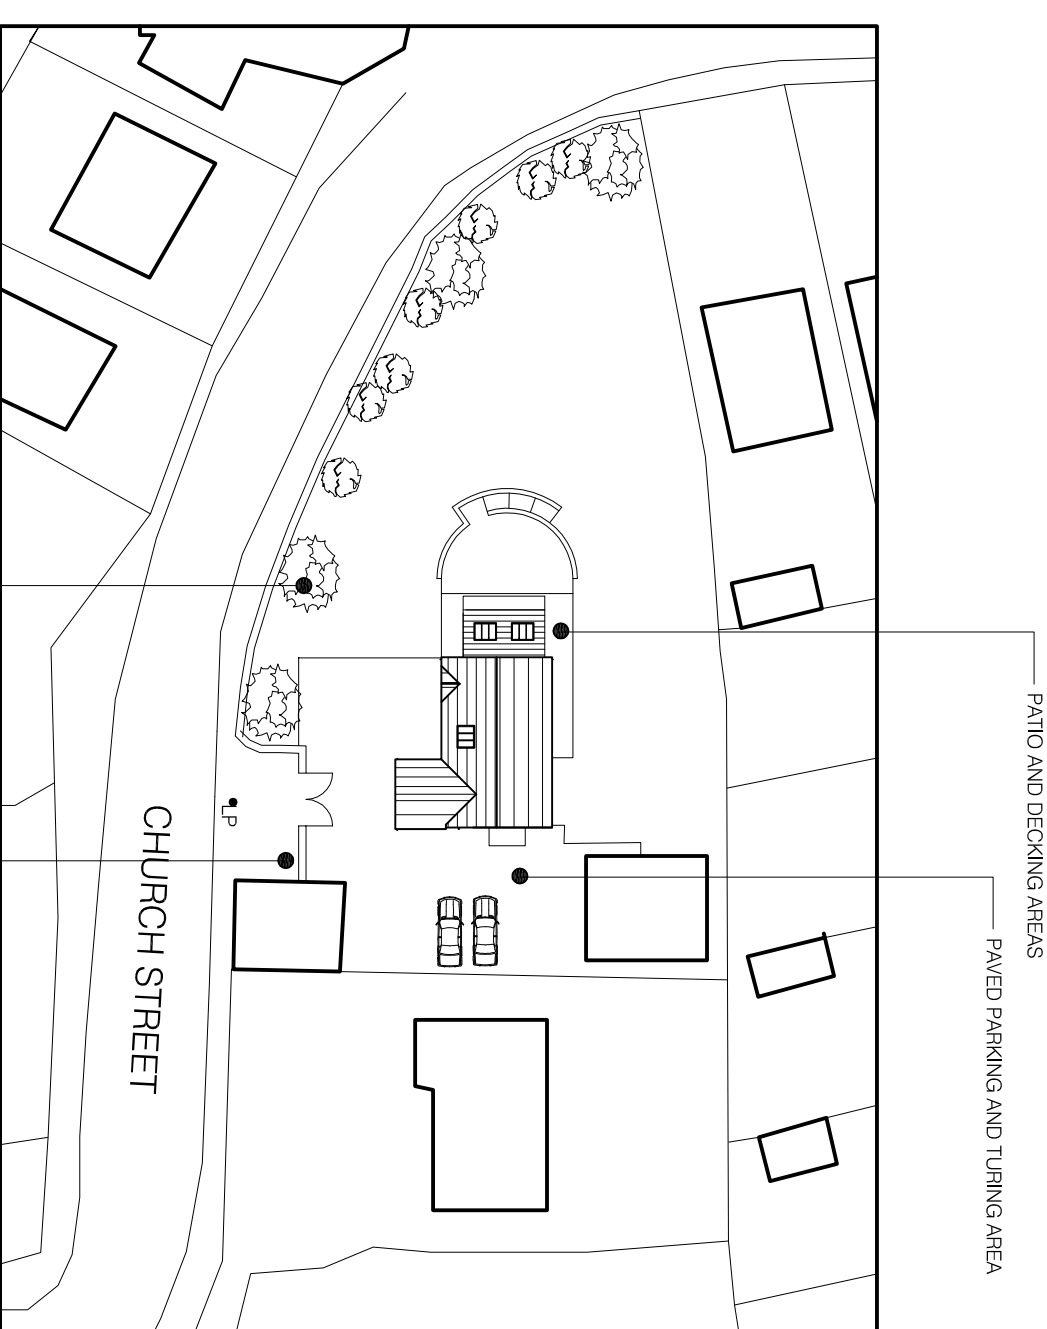

SITE PLAN 1:500


EXISTING HEDGEROWS TO BE INFILLED WITH SIMILAR
SPECIES

DRIVE WAY ENTRANCE TO BE INFILLED TO ALLOW
INCREASED VISUAL SPILLS AND REDUCE DANGEROUS
ACCESS AND EGRESS


WALL TO BE BUILT UP IN MATCHING STONE TO SIMILAR
HEIGHT AS EXISTING

NEW GATE TO BE BROUGHT FROM OLD TIMBER
LIMPOST TO BE RELOCATED SUBJECT TO DISCUSSION
WITH LOCAL HIGHWAYS AUTHORITY.


LAYOUT AS PROPOSED

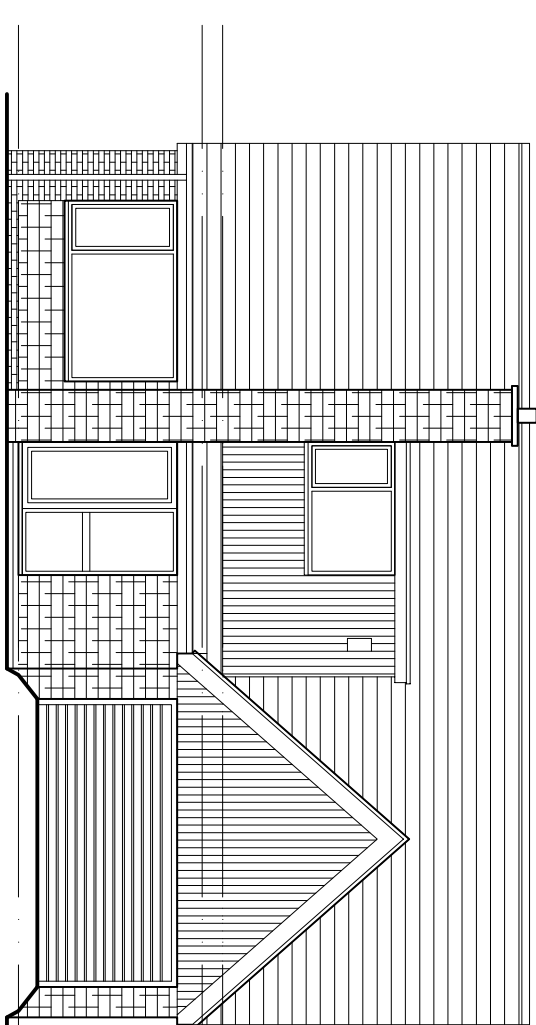


FRONT ELEVATION AS
EXISTING

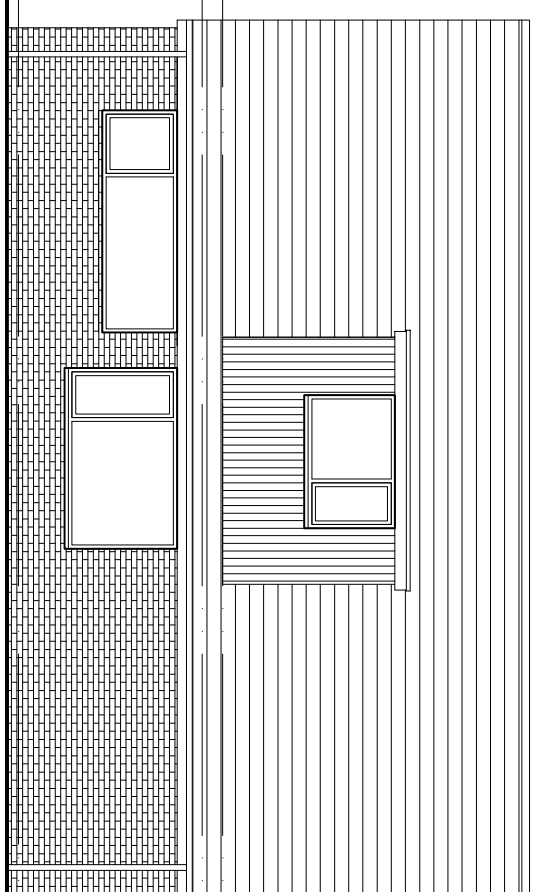


REAR ELEVATION AS
EXISTING

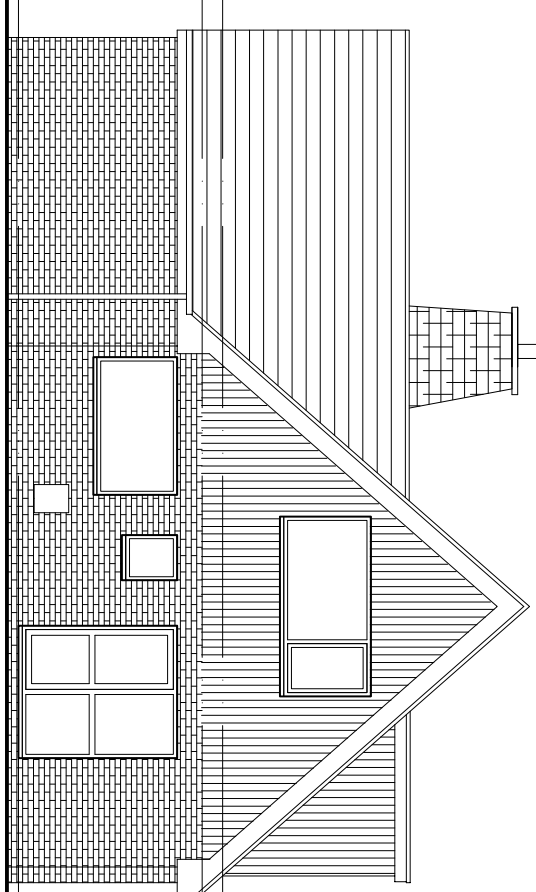


SIDE ELEVATION AS
EXISTING

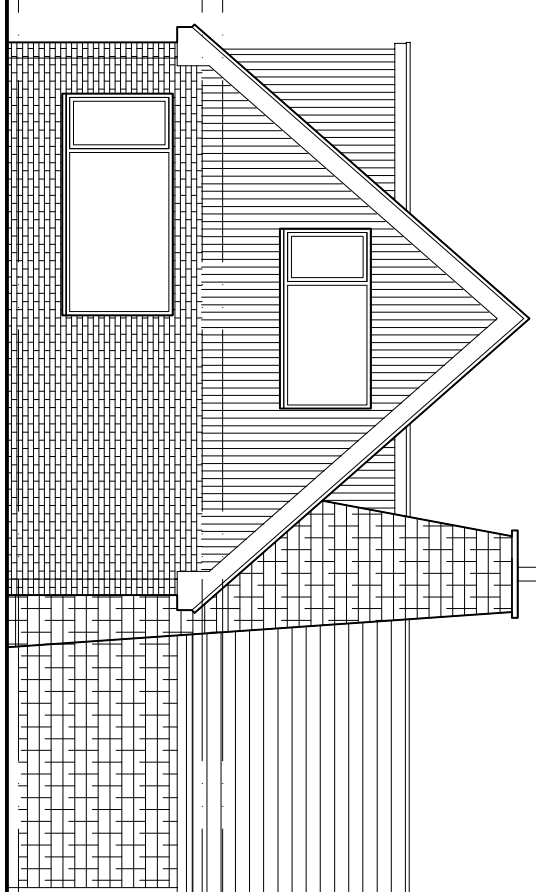

SIDE ELEVATION AS
EXISTING

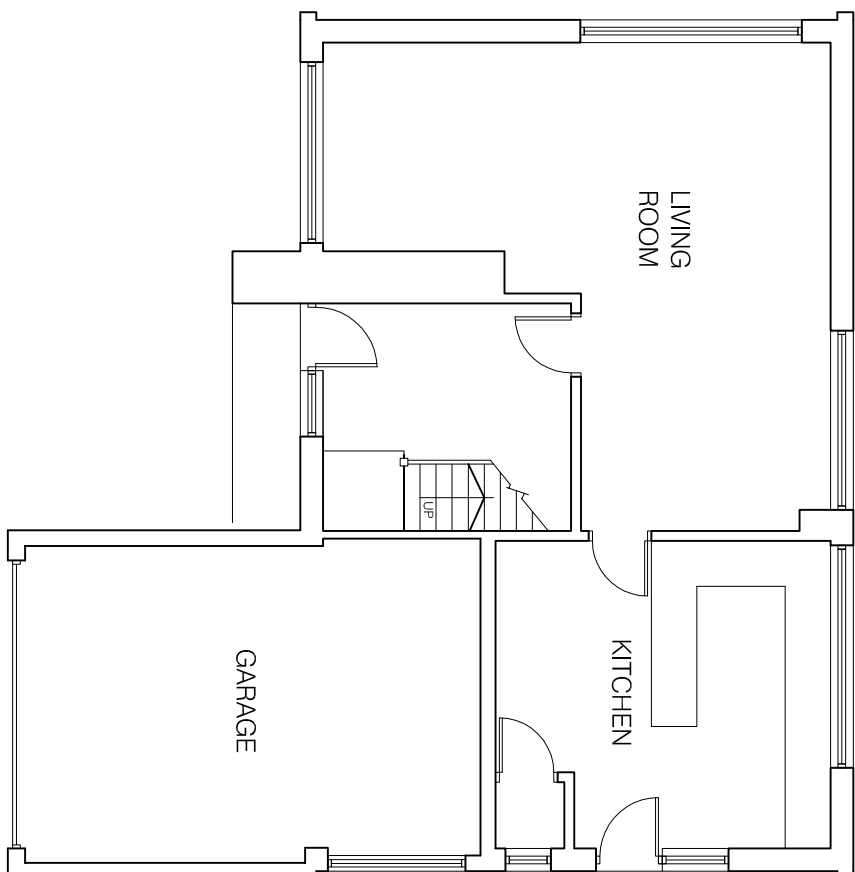

GROUND FLOOR LAYOUT AS
EXISTING

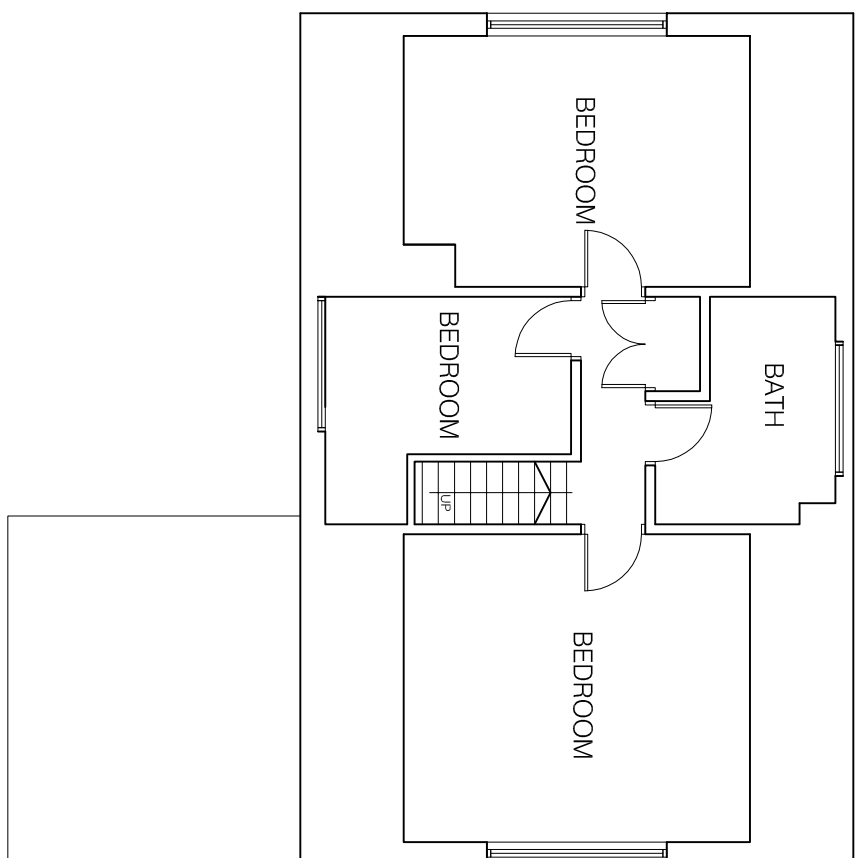

FIRST FLOOR LAYOUT AS
EXISTING



SITE LOCATION 1:1250

LAYOUT AS EXISTING

Do not scale from this drawing, all dimensions and levels are to be taken from the drawing. Discrepancies in figures dimensions and between site conditions and drawings.

© The drawing and the works depicted within are the copyright of Architectural Drawings Ltd and for use on this site only. When permission should be obtained from Architectural Drawings Ltd before reproduction in whole or part.

Before commencement of the works the contractor must ensure that the design is in accordance with all relevant laws, regulations, codes and standards.

This drawing must be read in conjunction with all checked engineering drawings, specifications and details. Approval and Discrepancies must be reported to the Architect.

The contractor must satisfy himself with the adequacy of the site investigation information and should ensure that the information is used for any part of the works.

This drawing should not be relied upon to give information on ground conditions and boundaries.

The contractor is to carry out the work in compliance with the Building Regulations, relevant current British Standards

REV A: BEDROOM 2 WINDOW AMENDED AS PER PLANNERS REQUIREMENTS, ROOF TILE SPECIFICATION AMENDED TO MARKET MODERNS

10/20/2019

architecturaldrawings Ltd
DESIGN | DEVELOPMENT | BUILDING

44 New York Avenue, 2ND FLOOR
LONDON, EC3A 3NL
020 7323 8000
architecturaldrawings.com

REVISIONS

CLIENT

MR & MRS SHORTHOUSE
1 CHURCH STREET
BRIERLY SY2 9JR

EXISTING & PROPOSED
PLANS & ELEVATIONS

DRAWING STATUS			
INFORMATION			
SCALE	1:100 @ A1	DATE	NOVEMBER 2011
JOB NO.	DRAWING NUMBER	REV	
552	01		