
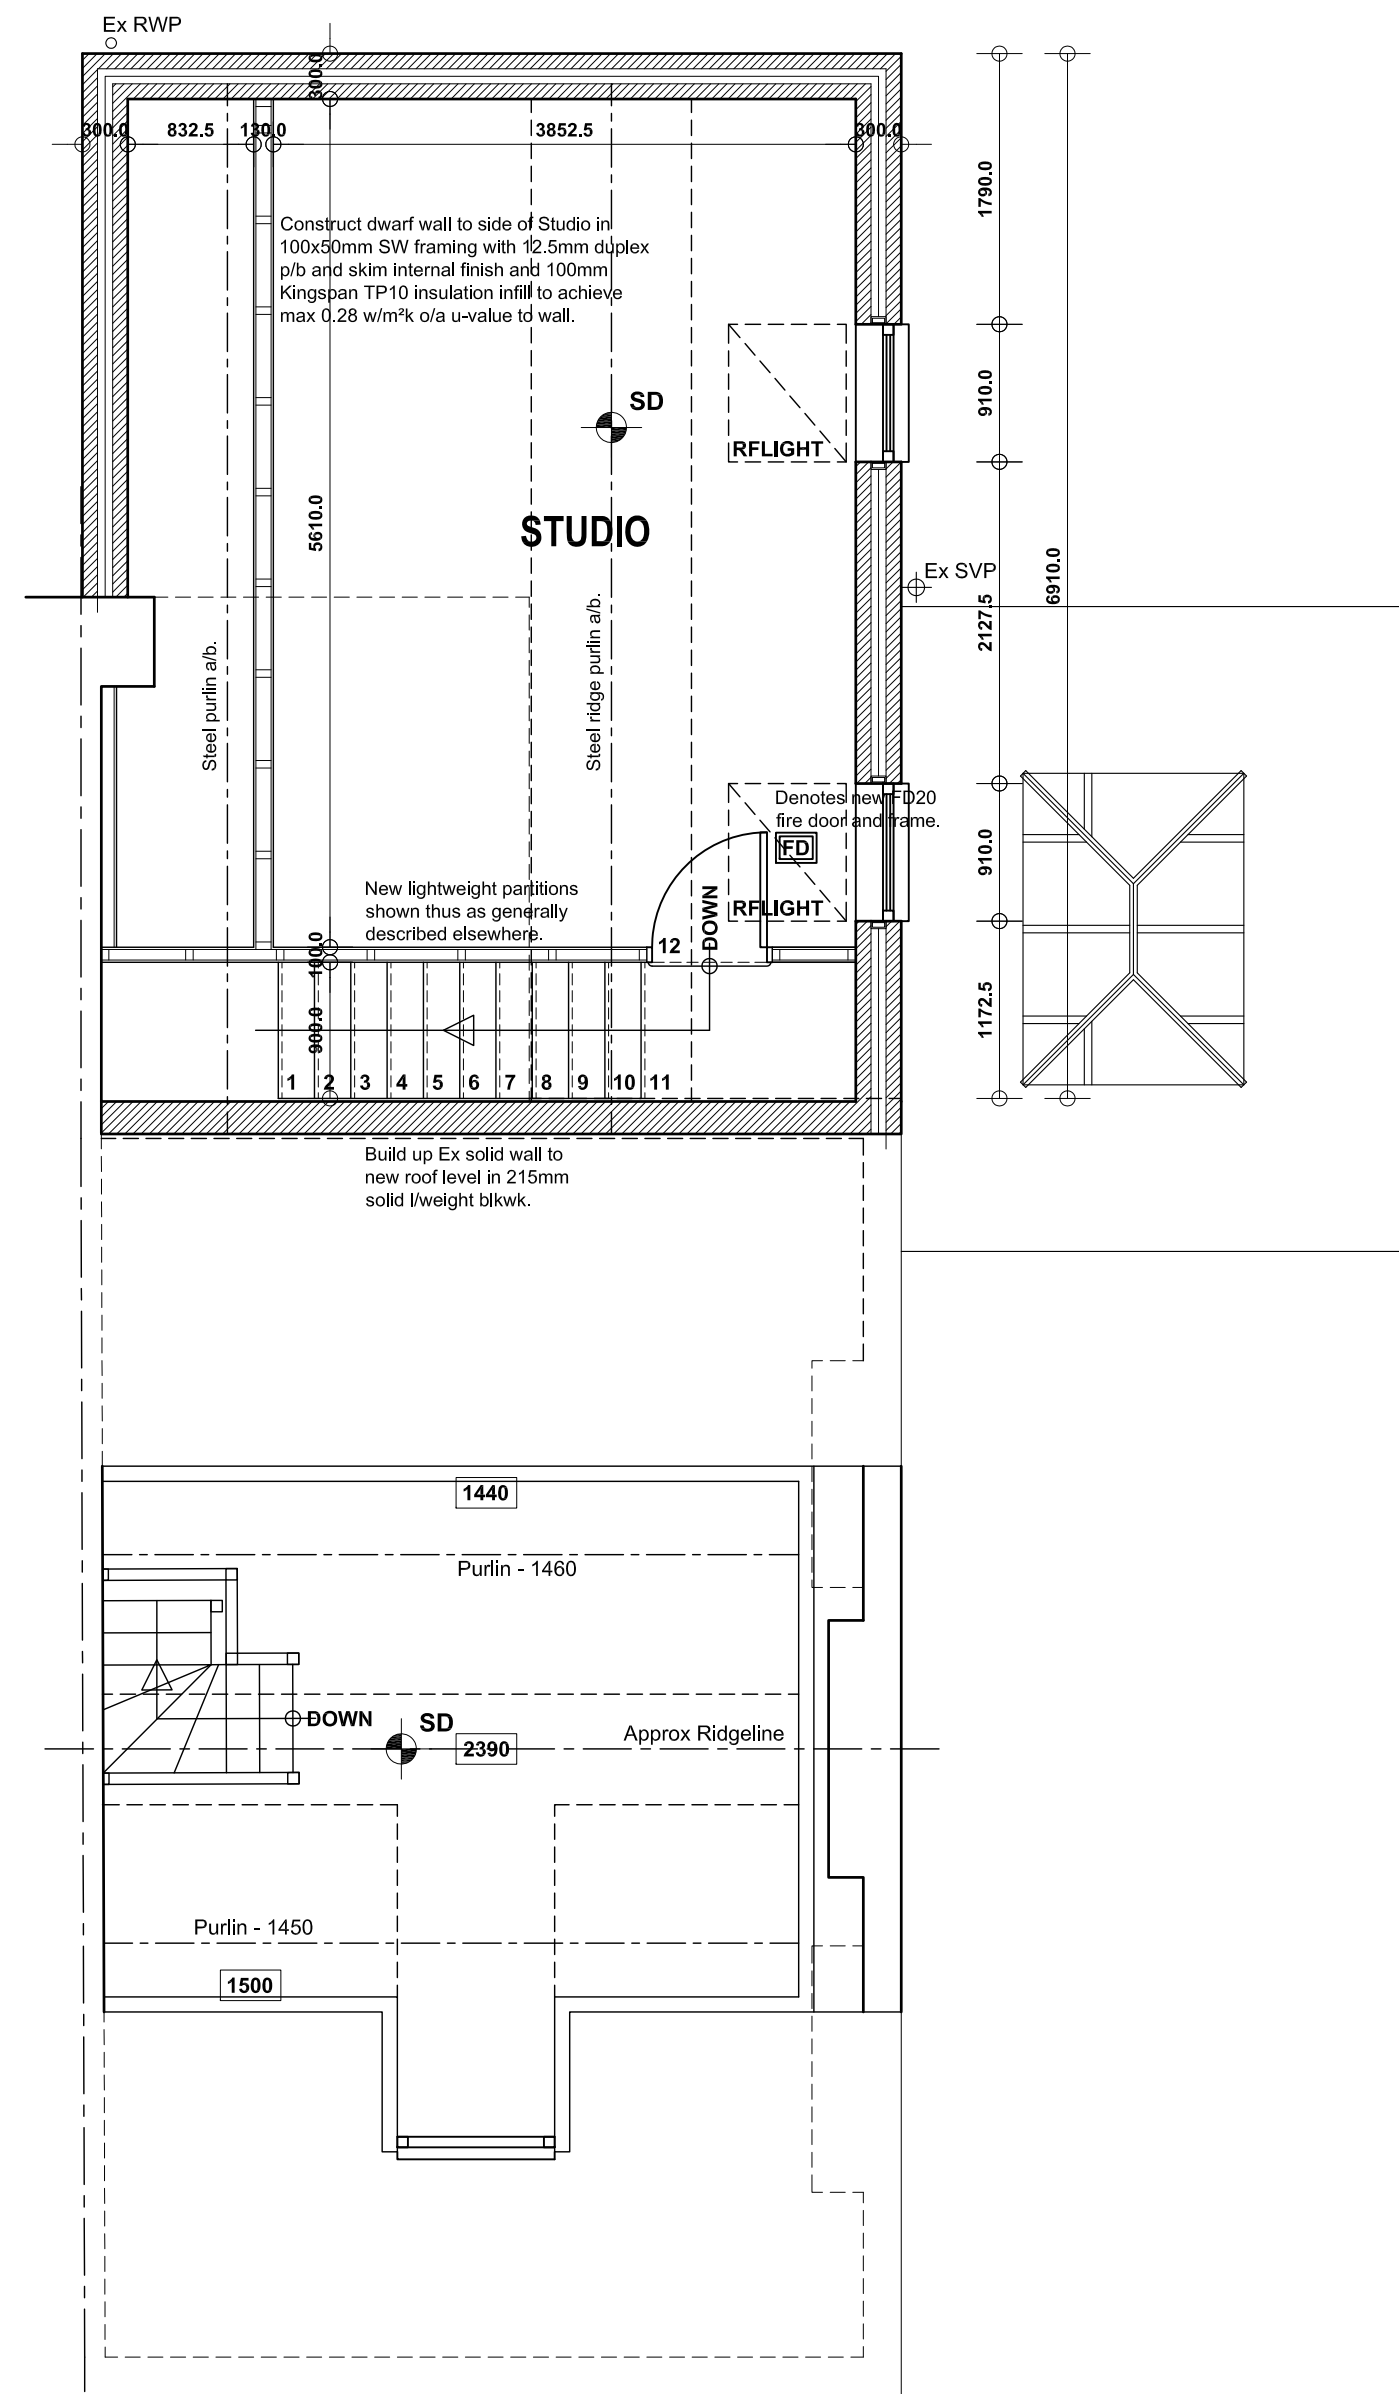
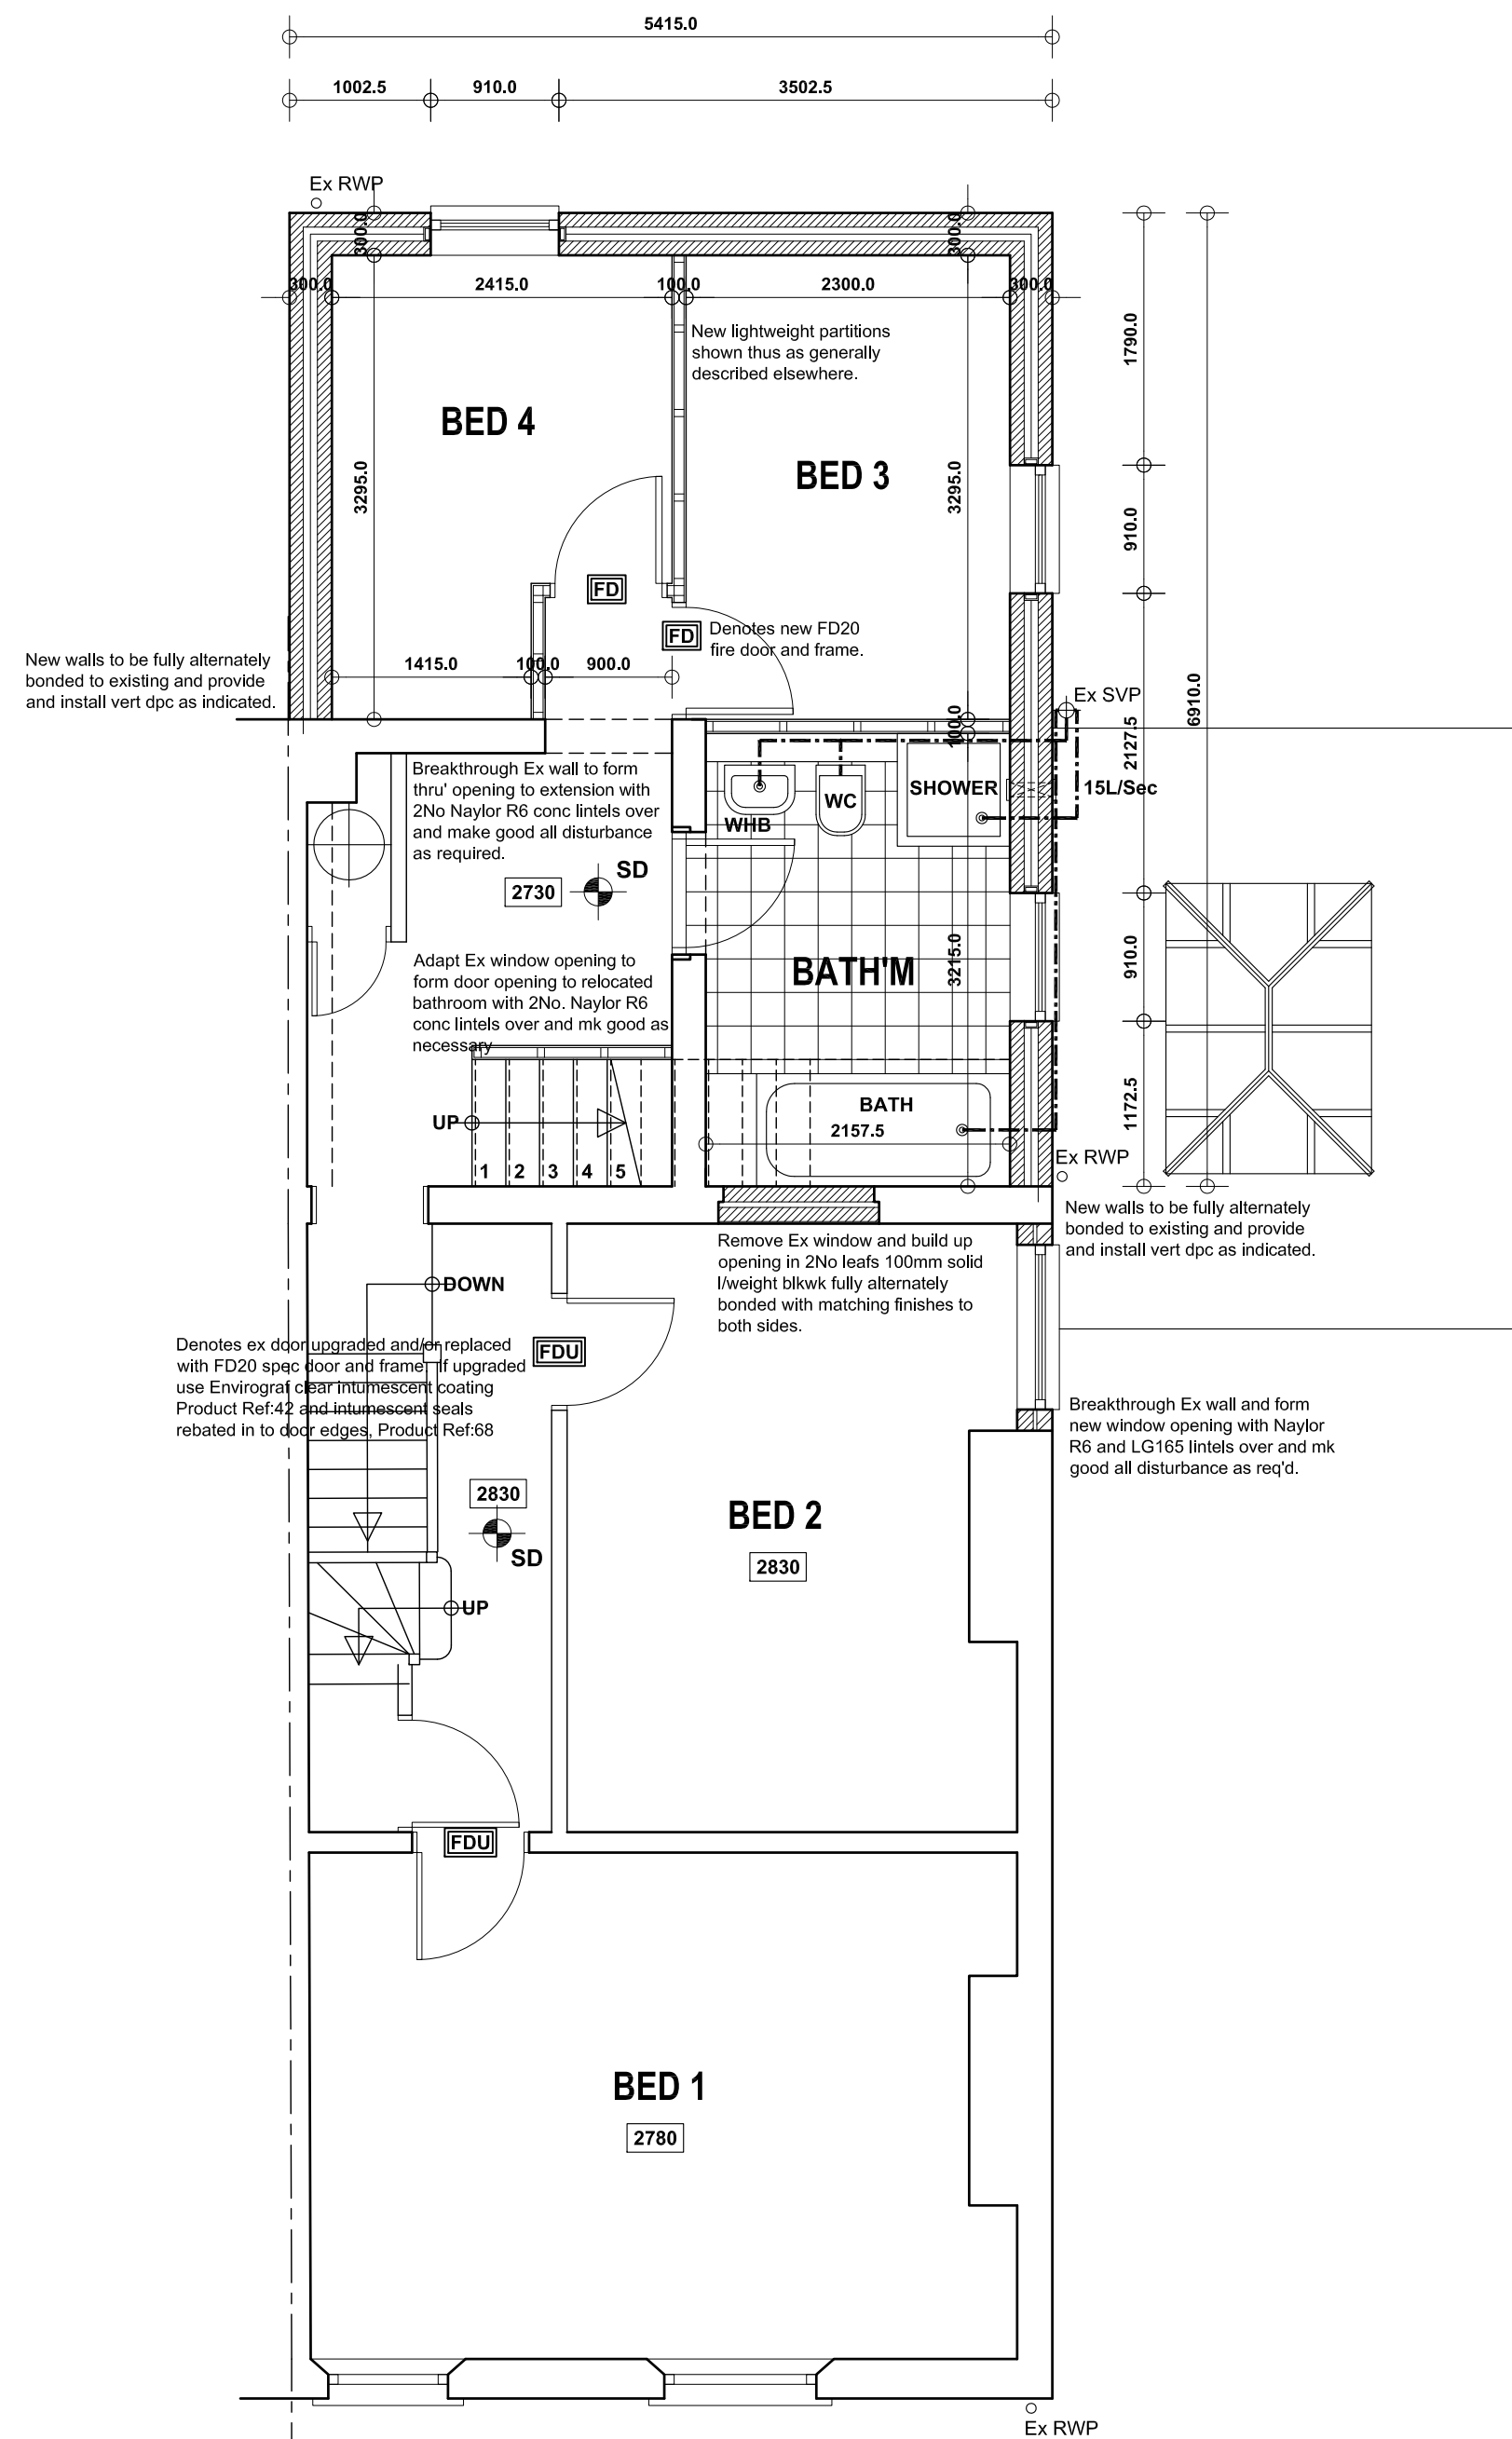


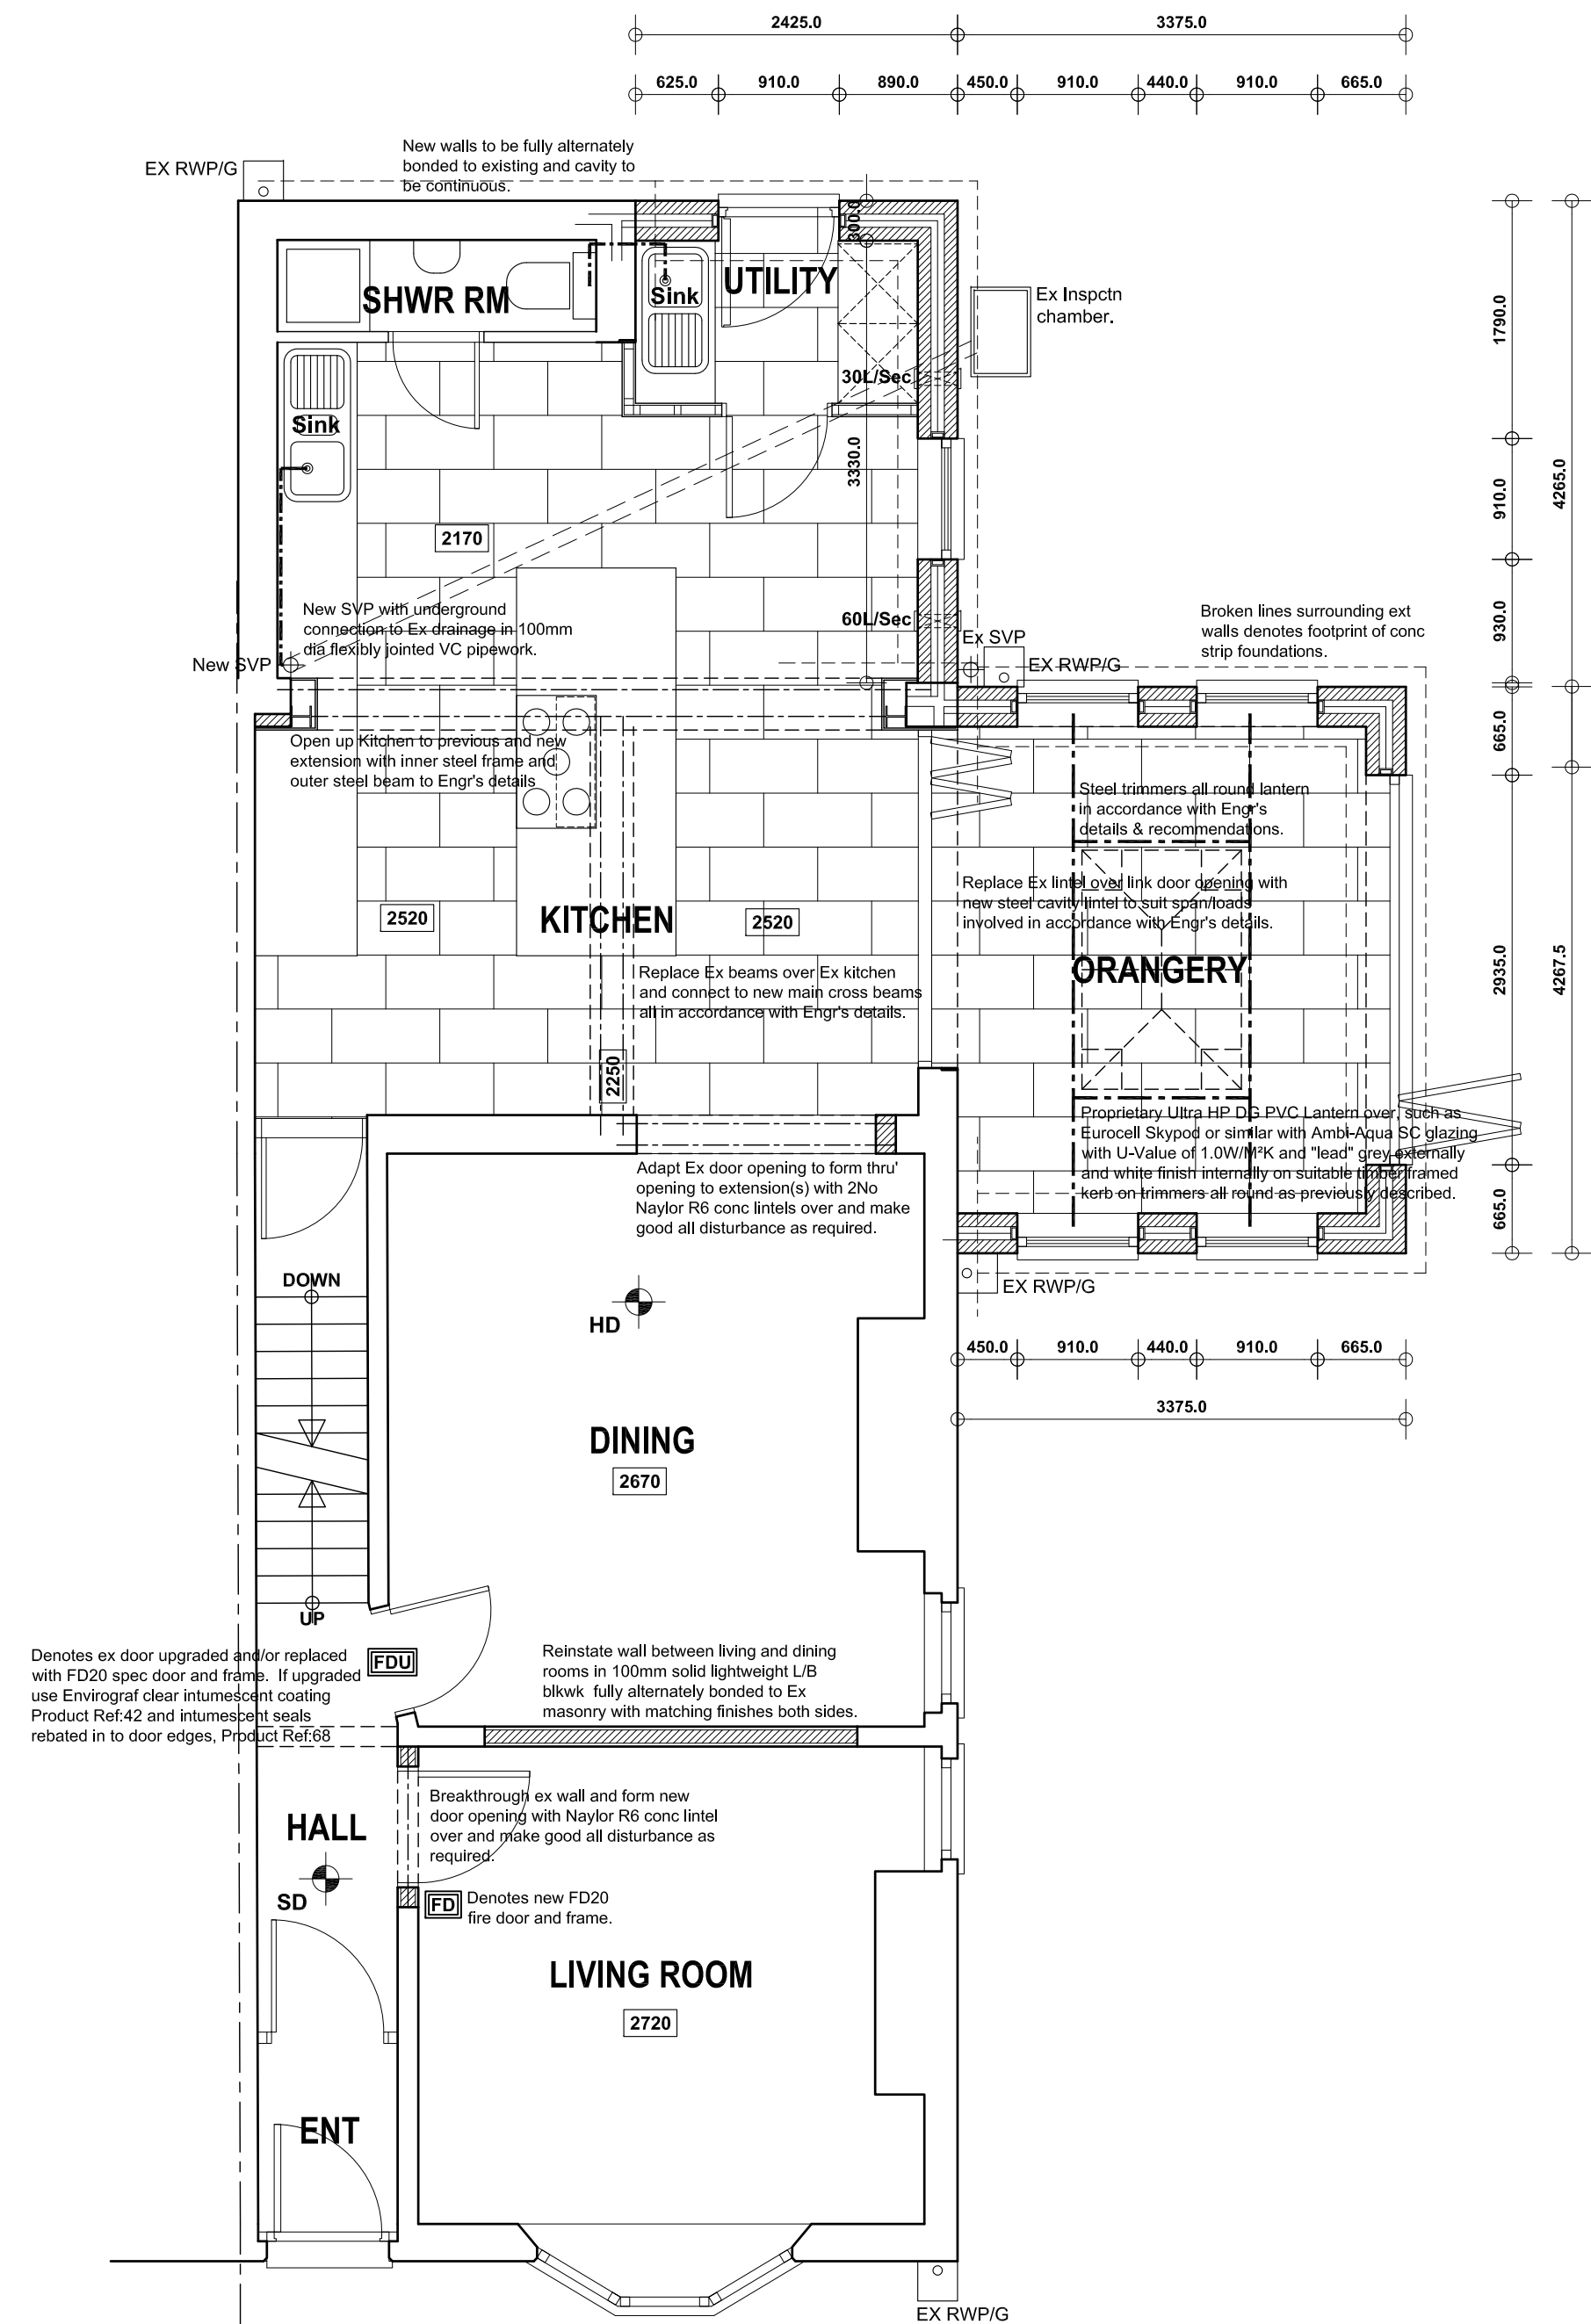

Scale: 1:50 @ A1			Date: OCT 2021		
Ref: 202103			Drwg No: 03		
0 cm	2 cm		4 cm	6 cm	