


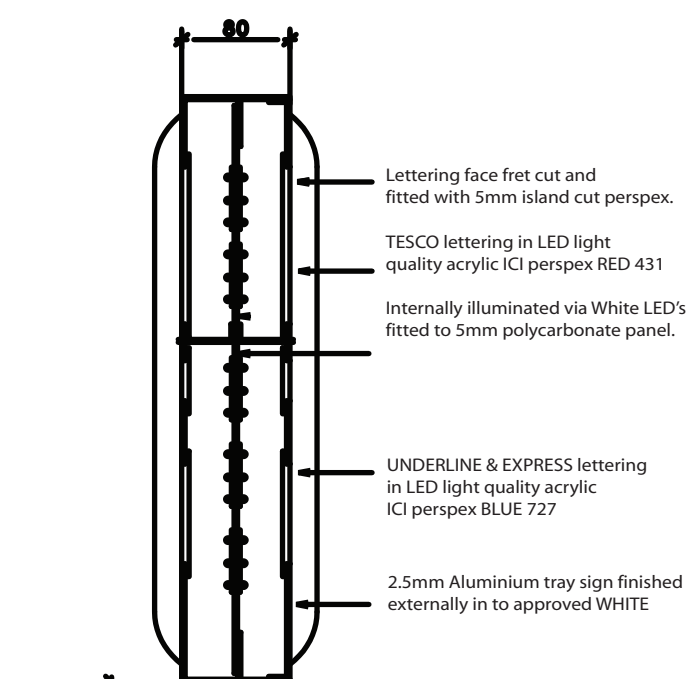


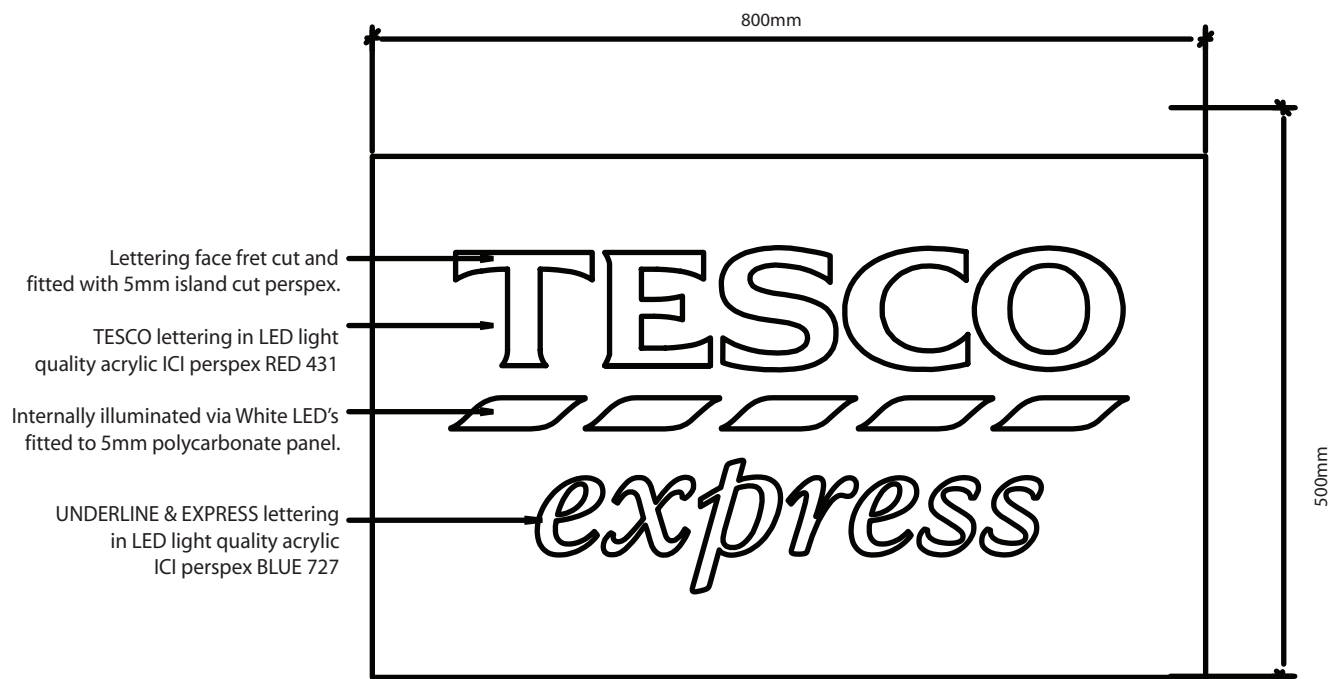

A - Internal section of sign

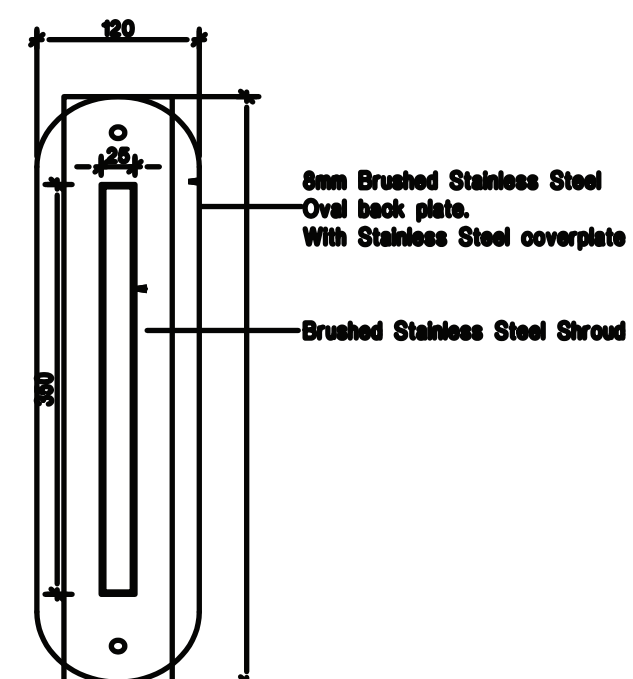

B - Showing outer casing of projecting sign

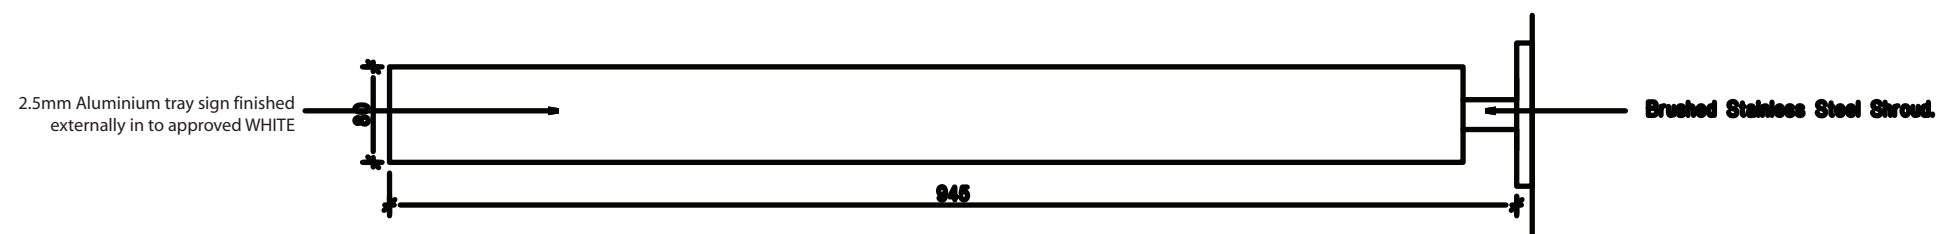

Internally illuminated projecting sign

Candela:
110 through perspex.

	Tesco Express			
Internally Illuminated Projecting Sign				