



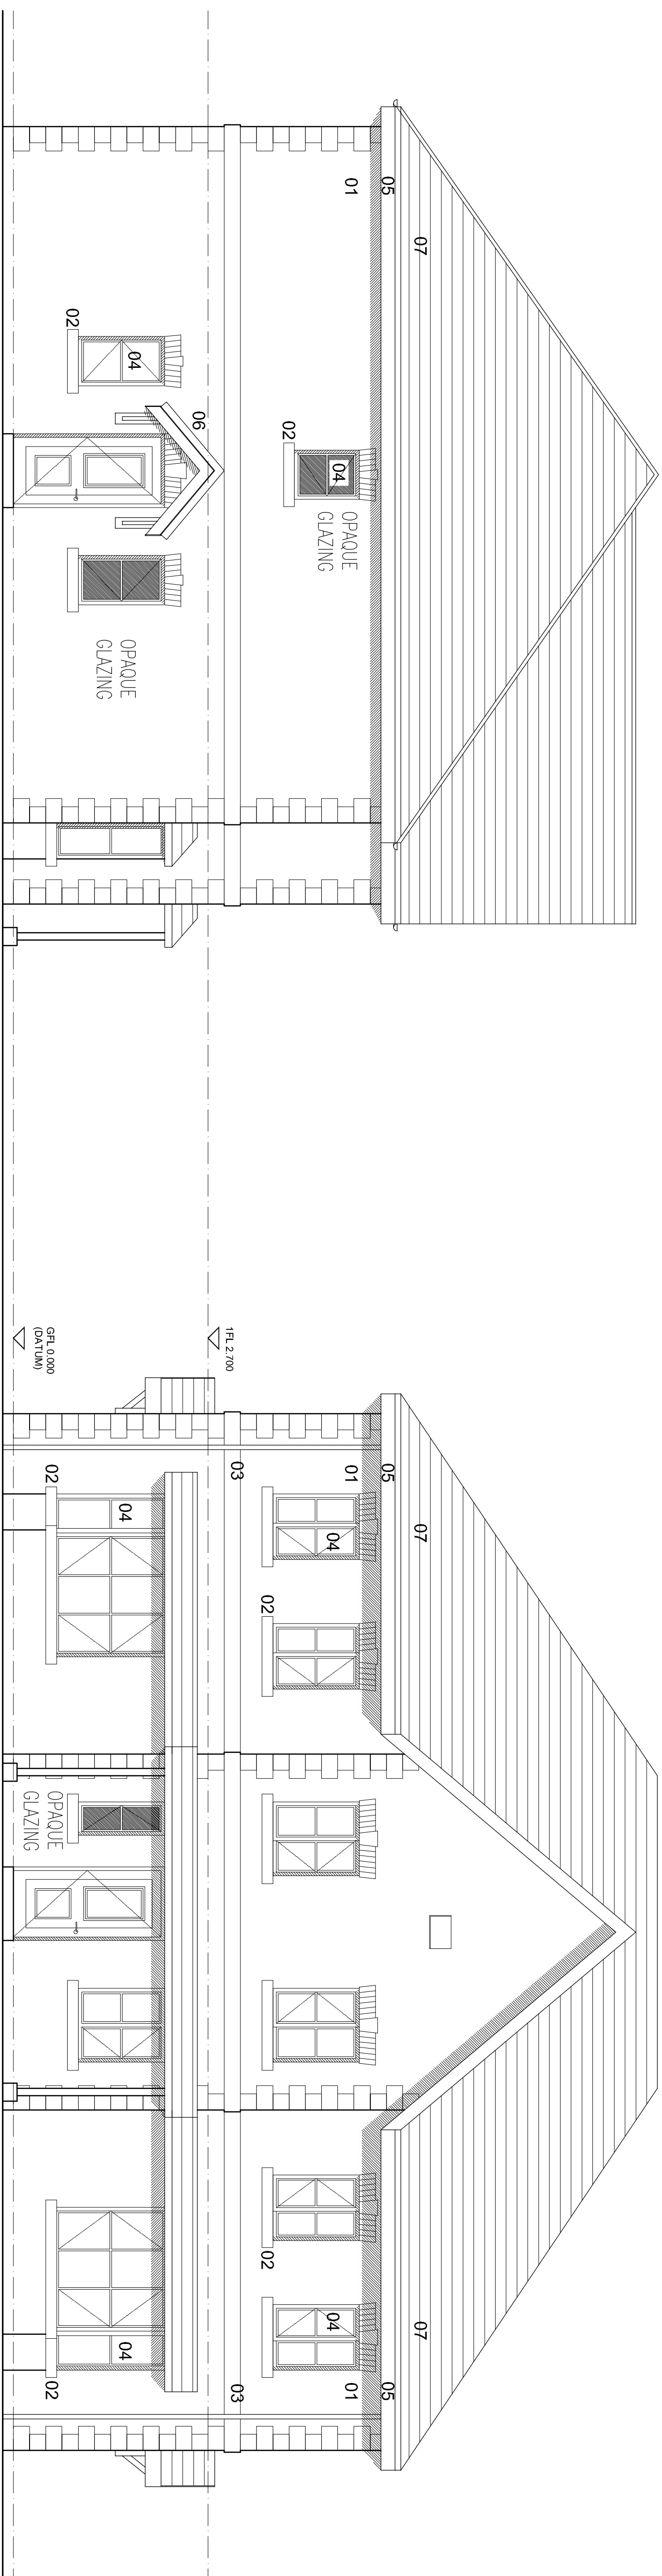

ELEVATION A


ELEVATION B

- 01 RED BRICK
- 02 RECONSTITUTED STONE CILLS AND HEADS
- 03 RECONSTITUTED STONE DETAILS
- 04 TIMBER FRAME WINDOWS
- 05 TIMBER FACIA BOARD
- 06 TIMBER CANOPY DETAIL
- 07 SLATE EFFECT TILED ROOF

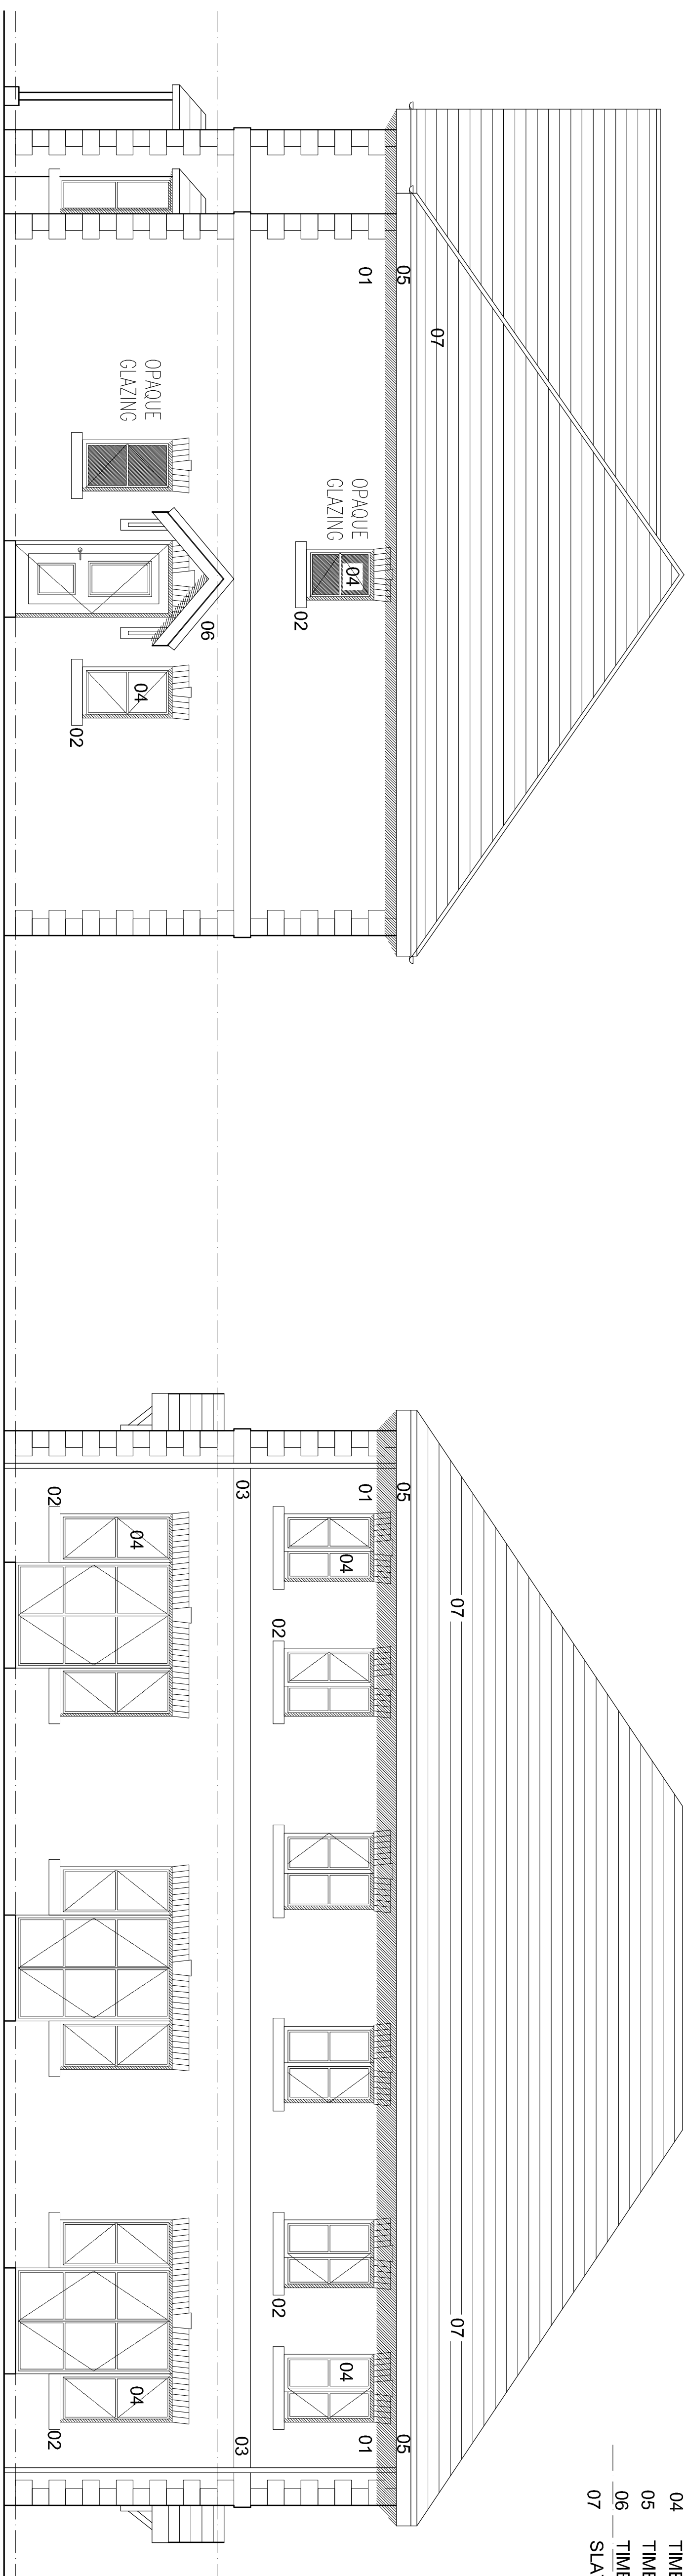

ELEVATION C

ELEVATION D

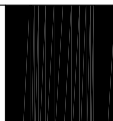		Code Studios Ltd Hope Works, 25 Mowbray Street, Sheffield, S3 9EL t: 0870 990 3095 / 0870 990 3096 e: information@codestudios.co.uk	
PEARL DEVELOPMENTS		Client	
CARLTON		Job	
ELEVATIONS		Title	
DRAWN	CHECKED	DATE	SCALE
MM		FEB 2009	A1 ISSUE: 1:100
REVISION	DRAWING STATUS	DRAWING NUMBER	A1 ISSUE: 1:50
A	-	1664-002	