




REVISIONS			
A	08/07/15	CH	MB
DESIGN ALIGNED WITH RSK CURVED FOOTPATH			
SECTION CC UPDATED			
B	18/08/15	CH	MB
REDESIGN TO SUIT UPDATED ACCESS LAYOUT			
STATYS CHANGE - PLANNING			

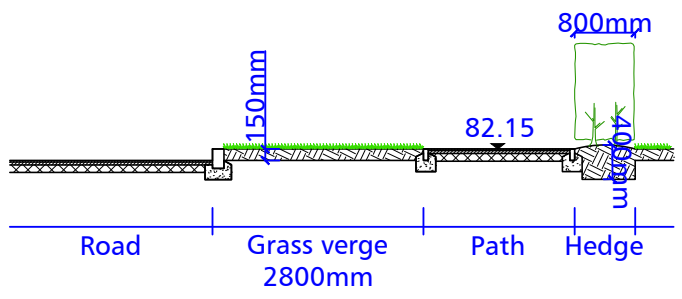


Section A
1:100
NORTH GAWBER ENTRANCE - CARR GREEN LANE

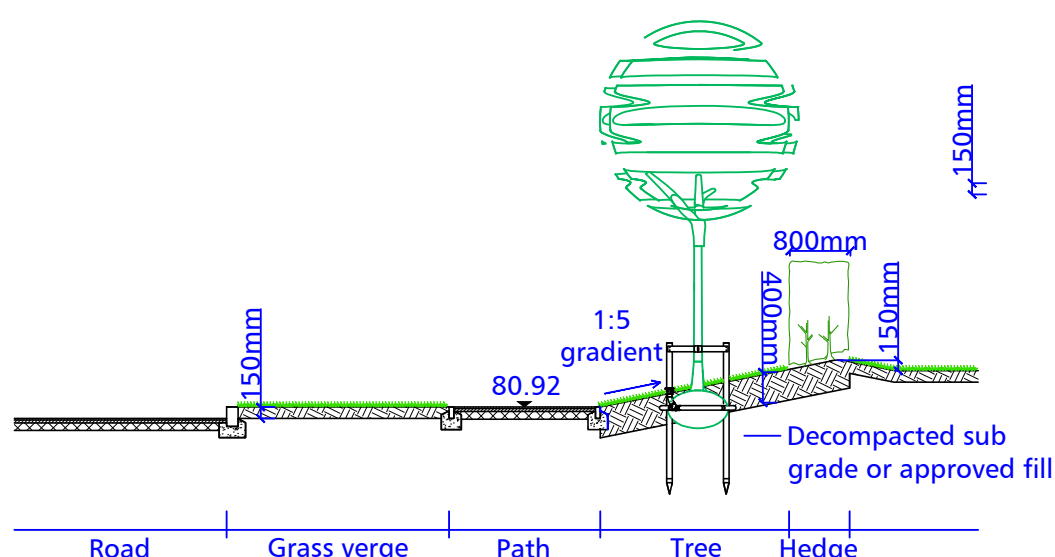


Section B
1:100
NORTH GAWBER ENTRANCE - CARR GREEN LANE

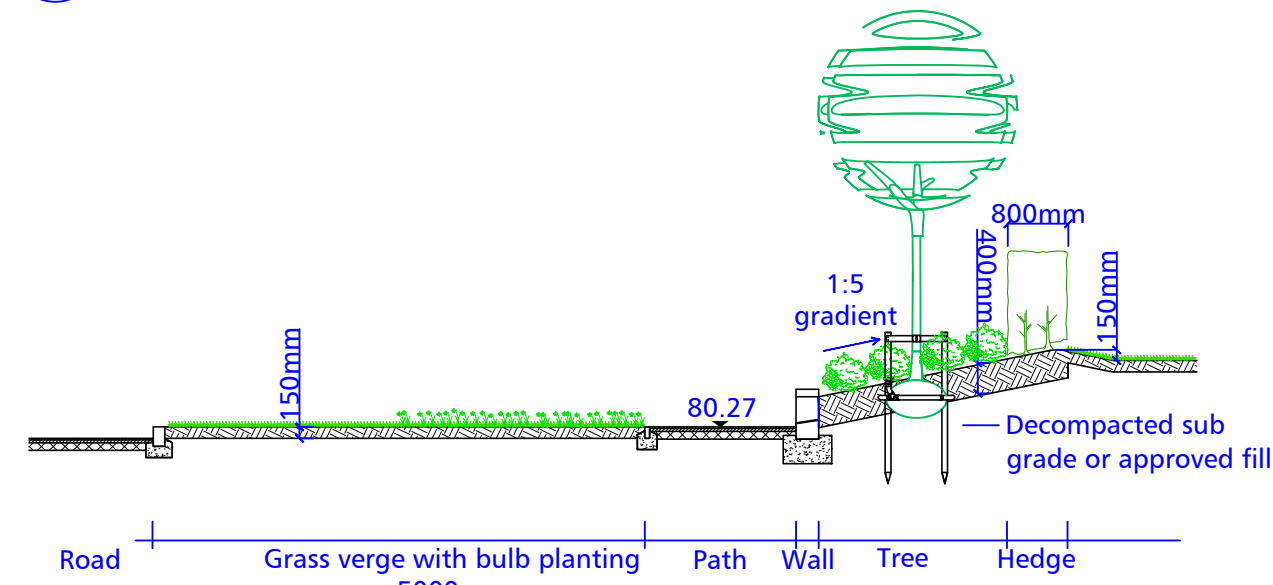


Section C
1:100
NORTH GAWBER ENTRANCE - CARR GREEN LANE

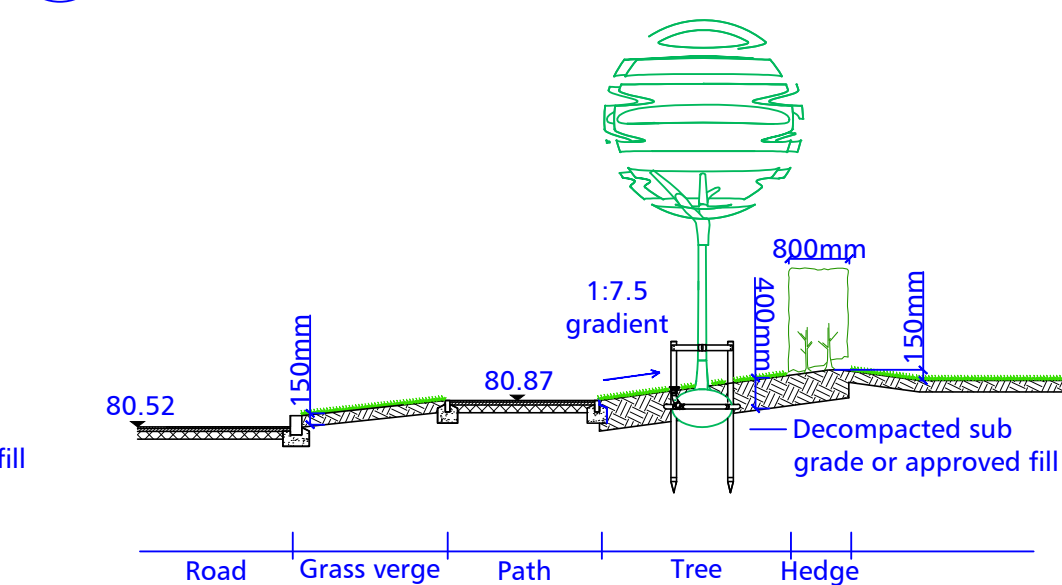


Section D
1:100
NORTH GAWBER ENTRANCE - ENTRANCE ROAD

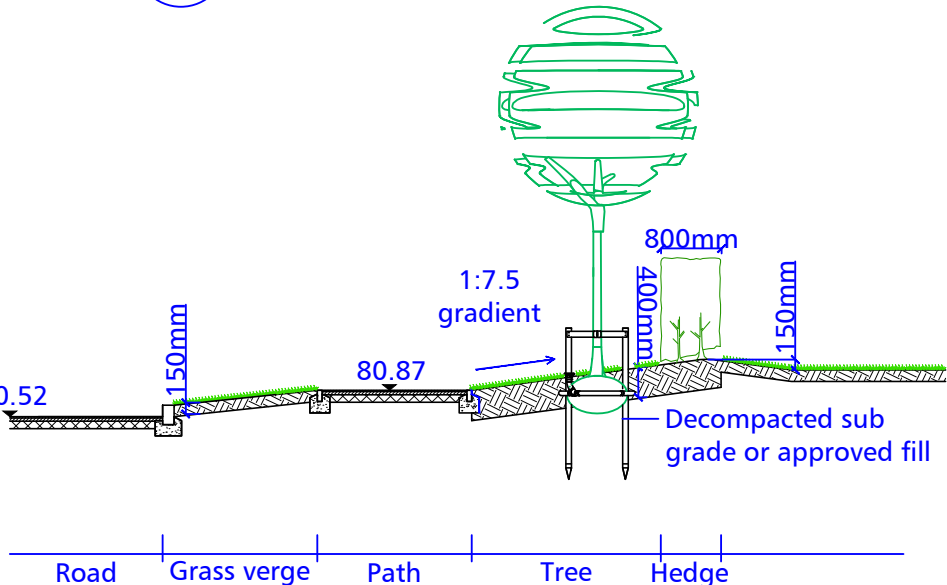


Section E
1:100
NORTH GAWBER ENTRANCE - ENTRANCE ROAD

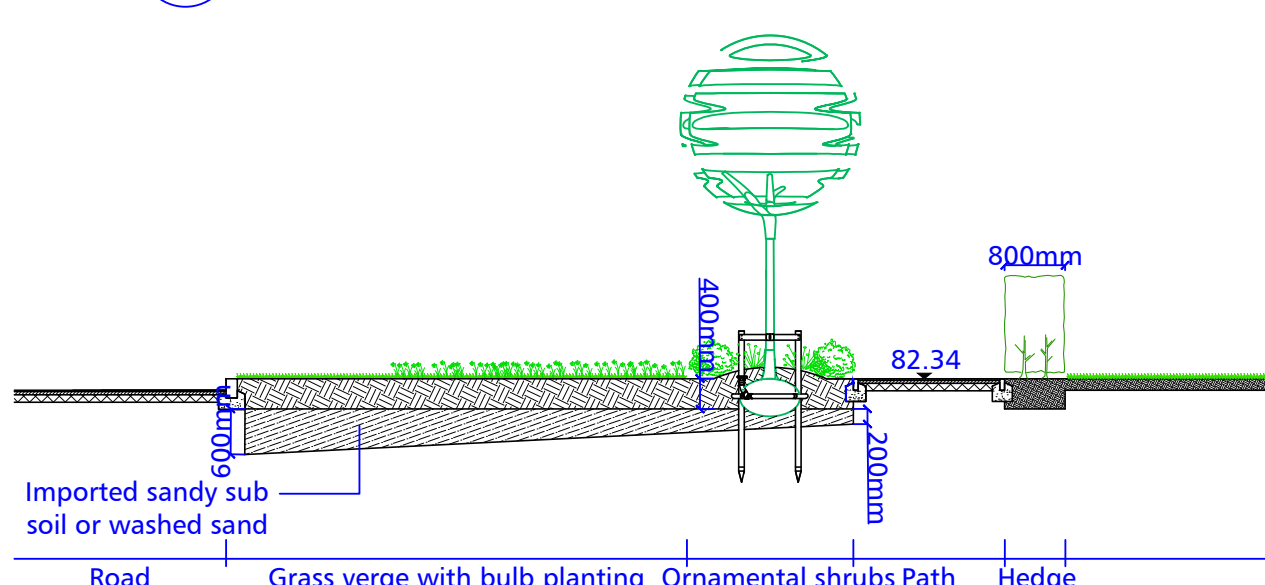


Section F
1:100
NORTH GAWBER ENTRANCE - ENTRANCE ROAD

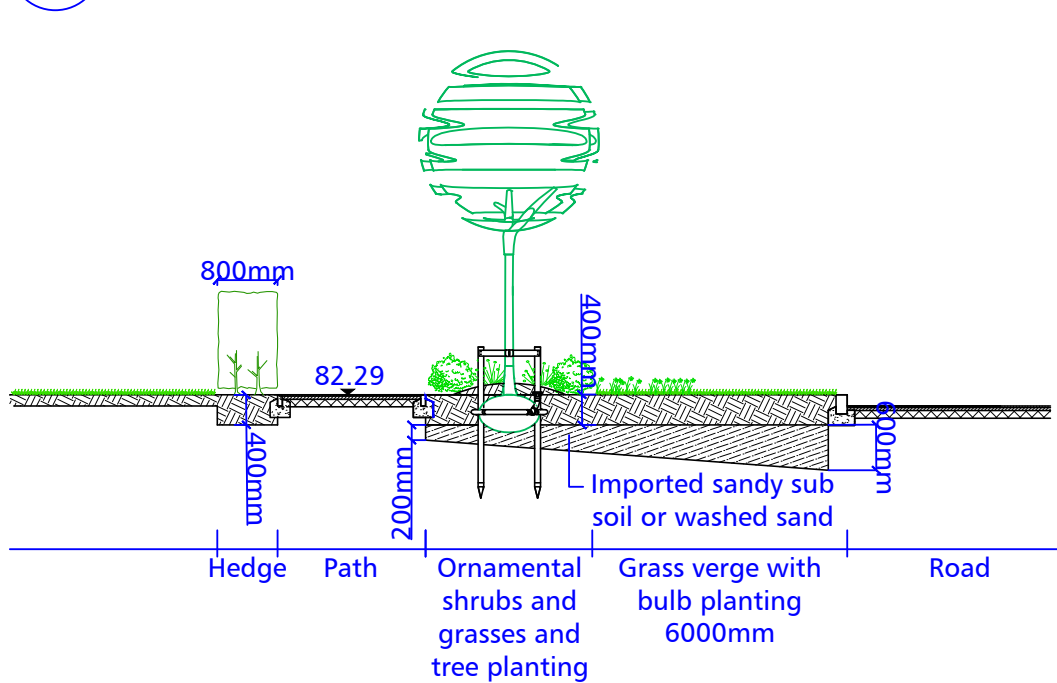


Section G
1:100
NORTH GAWBER ENTRANCE - ENTRANCE ROAD

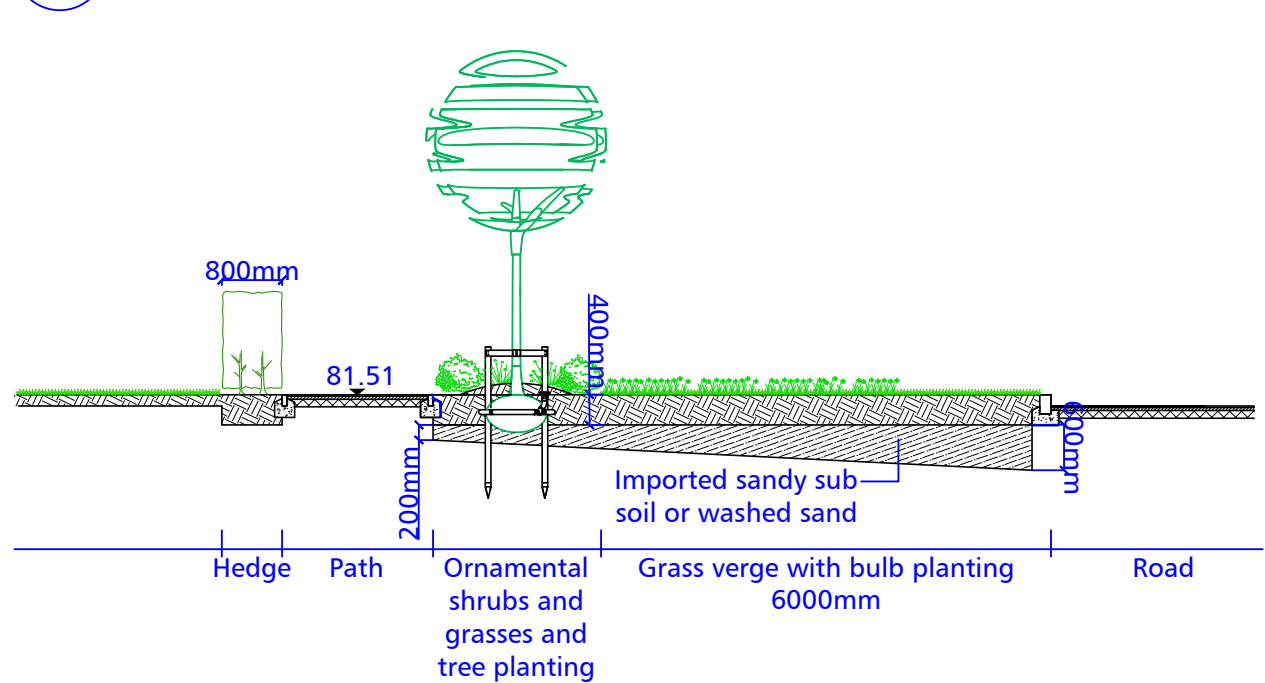


Section H
1:100
NORTH GAWBER ENTRANCE - ENTRANCE ROAD

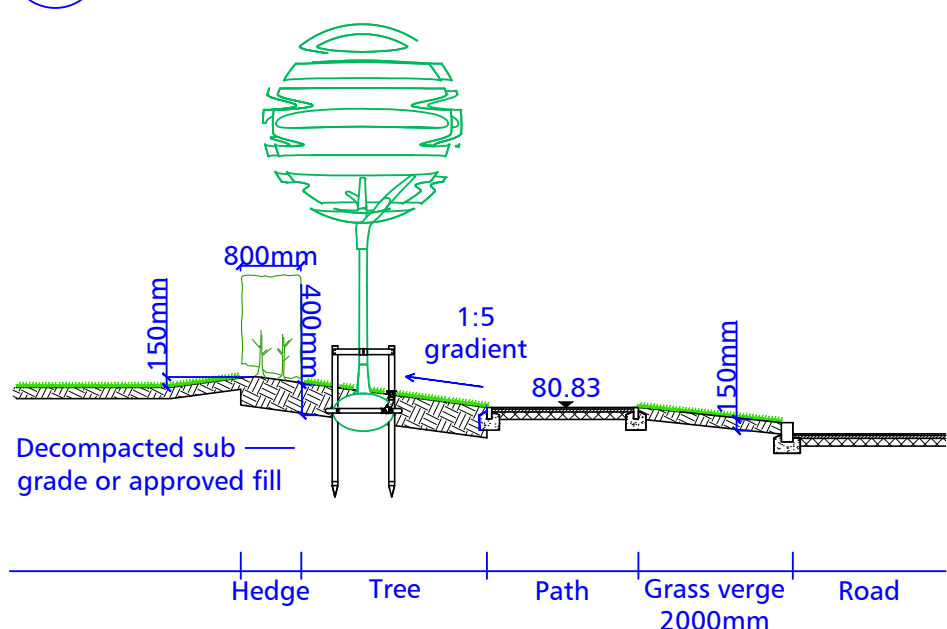


Section I
1:100
NORTH GAWBER ENTRANCE - ENTRANCE ROAD

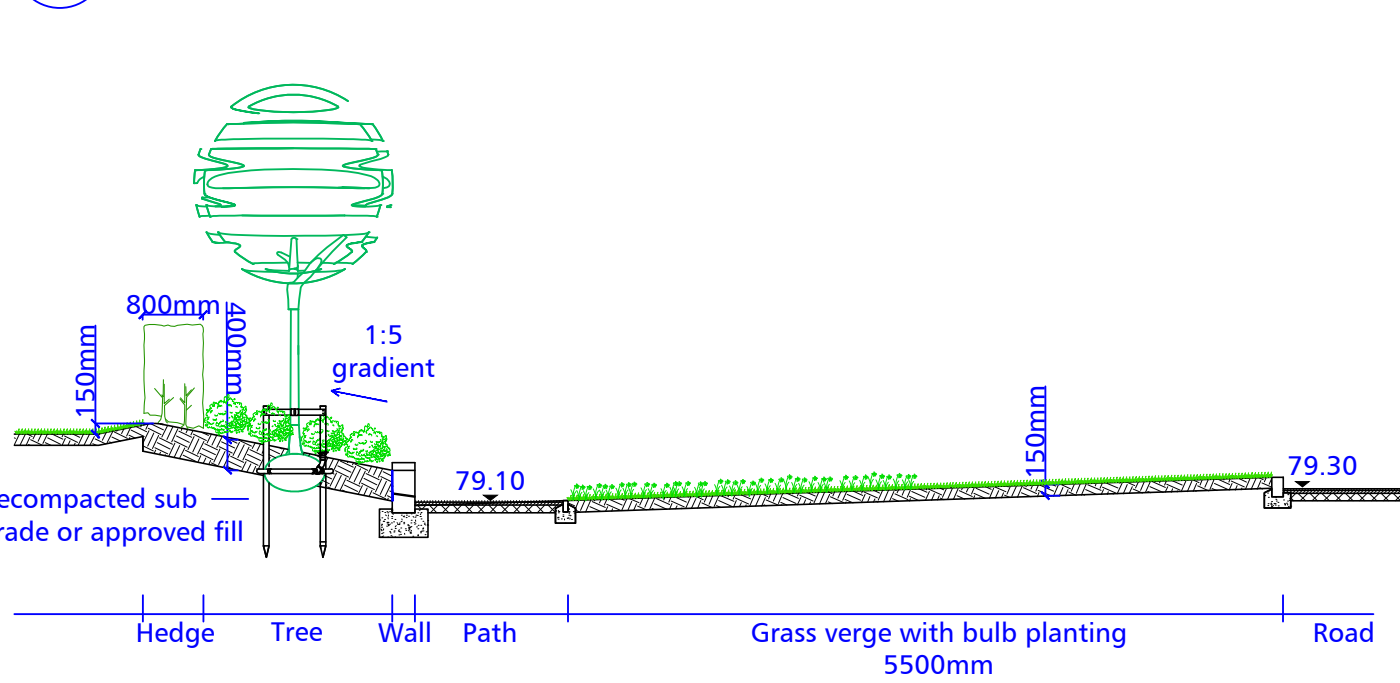


Section J
1:100
NORTH GAWBER ENTRANCE - CARR GREEN LANE

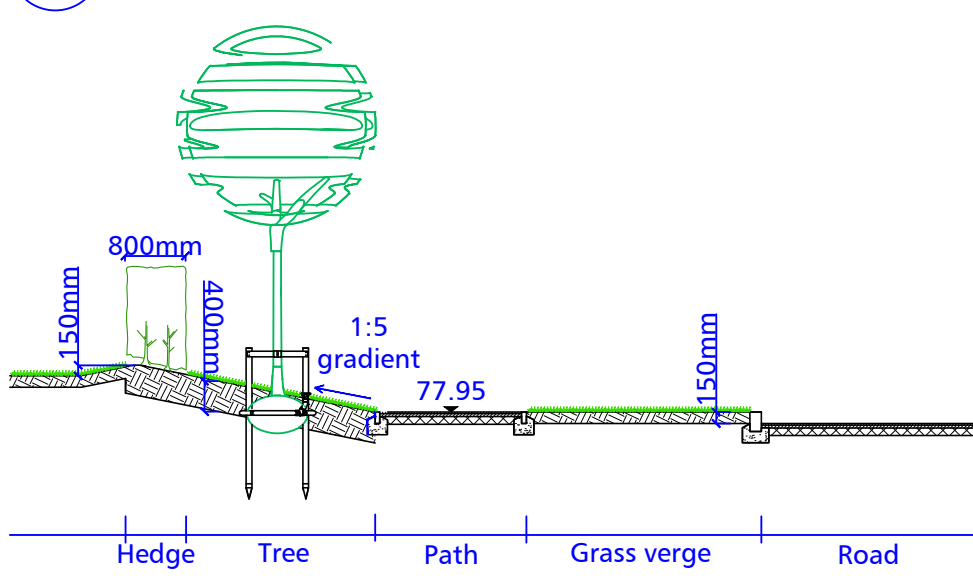

Section K
1:100
NORTH GAWBER ENTRANCE - CARR GREEN LANE

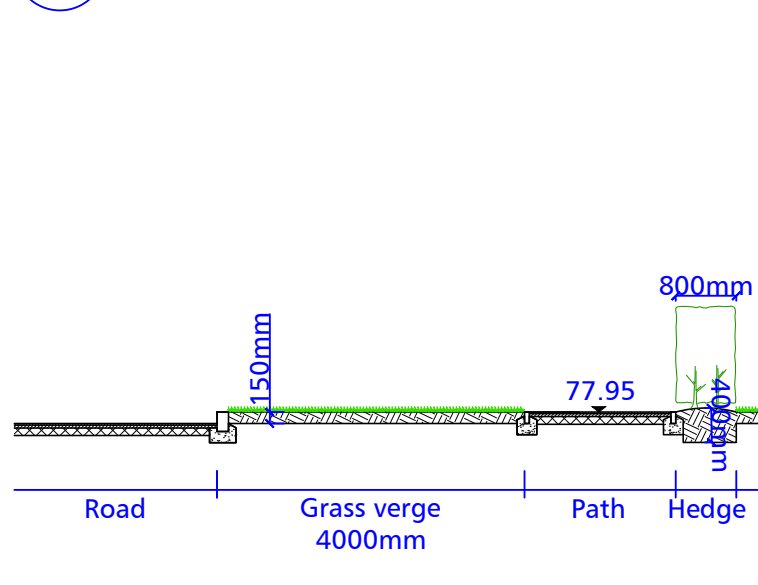

Section L
1:100
NORTH GAWBER ENTRANCE - CARR GREEN LANE

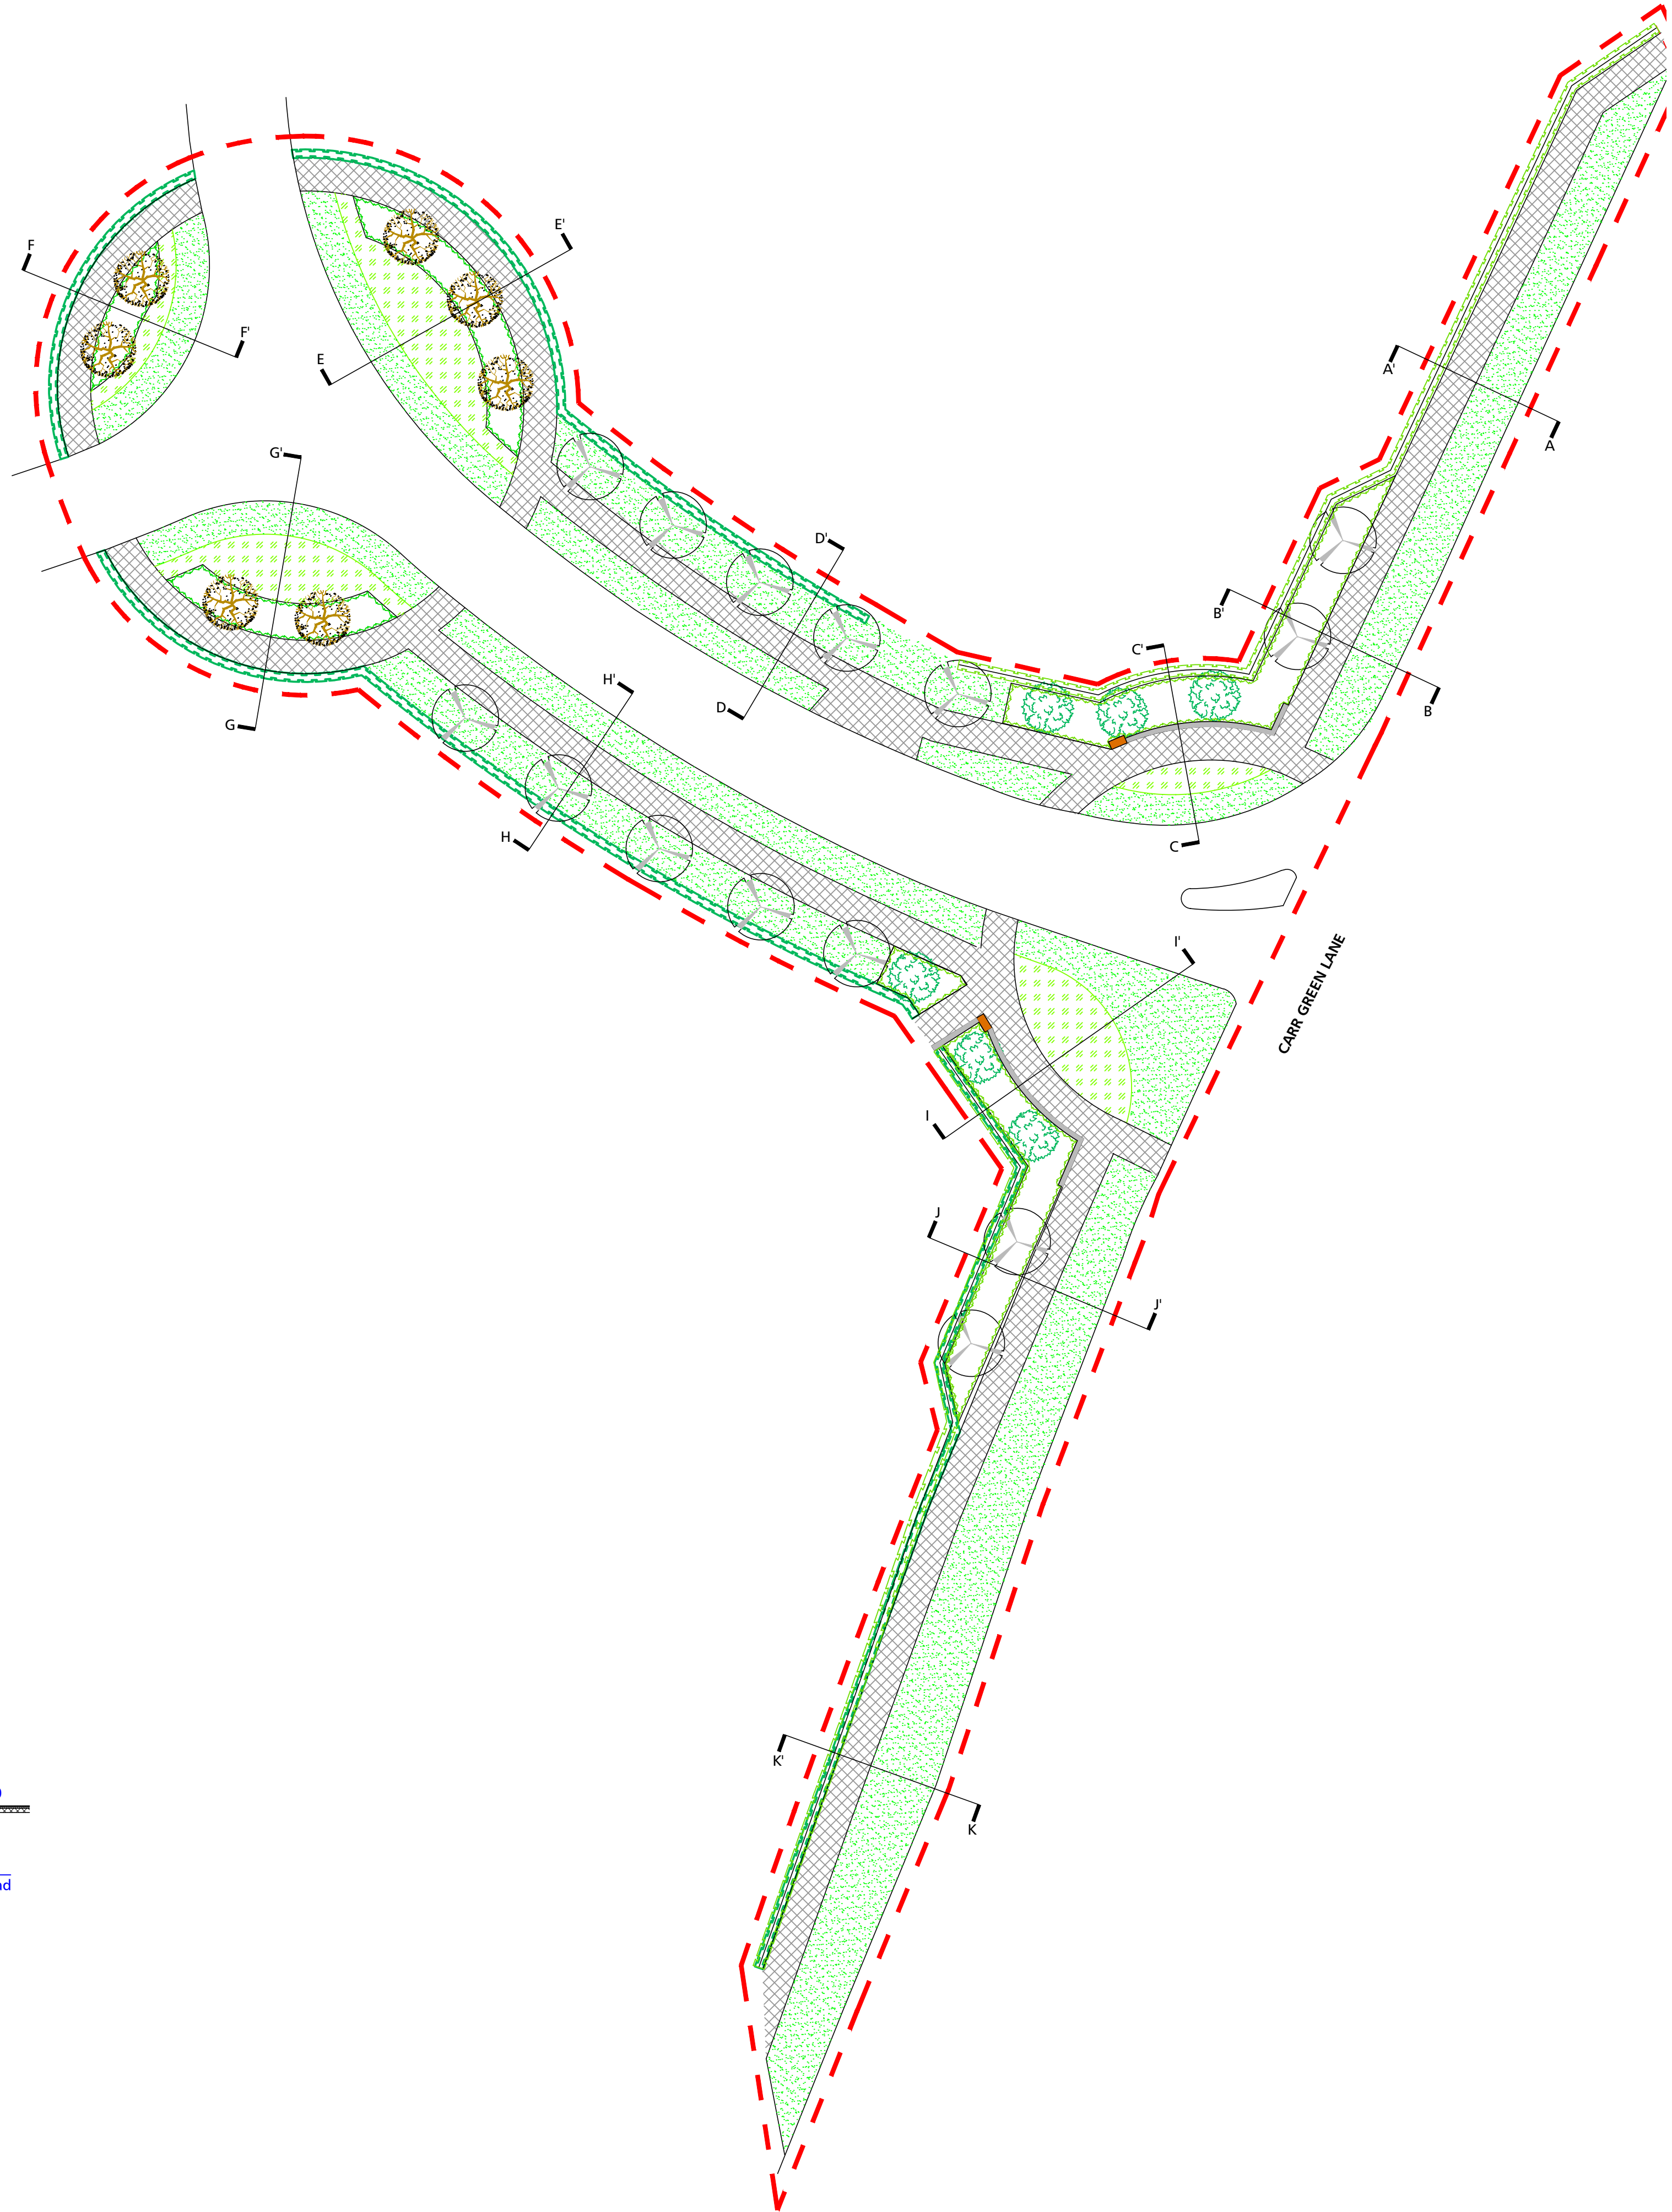

For Planning

DLA LANDSCAPE & URBAN DESIGN

www.dla-landscape.co.uk
55 St Pauls Street
LEEDS LS1 2TE
T : 0113 887 3100 E : info@dl-landscape.co.uk

PROJECT
NORTH GAWBER

TITLE
TREE PLANTING, LEVELS AND DRAINAGE SECTIONS

SCALE
Varies @ A1

DATE
15/06/15

DRAWN
AJM

REVIEWED
CH

DRAWING NO
9015-012/305

REVISION
B

FILE PATH
T:\9015\9015-012\CAD\05-Autocad\Drawings\305