


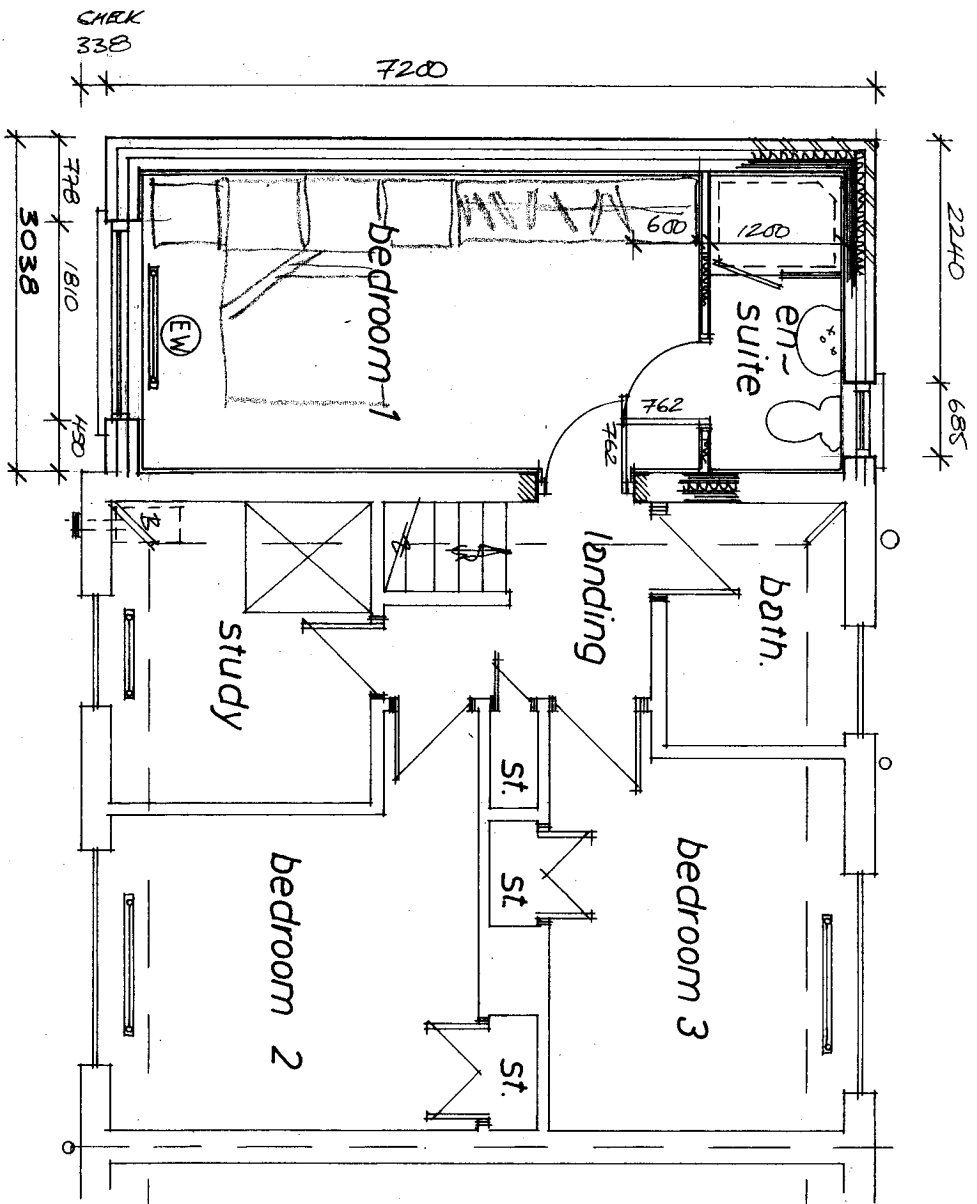

Mrs. Bowden

|       |   |                  |       |
|-------|---|------------------|-------|
| Rev   | A | 338mm STEP BLOCK | 08/21 |
| Notes |   |                  | Date  |

|   |                                                      |
|---|------------------------------------------------------|
| <b>Garry Greetham Associates</b><br>Residential Design Consultant<br>Westwood House<br>18 Carr Lane<br>Tankersley<br>Barnsley S75 3BE<br>Tel(01226)746573 |                                                      |
| Project 2 Storey Side Extension   |                                                      |
| Client   | Mrs. Alison Bowden                                   |
| Title   | F. F. Layout as Proposed                             |
| Address   | 38 Wainwright Avenue,<br>Wombwell, Barnsley, S73 8LS |
| Drawn By   | 999                                                  |
| Scale   | 1:50                                                 |
| Drawing No   | 959-07                                               |
| Date   | JUN 21                                               |
| Rev   | A                                                    |
| Member of the Chartered Institute of Architectural Technologists                                                                                          |                                                      |