






Front Elevation

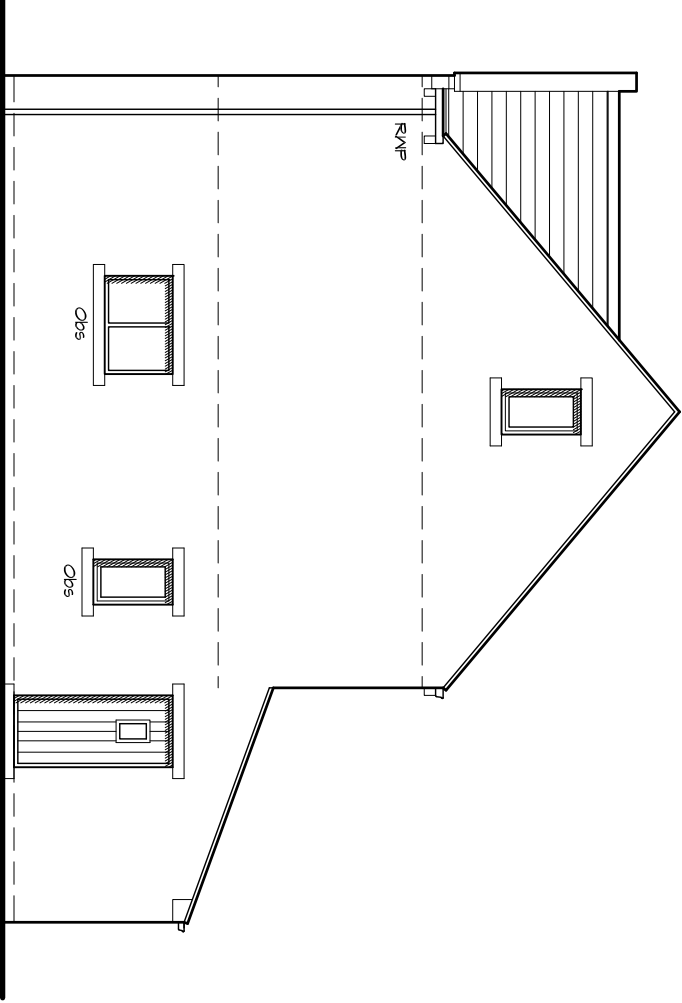


Side Elevation

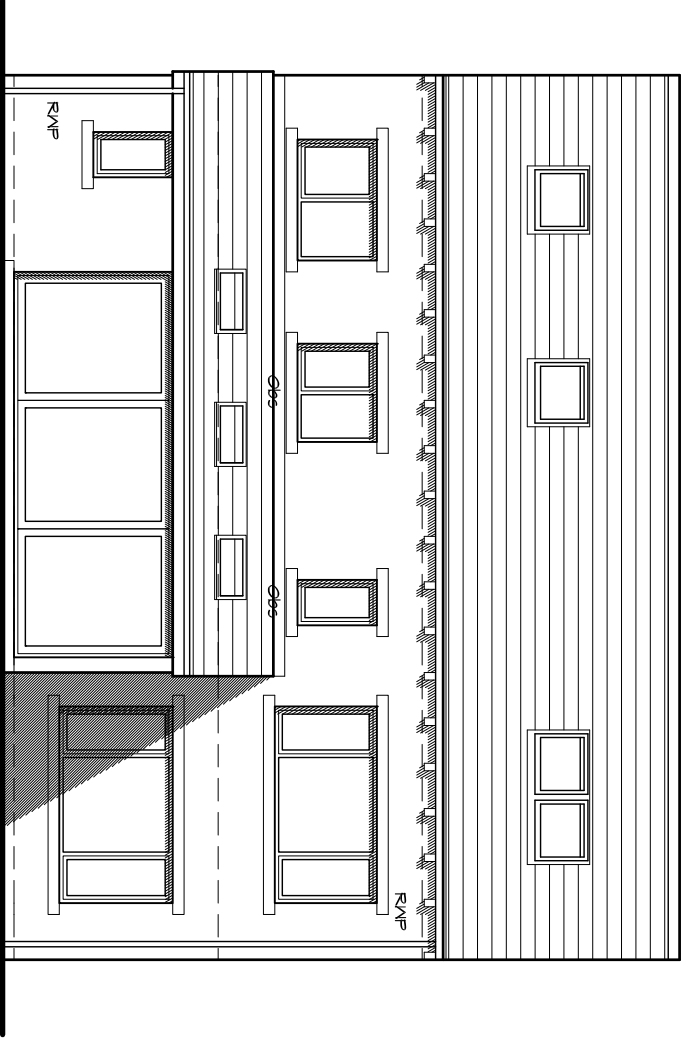


Rear Elevation

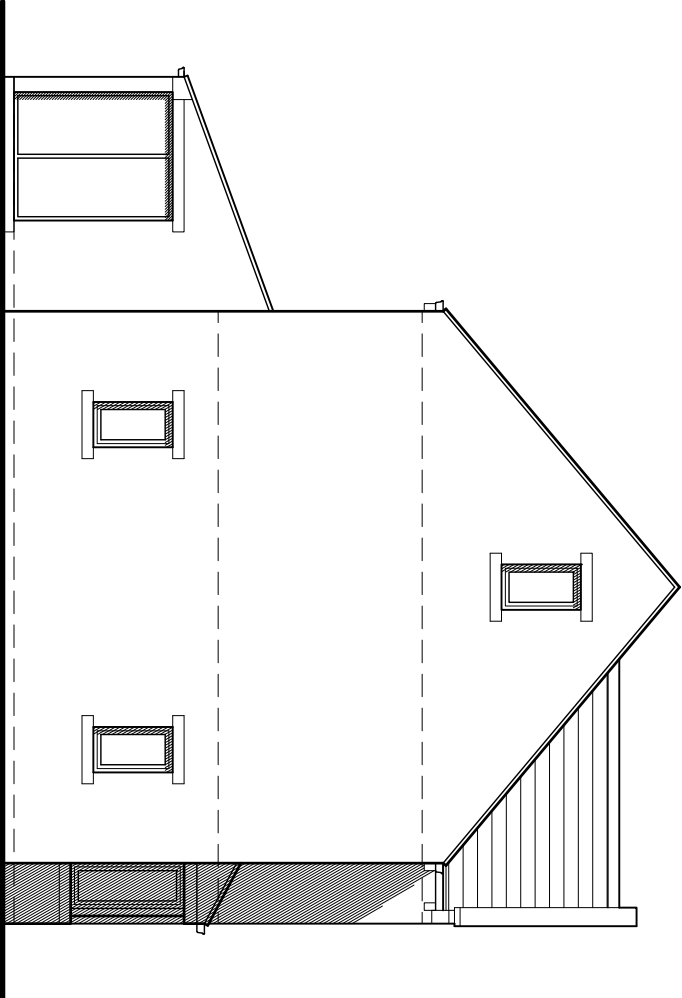


Side Elevation

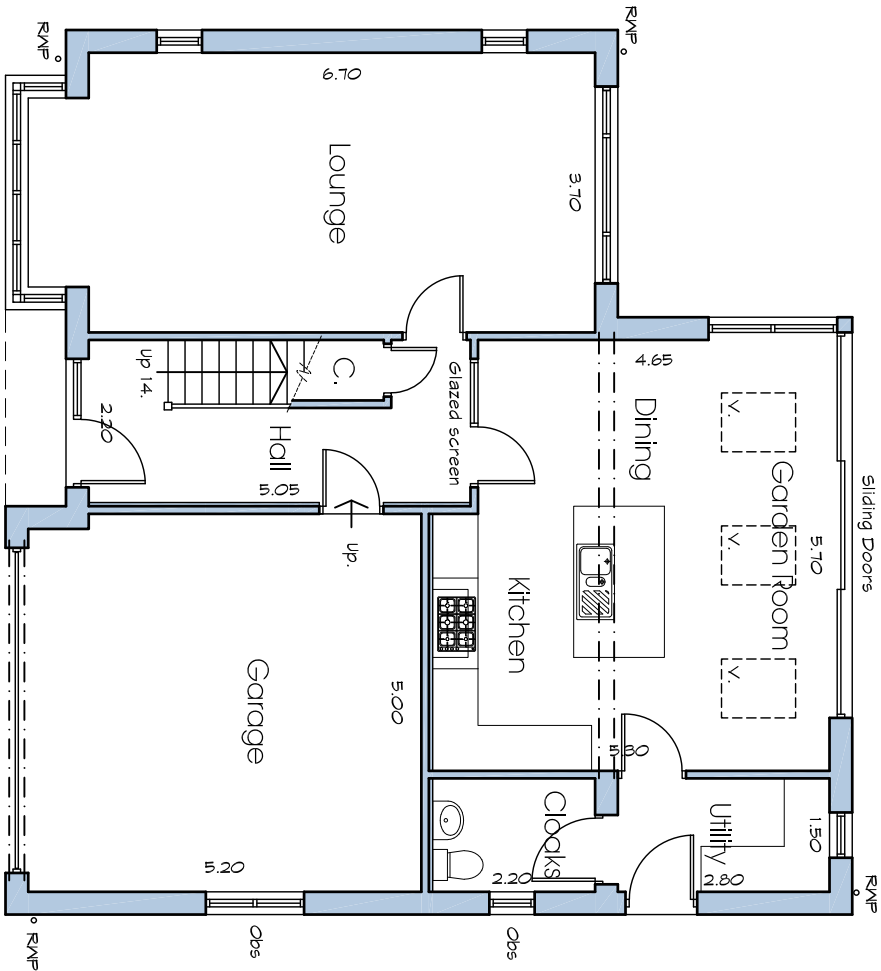

Ground Floor Plan

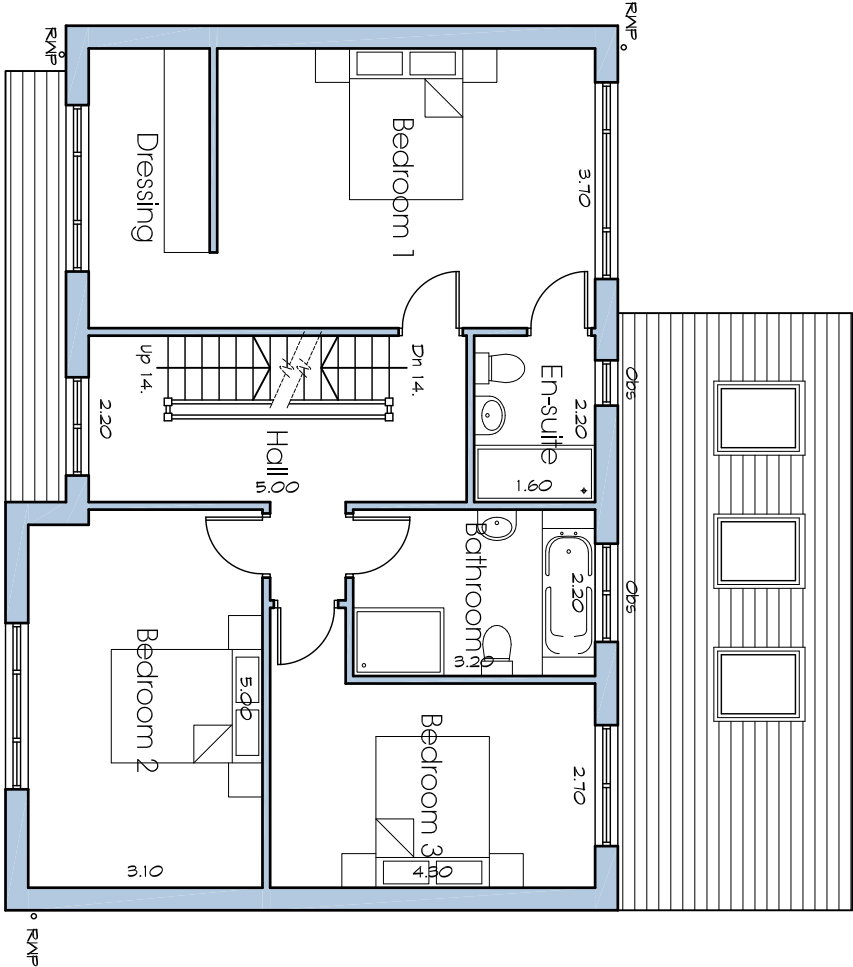

First Floor Plan

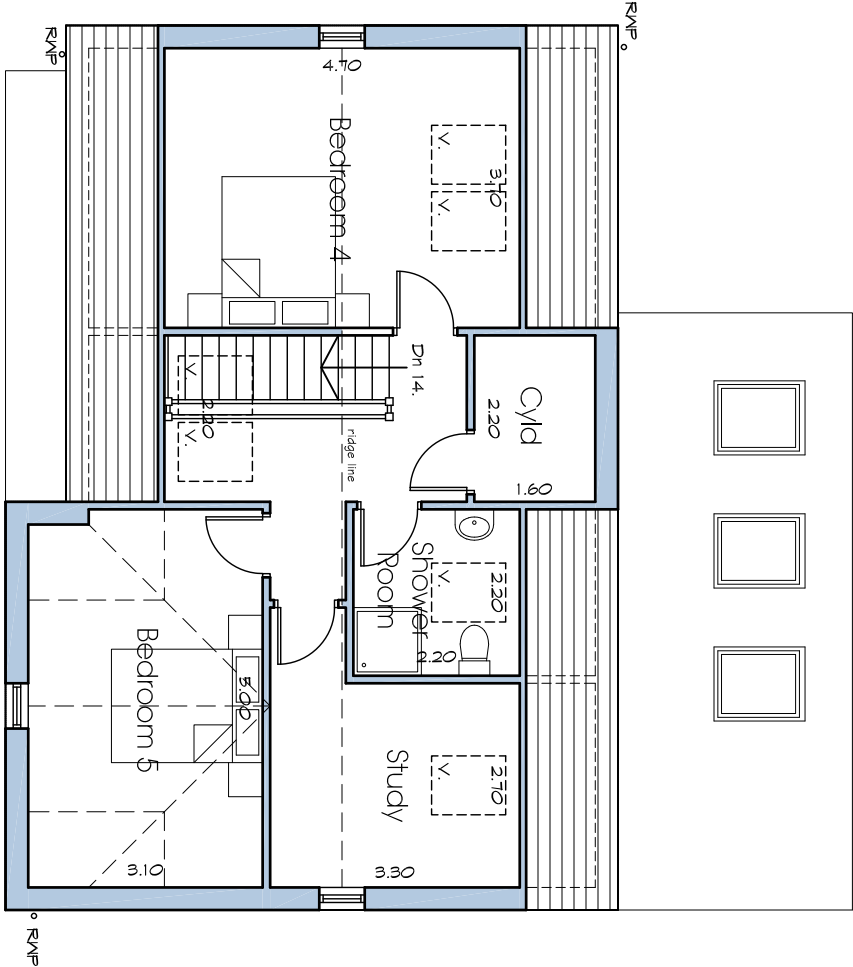

Second Floor Plan

P03	Client amendments	31.03.21	GW	DH
P02	Client amendments	25.03.21	MC	DH
P01	Planning Issue	17.02.20	MC	DH

Rev	Description	Date	By	Rw
-----	-------------	------	----	----

Residential Development
at The Fountain
Wellthorpe Lane
Ingilchworth

for **CONROY BROOK**

Farrar Bamforth Associates Ltd.
Chartered Architectural Technologists
51 Trinity Street, Huddersfield, HD1 4DN
Tel: (01484) 424008 Fax: (01484) 512305
E-mail: design@farrarbamforth.co.uk
Website: www.farrarbamforth.co.uk

Type C - The Ingham
Floor Plans and Elevations

Project	Originator	Zone	Level	Type	Role	Number	Revision
19D43	FBA	ZZ	XX	DR	A	0706	P03
Drawn	Date	Suitability	Revision Status	Scale of A2			
MC	Feb 20	S2	Planning	1 : 100			

This document is © Farrar Bamforth Associates Ltd. Drawing measurements shall not be obtained by scaling. Sealing out dimensions are to face of structure. Verify all dimensions prior to construction or product manufacture. Immediately report any discrepancies to the architect or contractor. Do not reproduce, copy, or use in any form without the written permission of Farrar Bamforth Associates Ltd. This document is a confidential document. Do not reproduce, copy, or use in any form without the written permission of Farrar Bamforth Associates Ltd. specifications and related consultants documents.