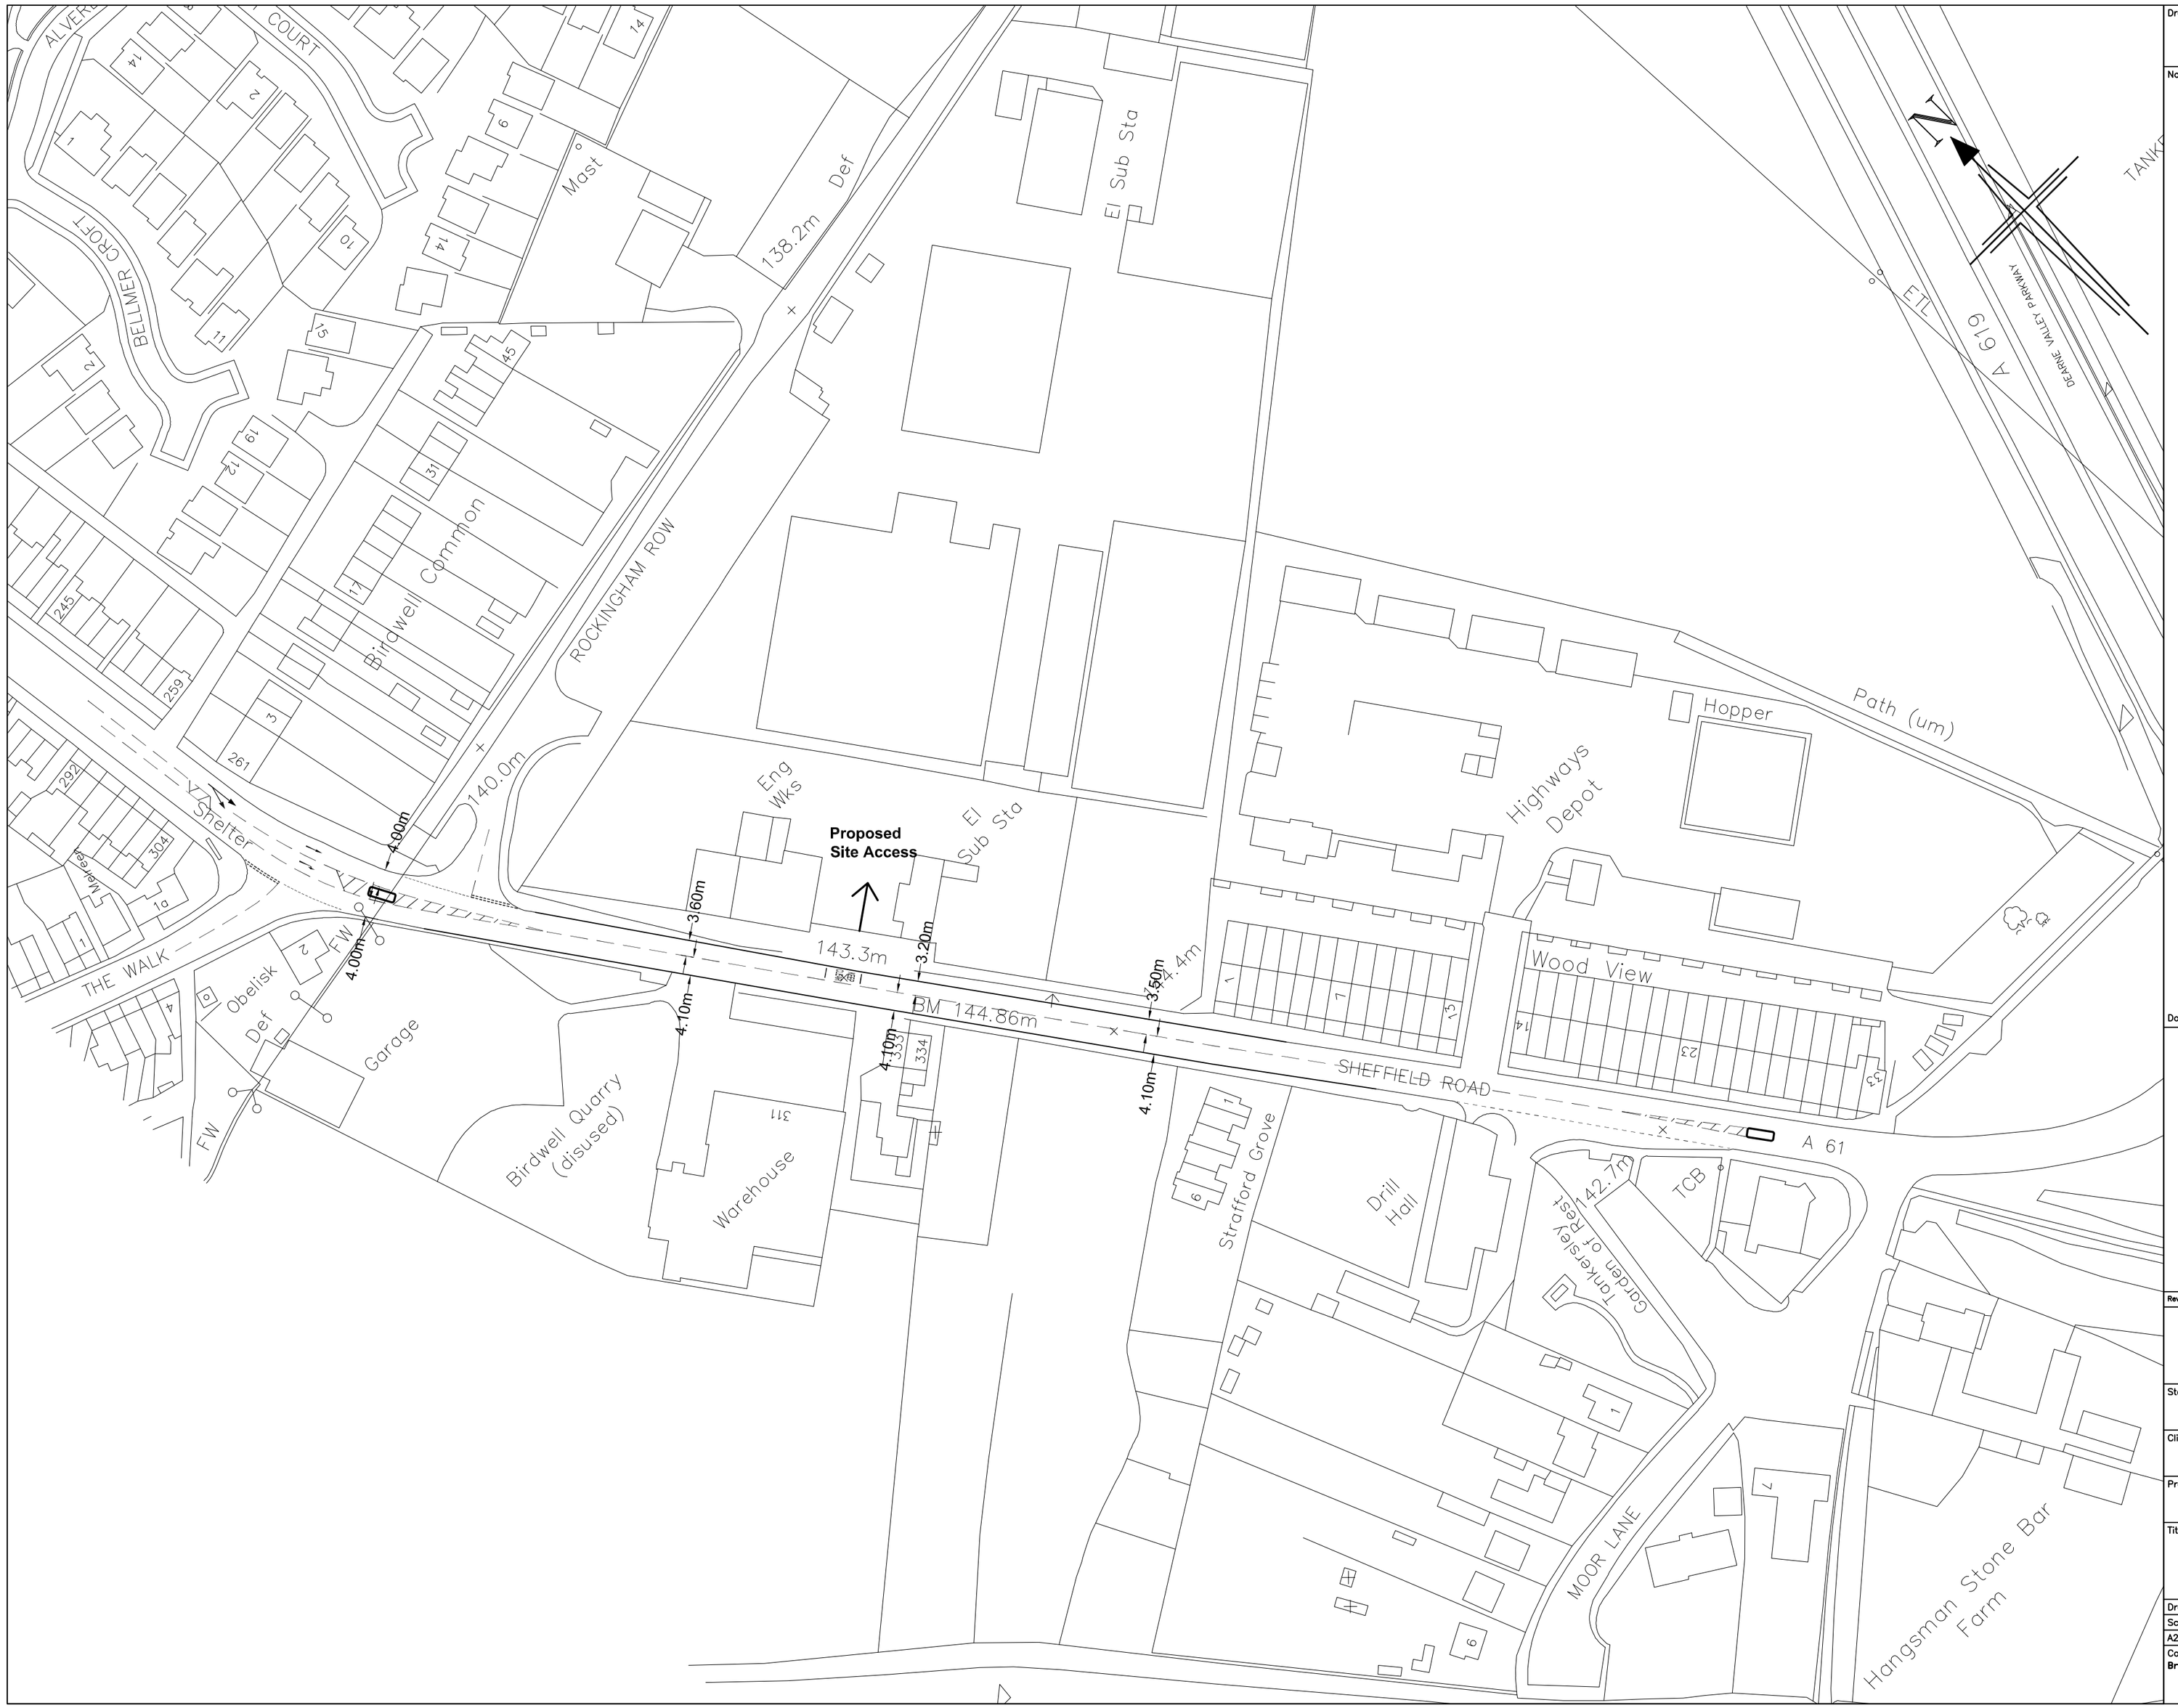


Drawing Number	Revision
10/201/TR/001	

Notes

Do not scale this drawing

Rev	Date	Amendments	Drn	Chk	App

BRYAN • G • HALL
consulting civil & transportation planning engineers

Status	PRELIMINARY
Client	HARTWOOD ESTATES LIMITED
Project	SHEFFIELD ROAD BIRDWELL
Title	PROPOSED HIGHWAY IMPROVEMENTS SHEFFIELD ROAD, BIRDWELL

Drawing No.	10/201/TR/001		Revision
Scale	1 :1000	Job No. 10-201	Date 15/12/10
A2 – 420 x 594	Drawn IE	Checked NA	Approved

Copyright reserved
Bryan G Hall Ltd
Suite E8 Joseph's Well
Hanover Walk
Leeds LS3 1AB
Tel No: 0113 246 1555
Fax No: 0113 234 2201