


LOCATION OF NEW
VELUX ROOF WINDOWS

NEW STAIRS TO LOFT

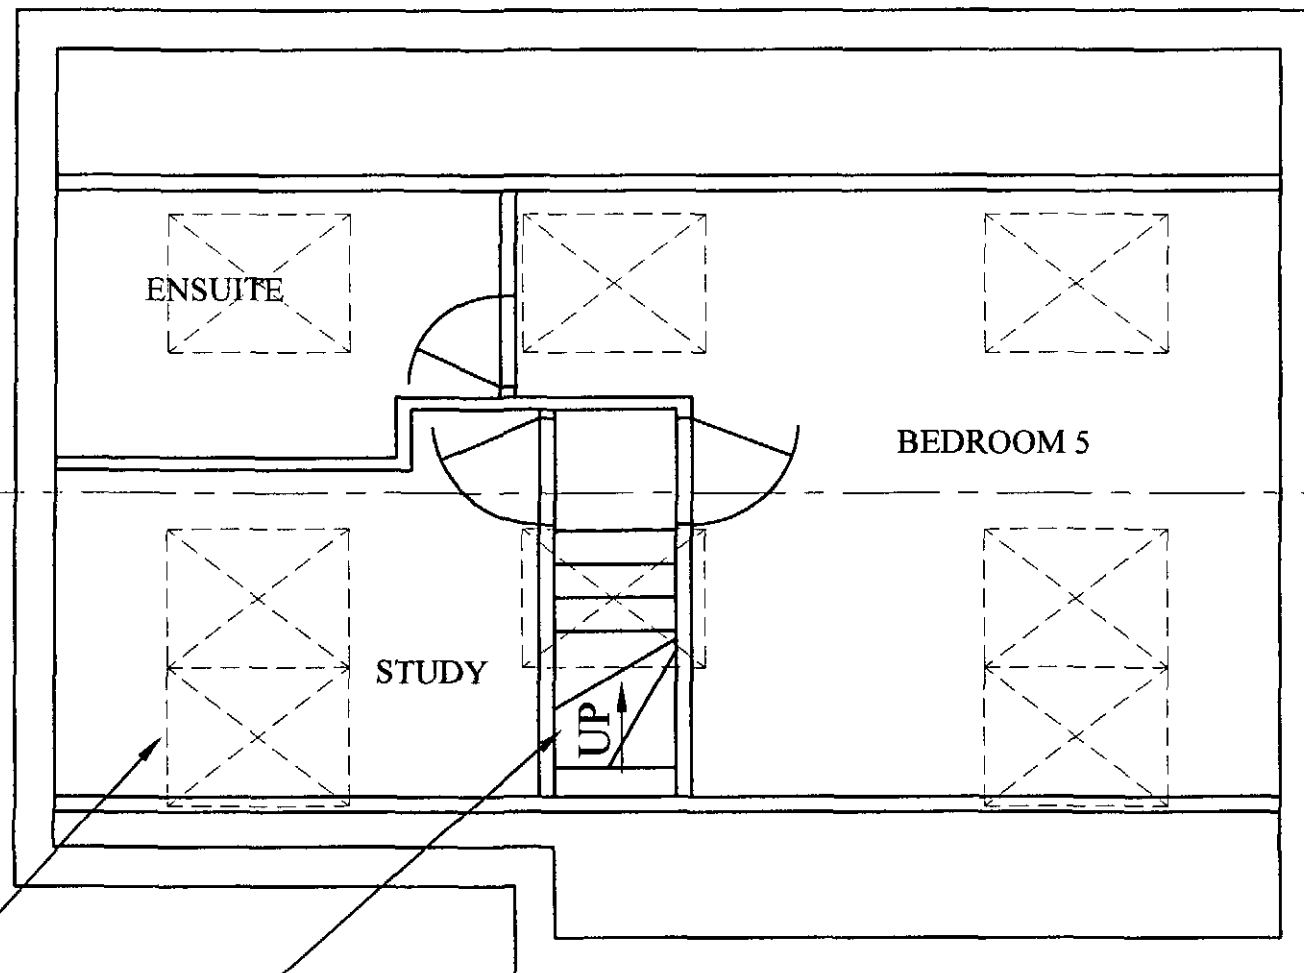

FRONT


PROPOSED LOFT FLOOR PLAN

APEX

PROPOSED LOFT
CONVERSION FOR

MR & MRS BRAITHWAITE
4 APPLEBY CLOSE
DARTON
BARNLEY
S75 5RX

DATE 13/12/10
DRG REF 065 SHEET 4
SCALE 1:50

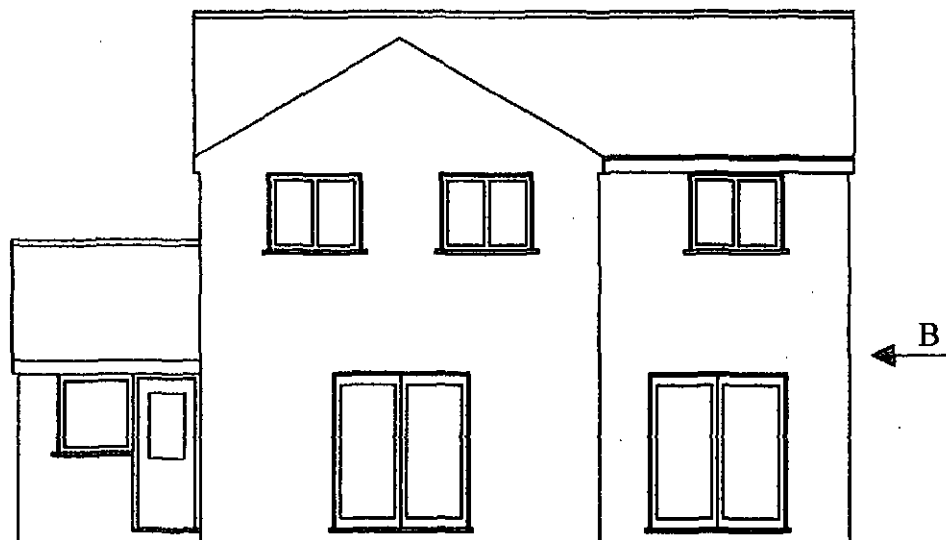

EXISTING REAR ELEVATION




EXISTING FRONT ELEVATION

APEX

PROPOSED LOFT
CONVERSION FOR


MR & MRS BRAITWAITE
4 APPLEBY CLOSE
DARTON
BARNSELY S75 5RX

DATE 13/12/10
DRG REF 065 SHEET 5
SCALE 1:100

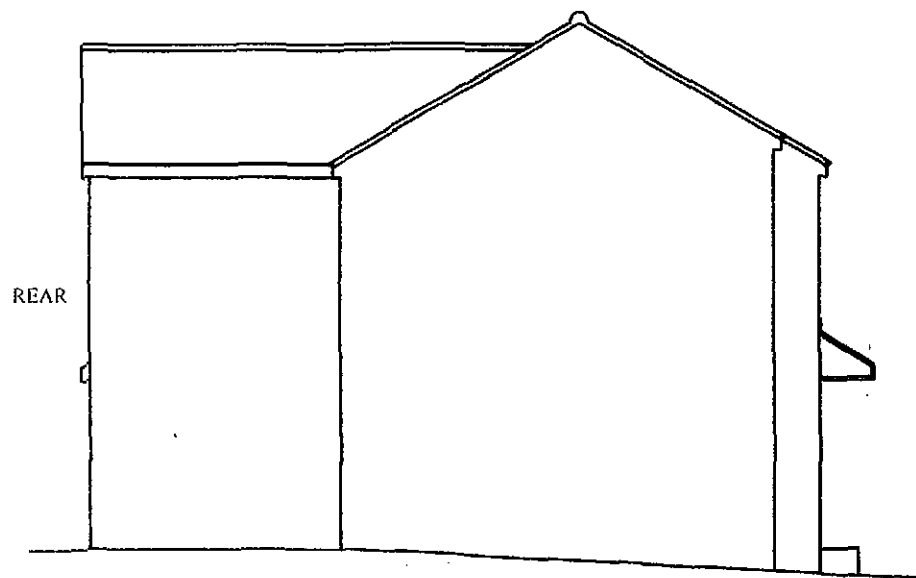

EXISTING END ELEVATION
ON ARROW 'B'

FRONT

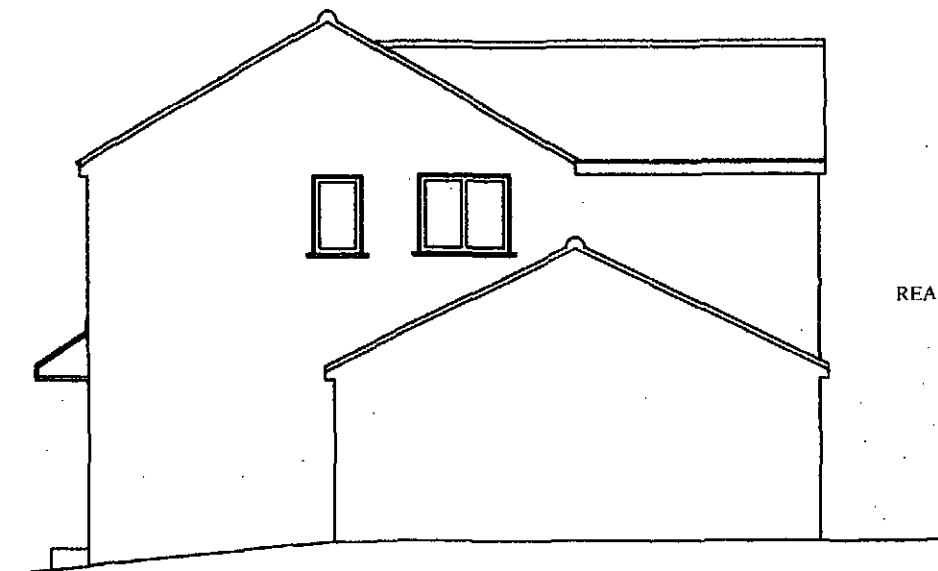

EXISTING END ELEVATION
ON ARROW 'A'

APEX

PROPOSED LOFT
CONVERSION FOR

MR & MRS BRAITWAITE
4 APPLEBY CLOSE
DARTON
BARNSELY S75 5RX

DATE 13/12/10
DRG REF 065 SHEET 6
SCALE 1:100



PROPOSED REAR ELEVATION



PROPOSED FRONT ELEVATION

NOTES

INCREASE MAIN ROOF PITCH TO 43 DEGREES WITH CORRESPONDING INCREASE IN RIDGE HEIGHT.

MINOR ROOF PITCH TO REMAIN UNCHANGED.

EXTEND GABLES AND FRONT WALL TO NEW ROOF LINE USING MATCHING BRICKWORK.

ALL BRICKS, ROOF TILES & FACIAS TO MATCH EXISTING.

5-No NEW 1200mm x 1200mm VELUX WINDOWS IN FRONT ELEV. ROOF.


3-No NEW 1200MM x 1200MM VELUX WINDOWS IN REAR ELEV. ROOF.

APEX

PROPOSED LOFT
CONVERSION FOR


MR & MRS BRAITWAITE
4 APPLEBY CLOSE
DARTON
BARNSELEY S75 5RX

DATE 13/12/10
DRG REF 065 SHEET 7
SCALE 1:100

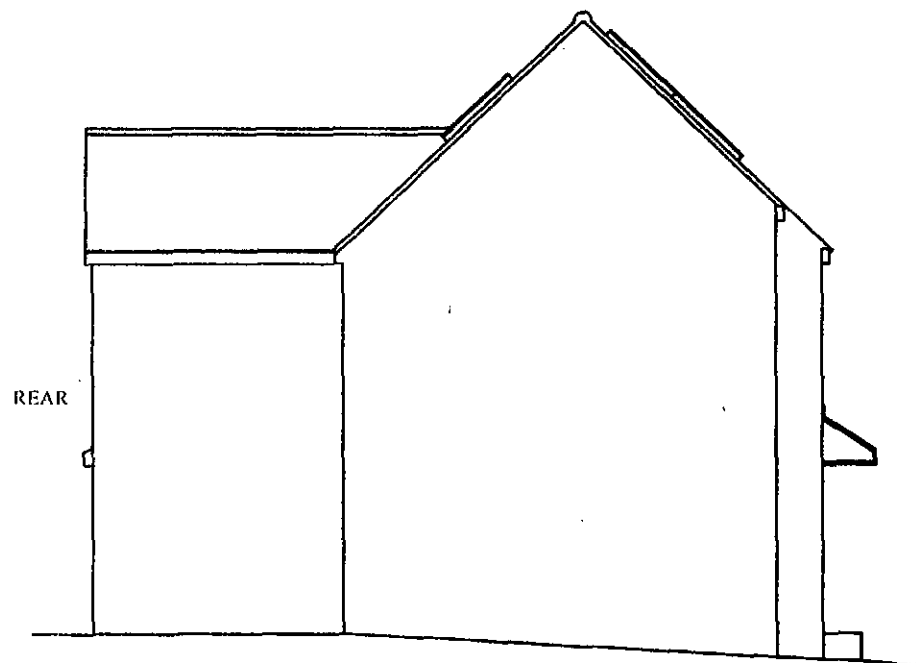

EXISTING END ELEVATION
ON ARROW 'B'

FRONT

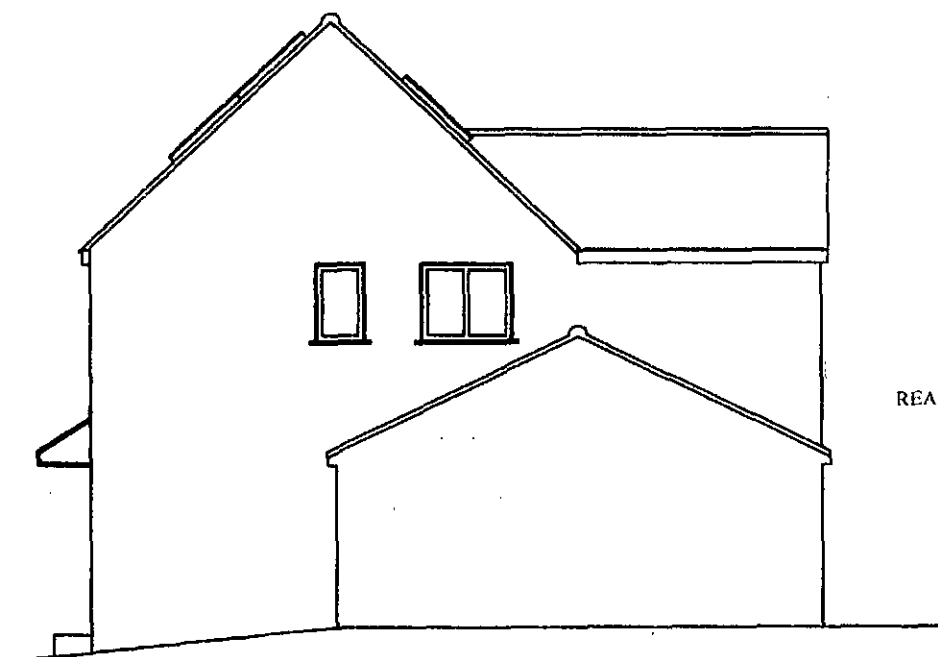

EXISTING END ELEVATION
ON ARROW 'A'

APEX

PROPOSED LOFT
CONVERSION FOR

MR & MRS BRAITWAITE
4 APPLEBY CLOSE
DARTON
BARNSELY S75 5RX

DATE 13/12/10
DRG REF 065 SHEET 8
SCALE 1:100