




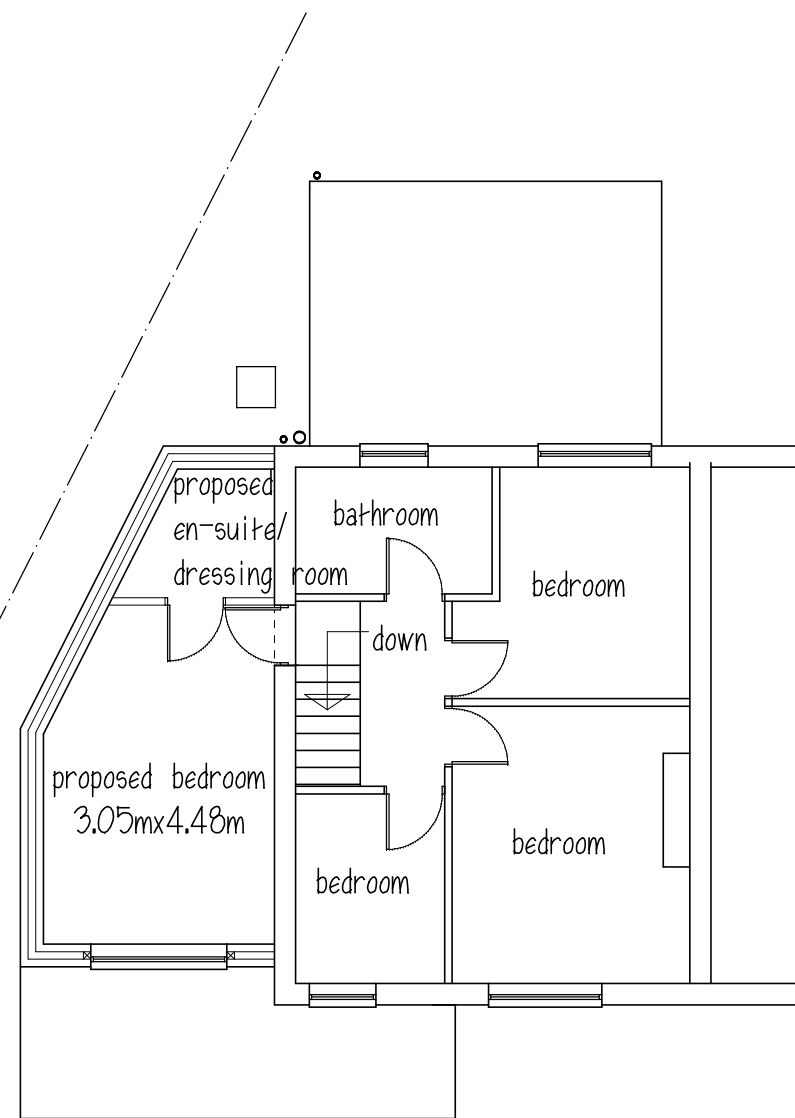

FIRST FLOOR

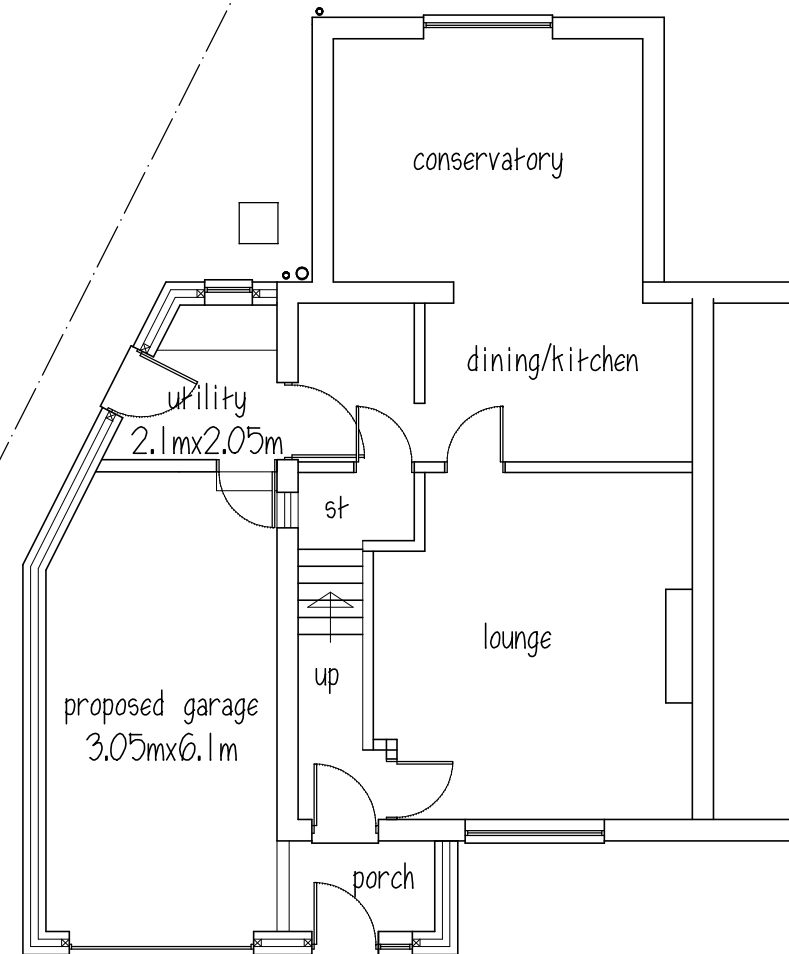


GROUND FLOOR

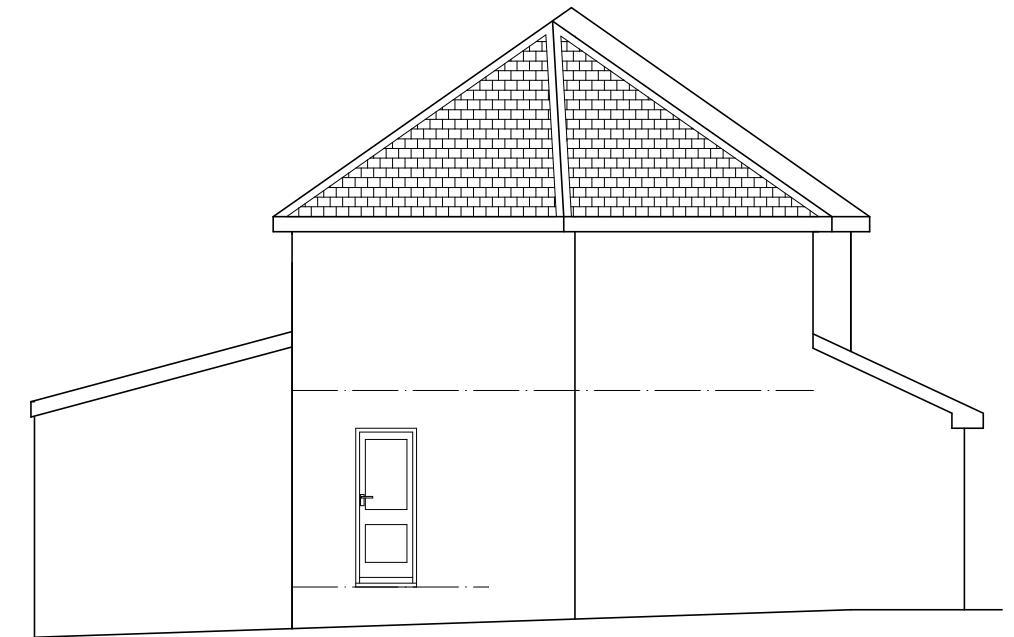

SIDE ELEVATION



FRONT ELEVATION

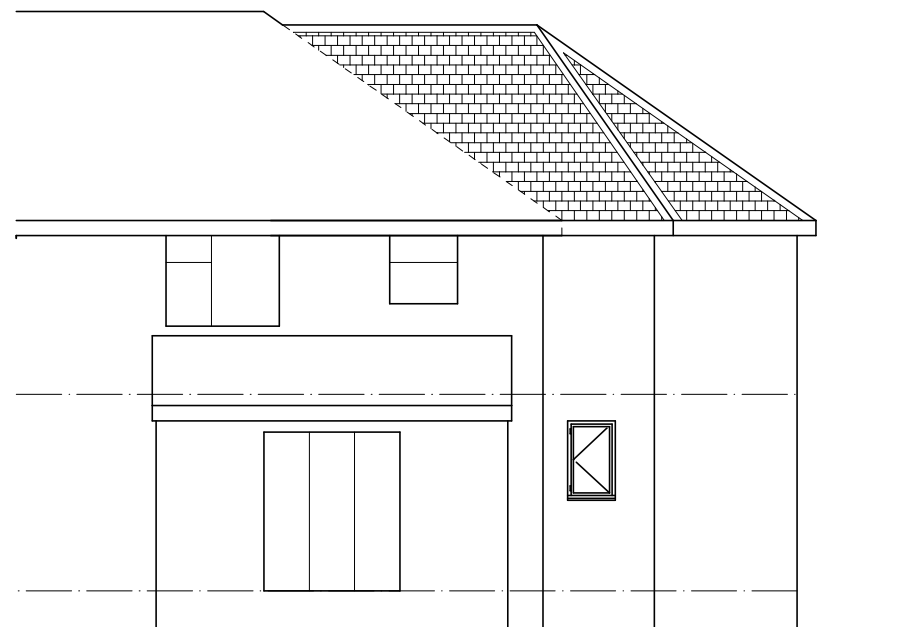

REAR ELEVATION

Mr & Mrs D RENSHAW

PROPOSED EXTENSION

9 JESMOND AVE.

ROYSTON

S71 4JR

EXISTING PLANS & ELEVATIONS

1:100@A3 OCT 20 Rev B

Peter Thompson


"Linwood"

Barnsley Road

Dodworth

Barnsley S75 3JR m. 07973251730

e-mail peter-thompson@hotmail.co.uk

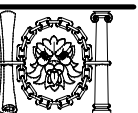

M.C.I.A.T.

t&f. 01226 201391