

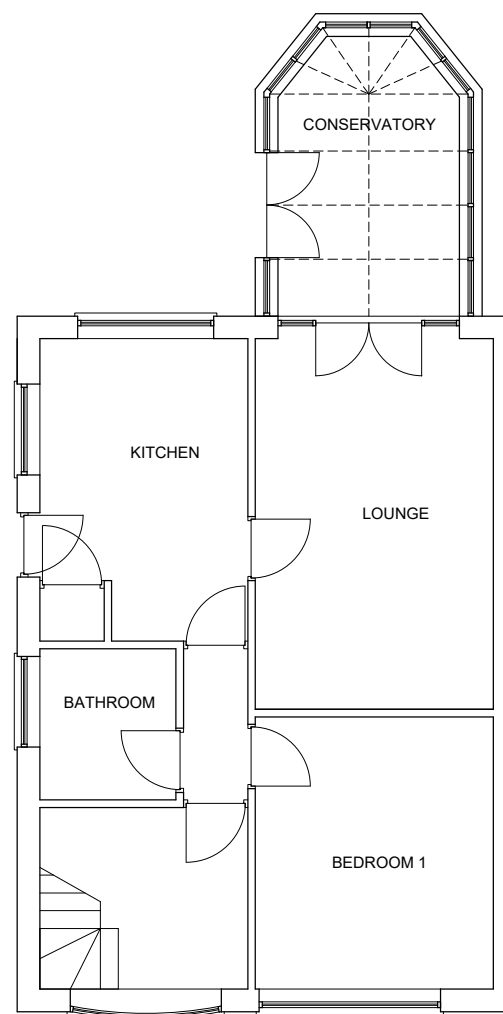
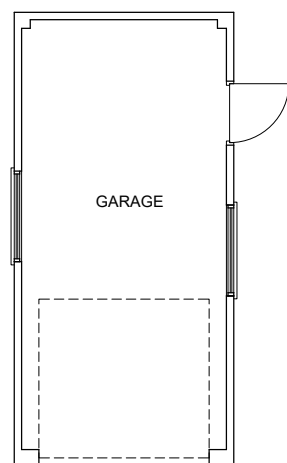


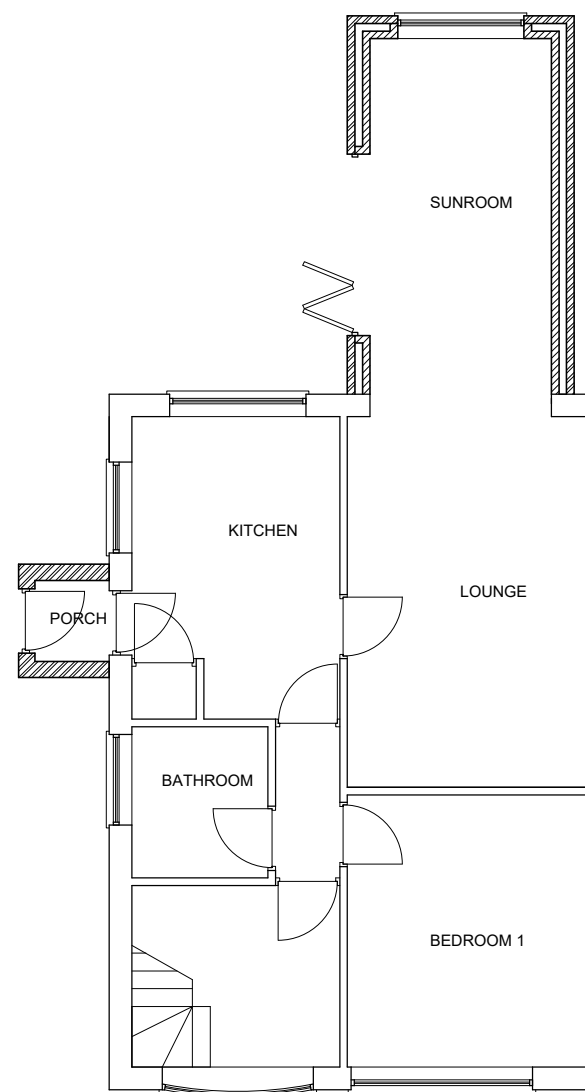

EXISTING GROUND FLOOR PLAN

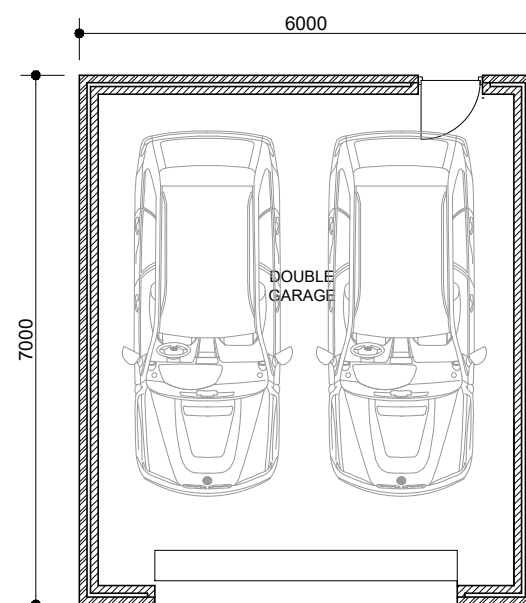

PROPOSED GROUND FLOOR PLAN

NOTES

- 1) DO NOT SCALE THIS DRAWING. ALL DIMENSIONS ARE IN MILLIMETRES
- 2) WALLS TO BE FACING BRICK TO MATCH EXISTING
- 3) ROOF TILES TO BE INTERLOCKING CONCRETE TILES TO MATCH EXISTING
- 4) WINDOWS AND DOORS TO BE UPVC

Longsight Design Consultancy Ltd

LONGSIGHT HOUSE, 258 SACKUP LANE,
STAINCROSS
BARNSELY S75 5AX
TEL/FAX 01226 387123
EMAIL TONY.RUBINO@LONGSIGHTDESIGN.CO.UK

12A INGS WAY
MR & MRS O'MELIA
EXISTING AND PROPOSED PLANS - DWELLING & DOUBLE GARAGE
SHEET NO: LDC16/095/04A (A3-1:100)