




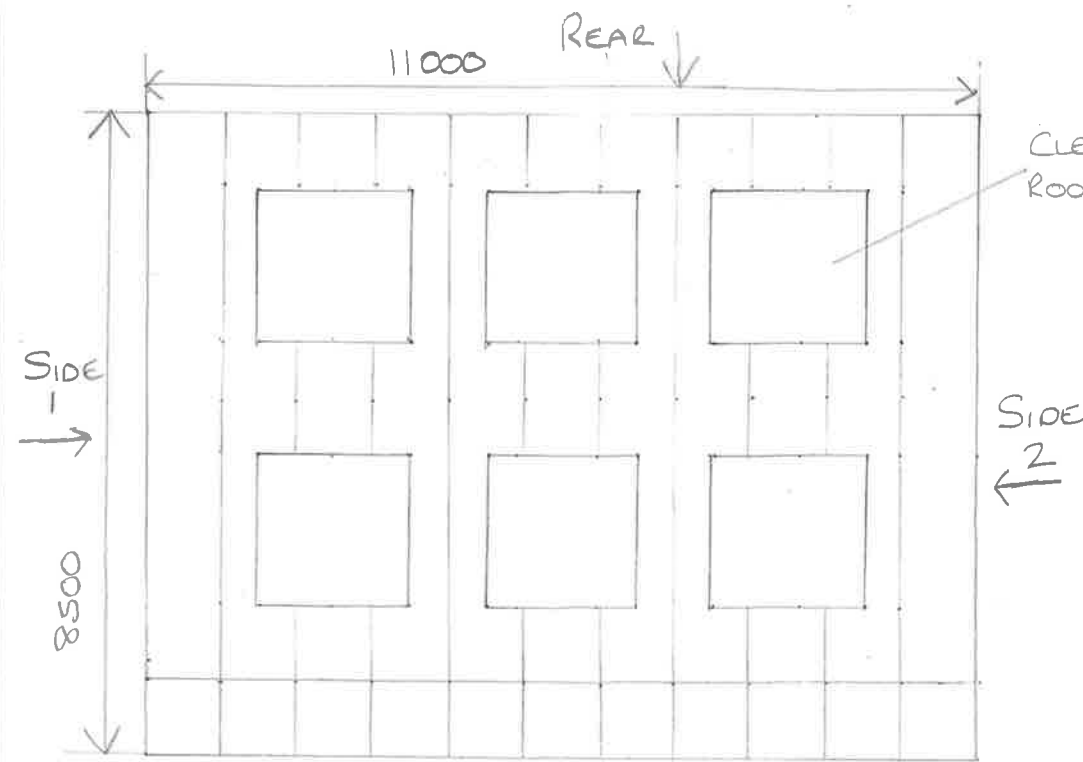


PLAN

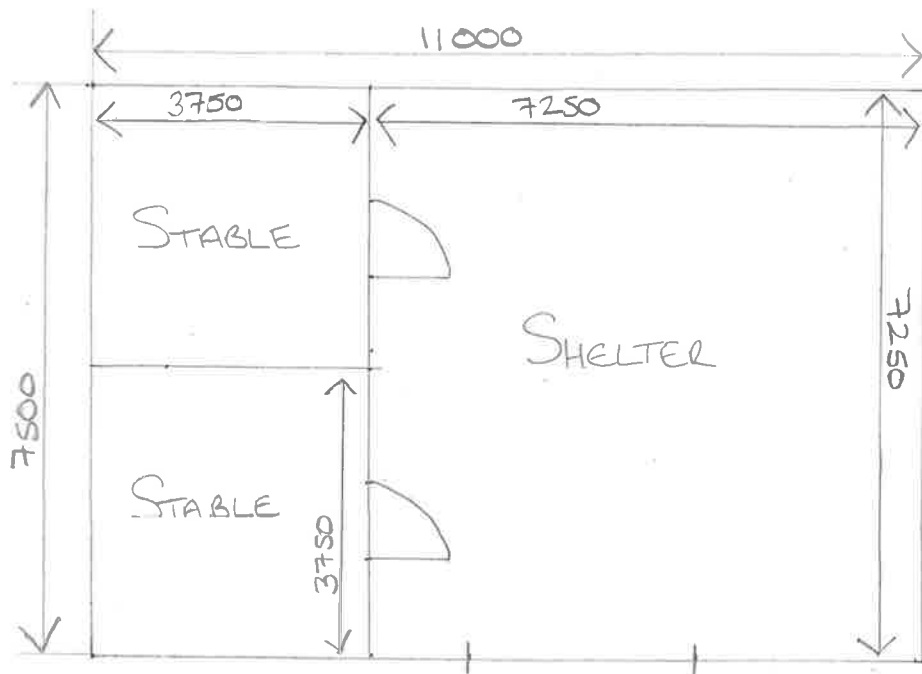


PLAN (NO ROOF)

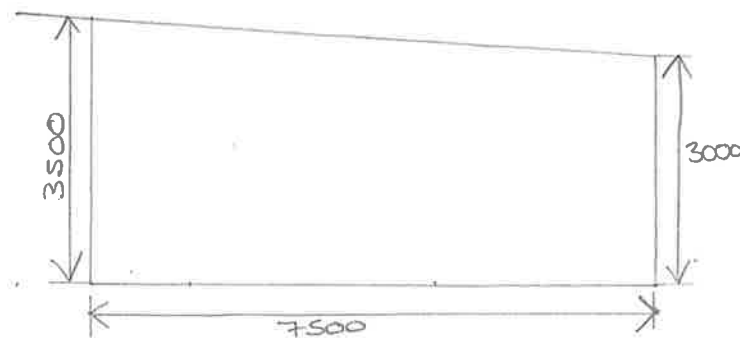


SIDE 2 ELEVATION

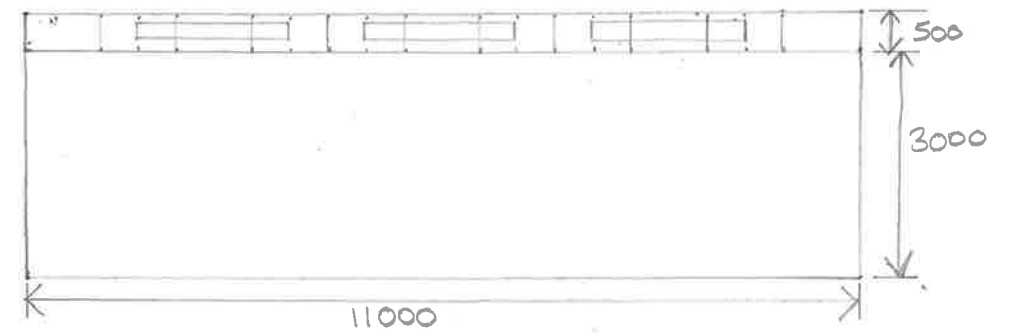

REAR ELEVATION

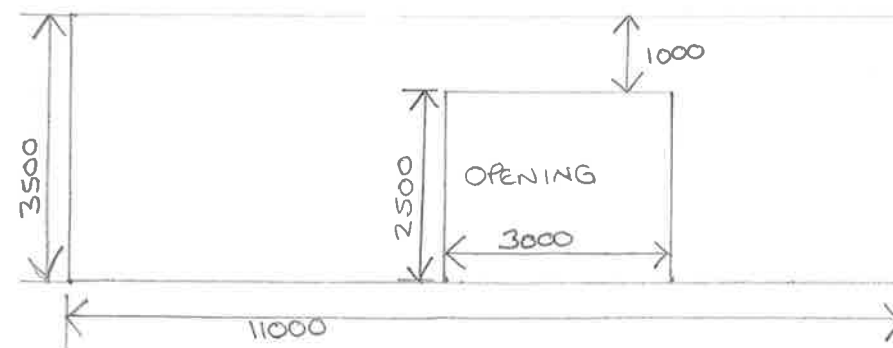

FRONT ELEVATION

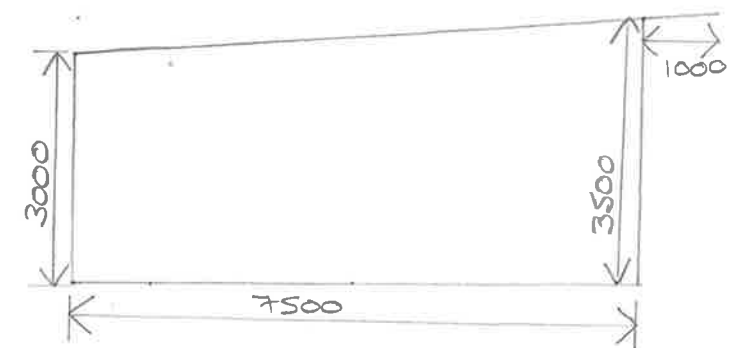

SIDE 1 ELEVATION

SCALE 1:50
0 1m 2m 3m 4m 5m
AT A3 SIZE

MRS D BOWER
17 GLEDHILL AVENUE
PENISTONE, SHEFFIELD
S36 6BD

PROPOSED ERECTION OF A CONCRETE BUILD BLOCK
SHELTER WITH 2 INTERNAL STABLES IN FIELD AT
JOAN ROYD LANE, CUBLEY, SHEFFIELD,
S36 9DA