
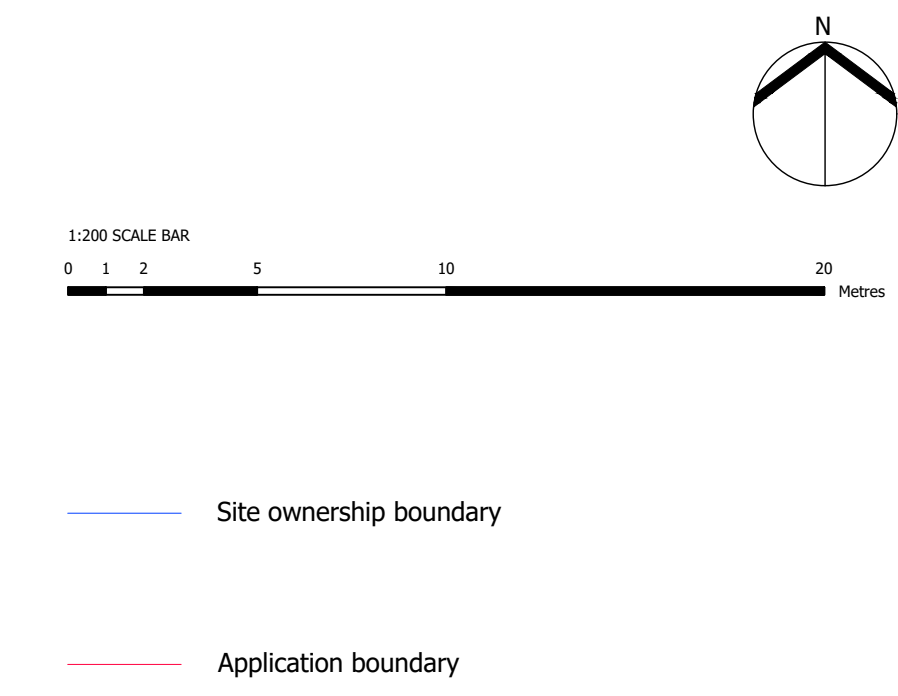


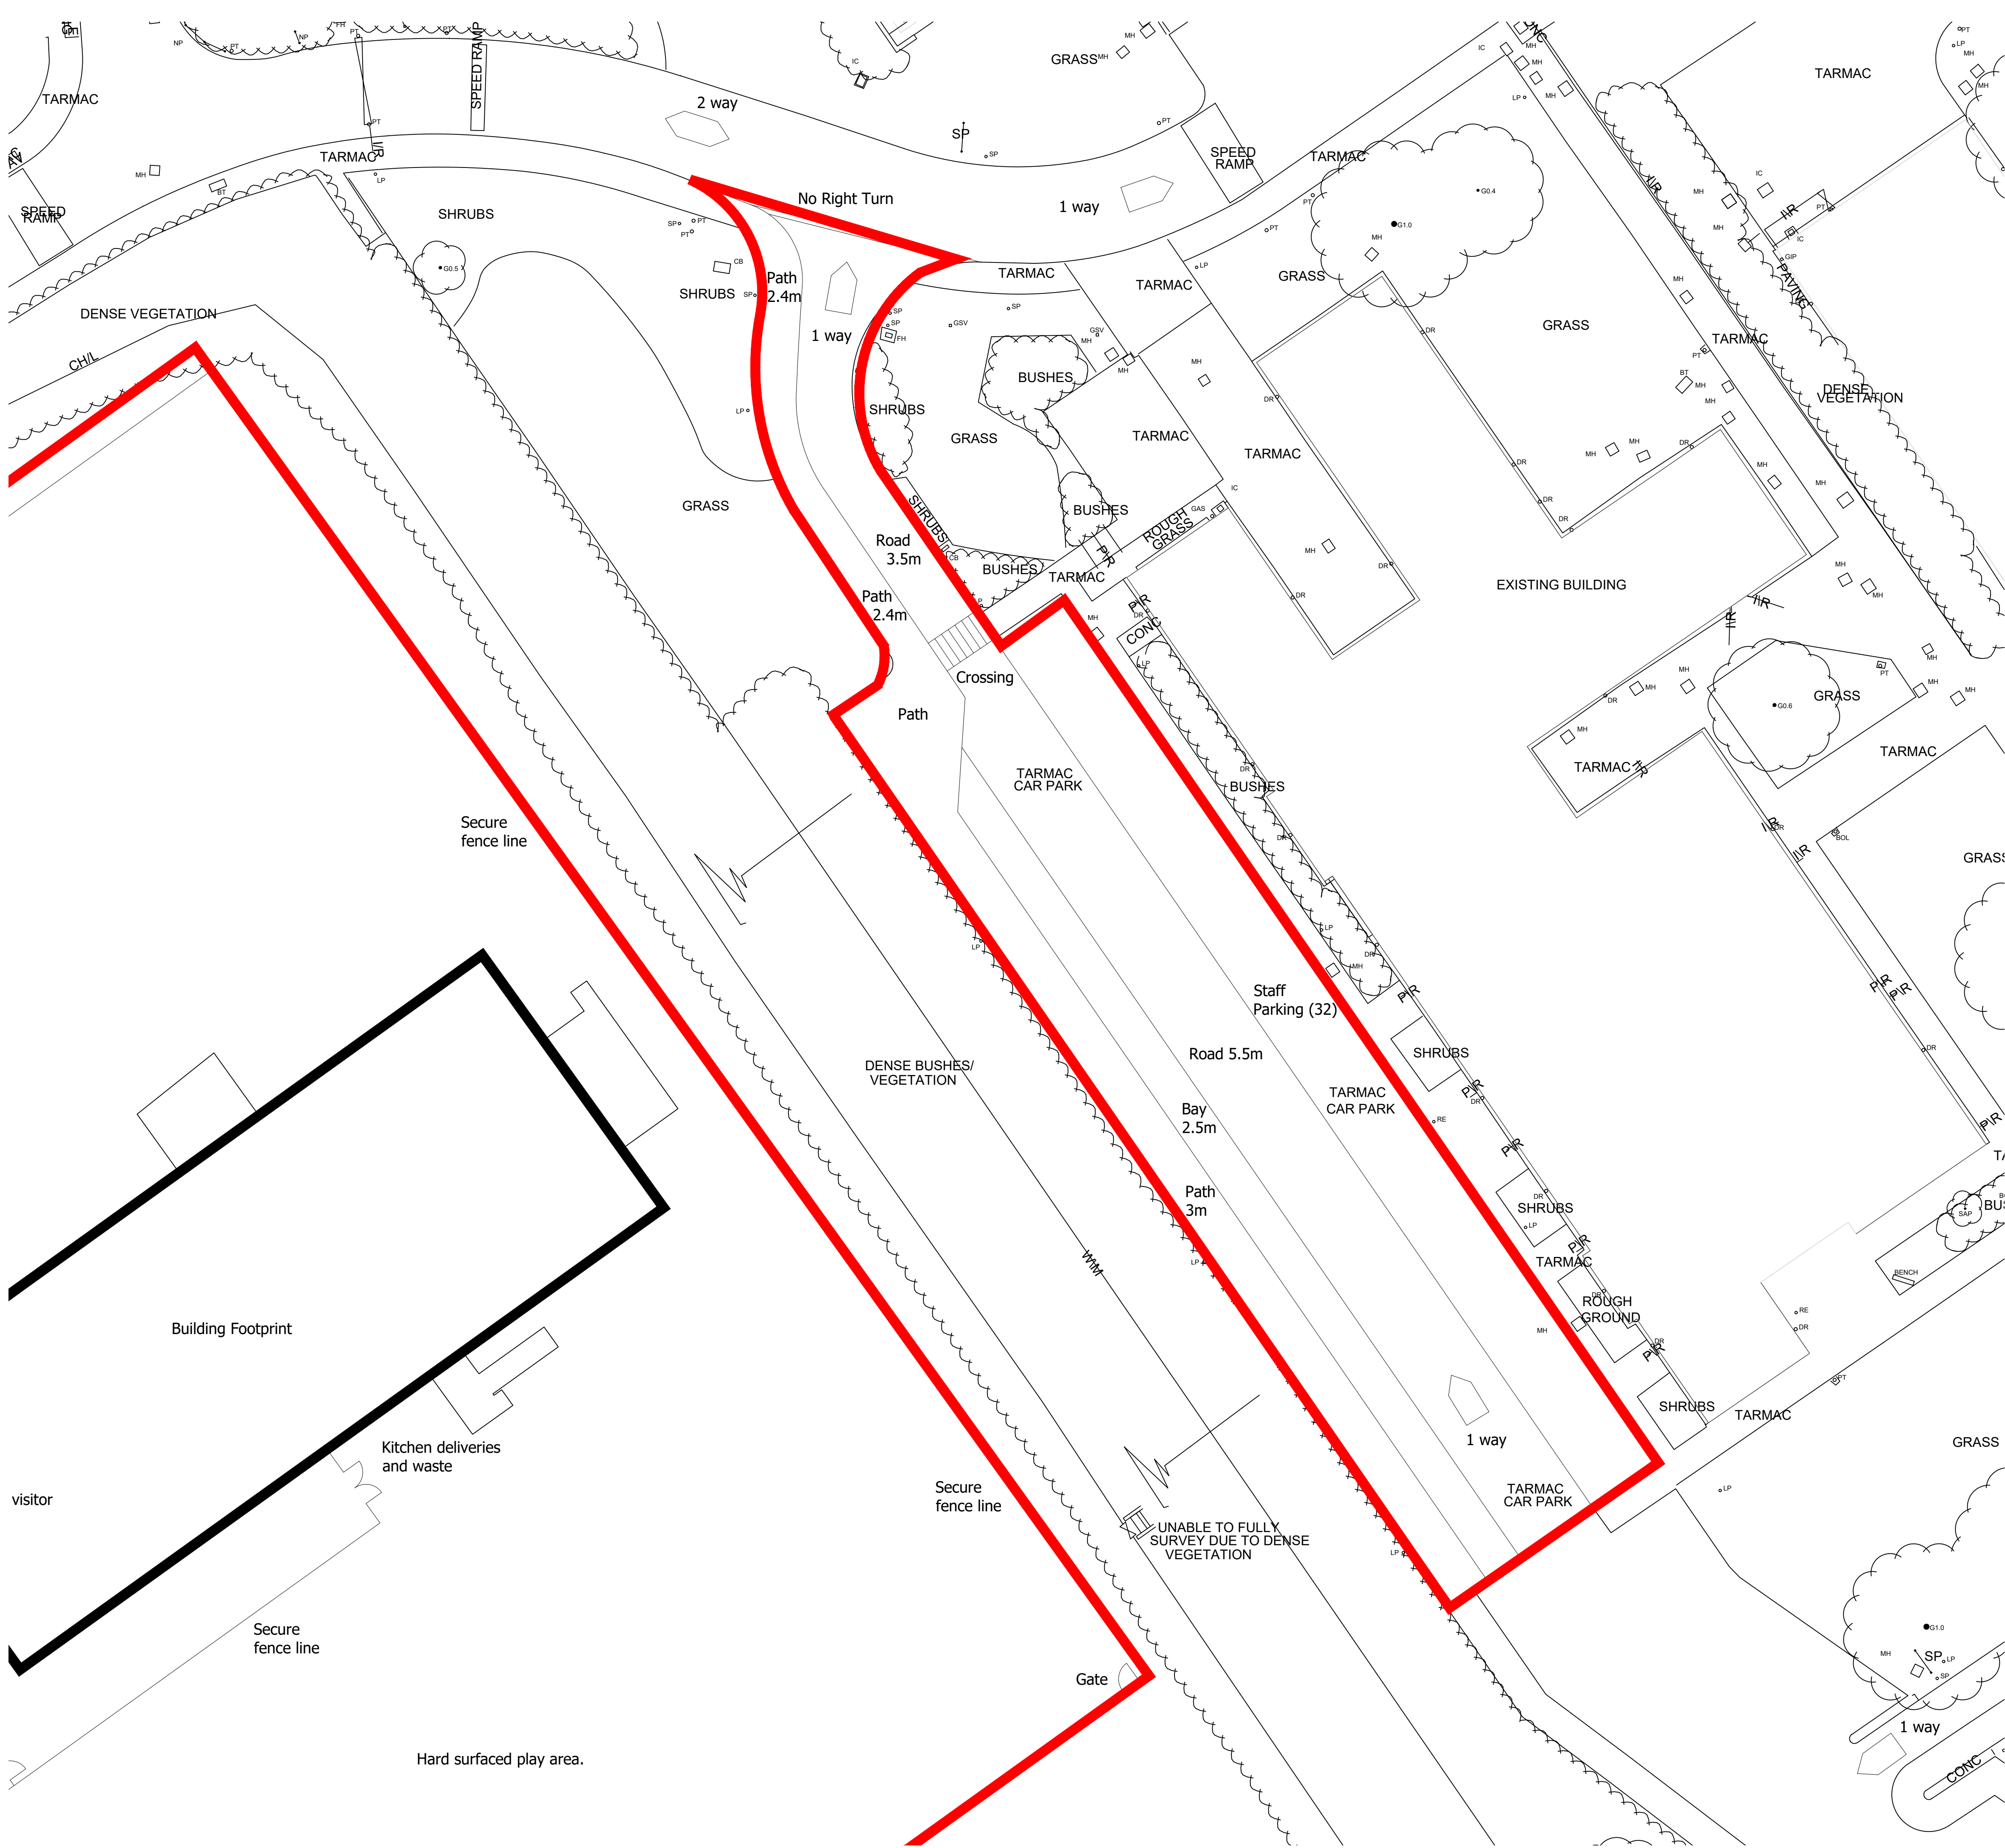

Revision: P1 Date: 10/12/20 Drawn: PB Checked: MS

PL	Planning
----	----------

Trinity Academy Temporary School Proposed Pickup & Dropoff

Location:
Land at Keresforth Close
Barnsley
S70 6RS

Client:
The Department for Education

UPRN Originator Zone Level Type Role Number Revision
TRNTY WBA NB 00 DR A PL-103 WIP

Date: 10/12/2020 Drawn: PB Checked: MS Scale: 1:200 @ A1 Int Job No: 3766_015
CAD REF:

**WATSON BATTY
ARCHITECTS**

Shires House, Shires Road
Guiseley, Leeds LS20 8EU
Leeds | Loughborough

T: 01943 876 665
E: enquiries@watsonbatty.com
W: www.watsonbatty.com

FUTURE BUILT

Note: Do not Scale from this drawing. All dimensions to be checked on site.