

ARCHITECTURE | PLANNING | DESIGN

Malkin Farm  
Brow Lane  
Holmfirth  
HD9 2RJ  
07946872499  
[paul@paulmatthewsarchitectural.co.uk](mailto:paul@paulmatthewsarchitectural.co.uk)  
[www.paulmatthewsarchitectural.co.uk](http://www.paulmatthewsarchitectural.co.uk)

Company Registration Number: 09898149 – Company  
Registered in England and Wales



Project  
Erection of Single Storey Rear Extension and  
Associated Alterations at 62 Park Avenue,  
Penistone, Sheffield, S36 6DN.  
Client

Mr T Colwill


Drawing Title/Issue

General Arrangement as Proposed


|       |         |            |            |
|-------|---------|------------|------------|
| scale | date    | sheet size | dwg. no.   |
| 1:100 | 06/2026 | A2         | 26/1346/04 |

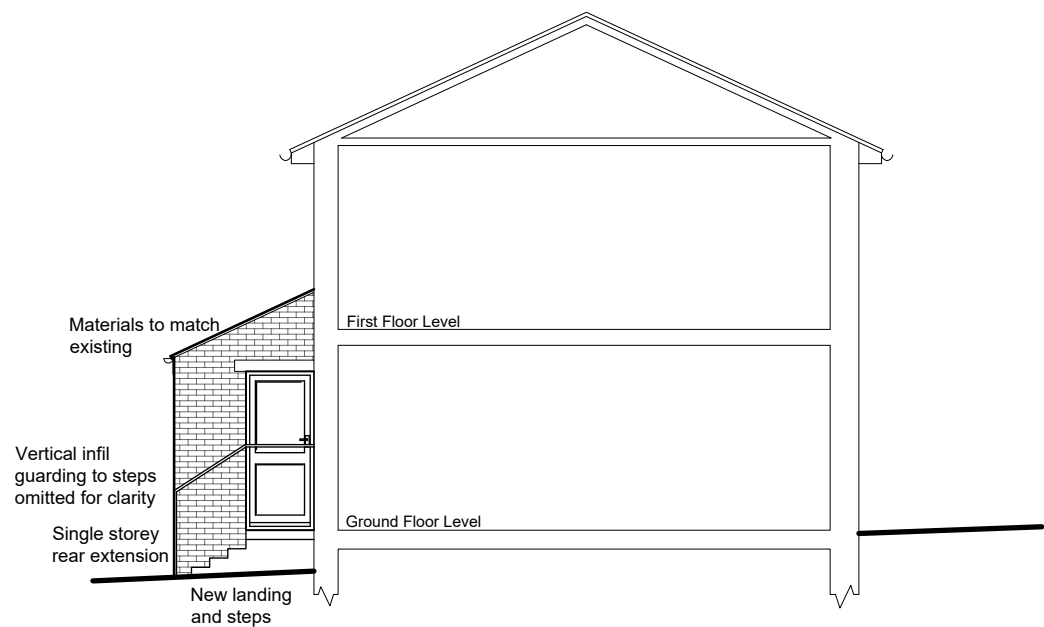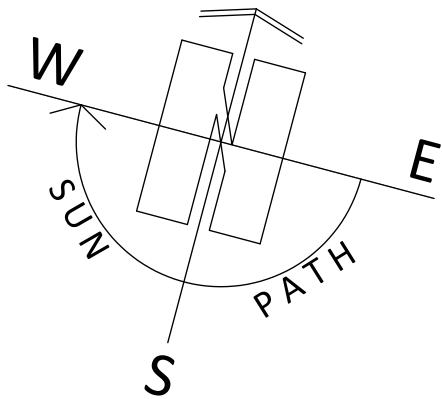


West Sectional Elevation  
(side (Party Wall))

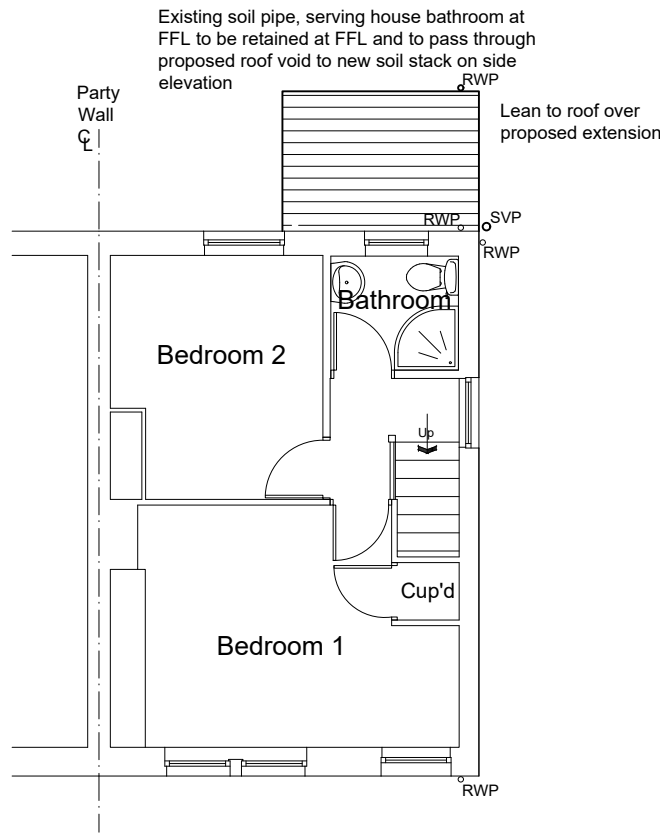

First Floor Plan

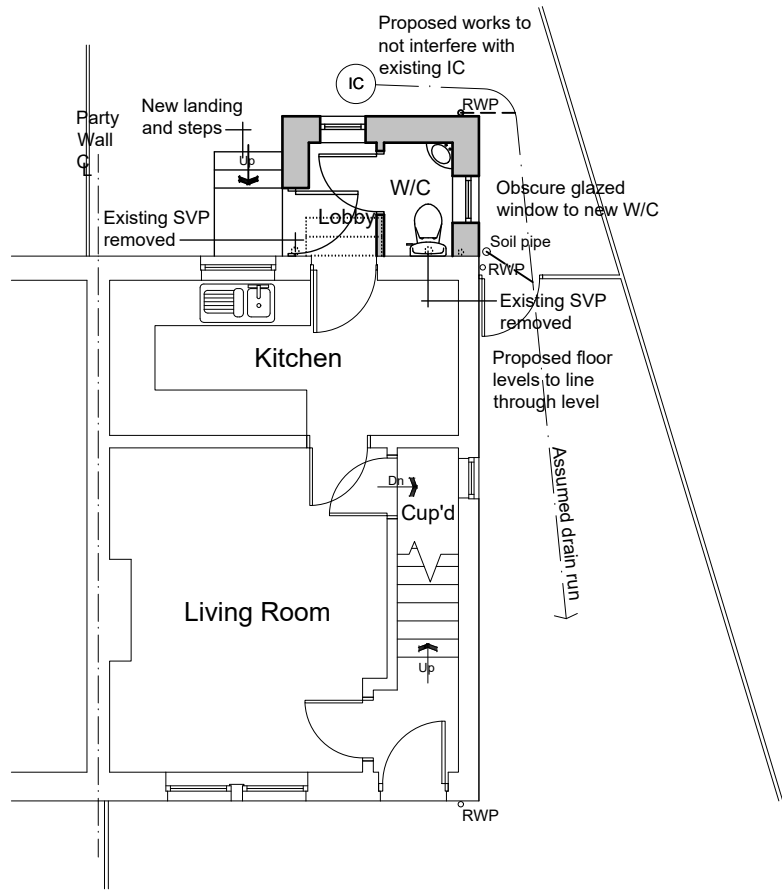


Ground Floor Plan

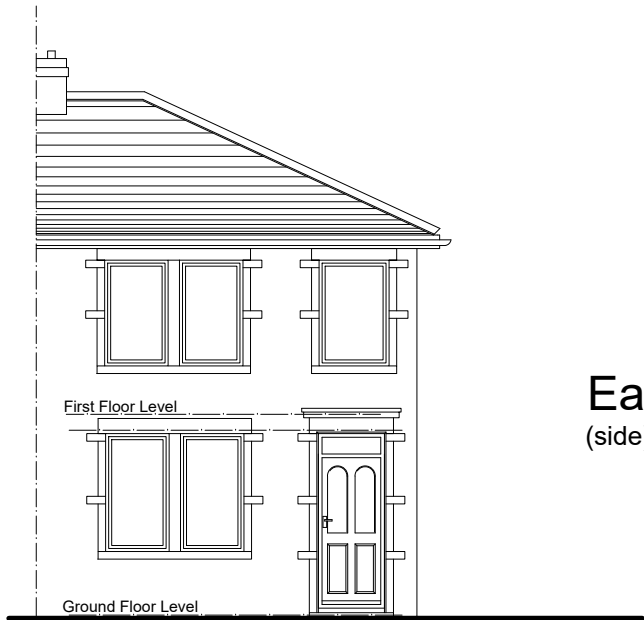


South Elevation  
(front)

East Elevation  
(side)

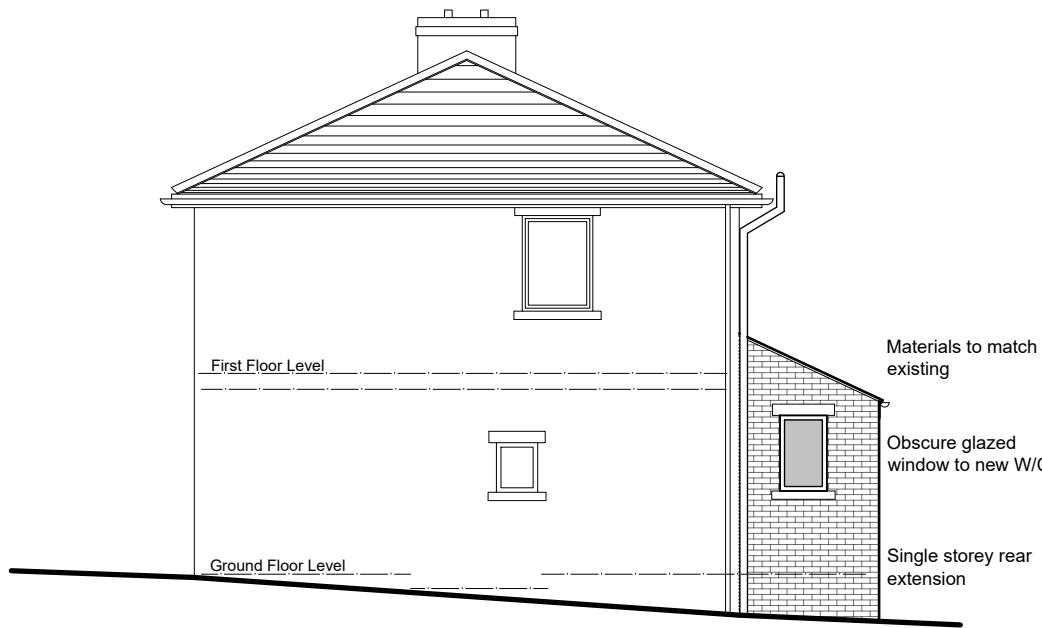

East Elevation  
(side)

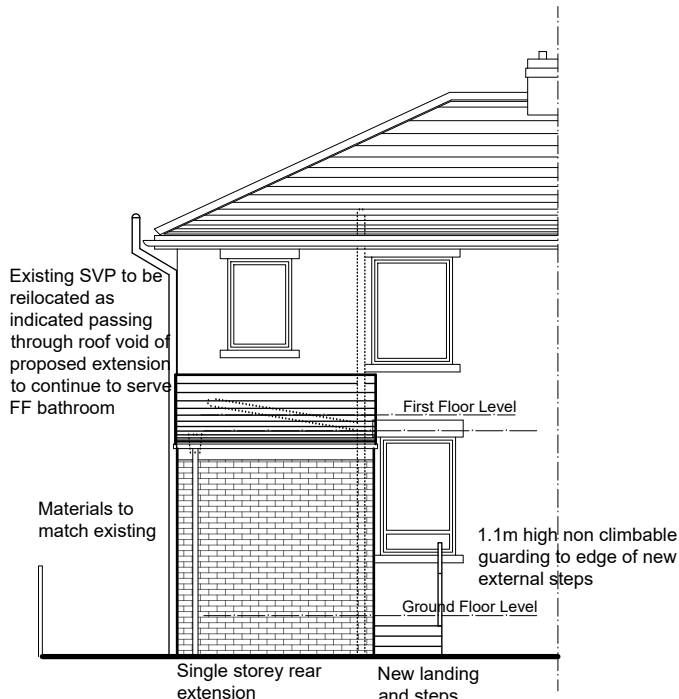

North Elevation  
(rear)

